
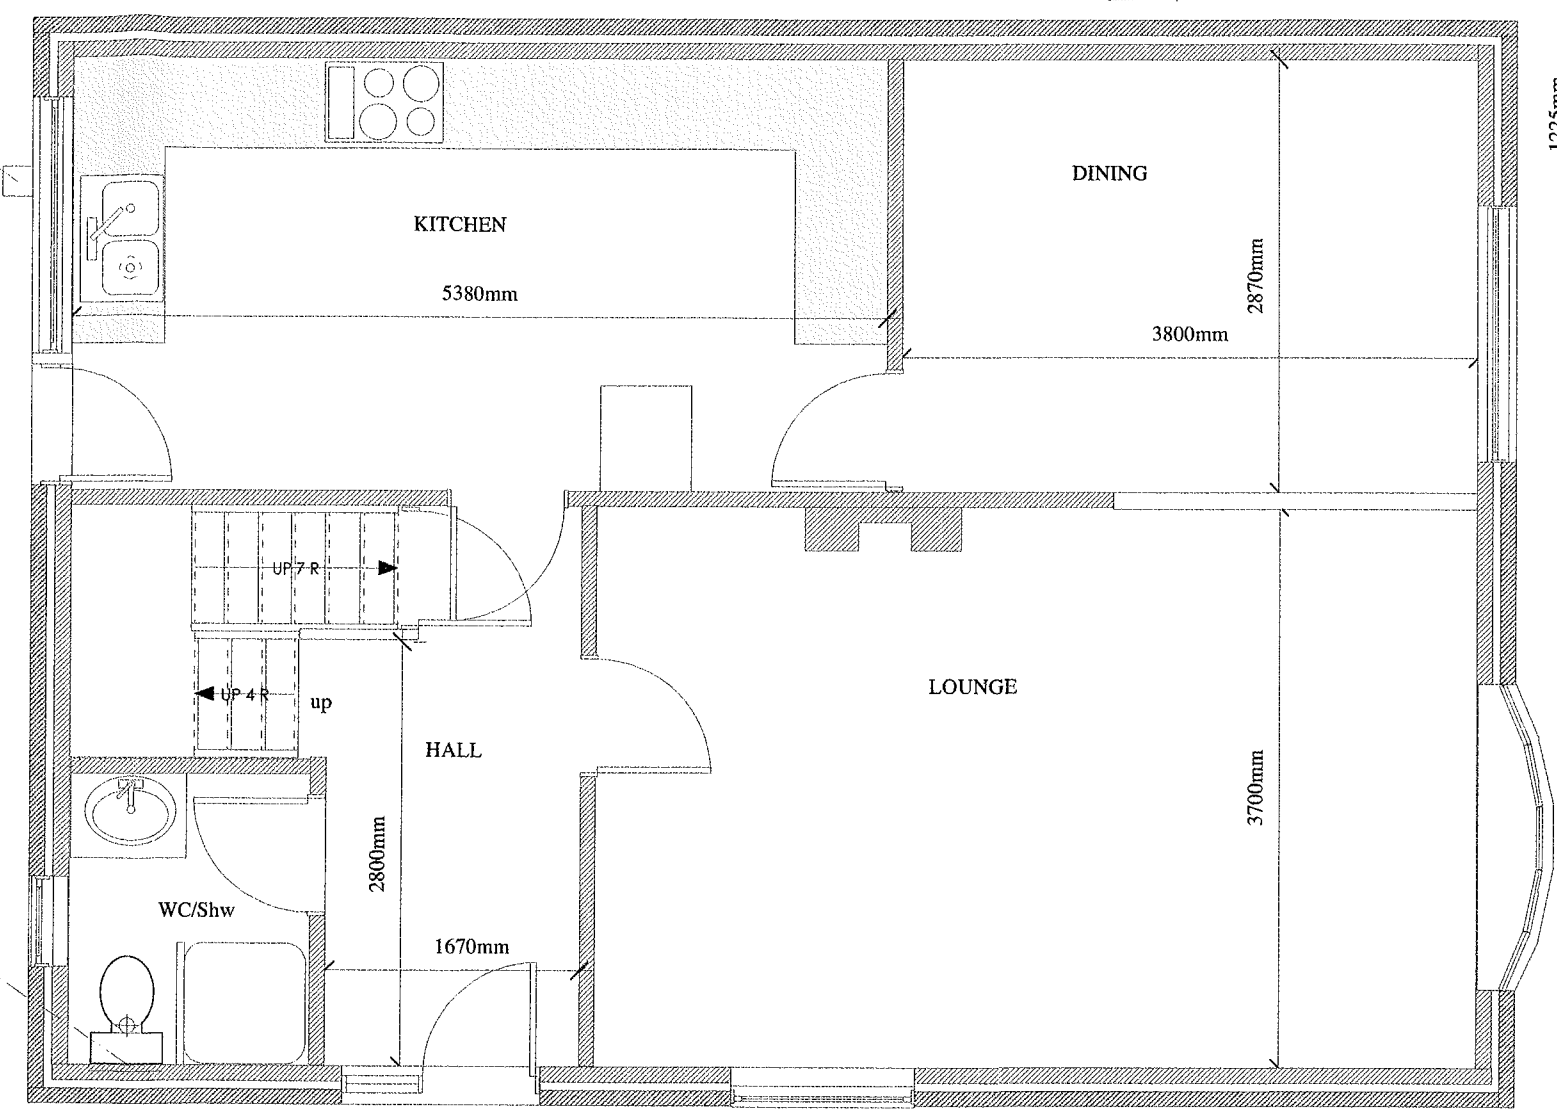
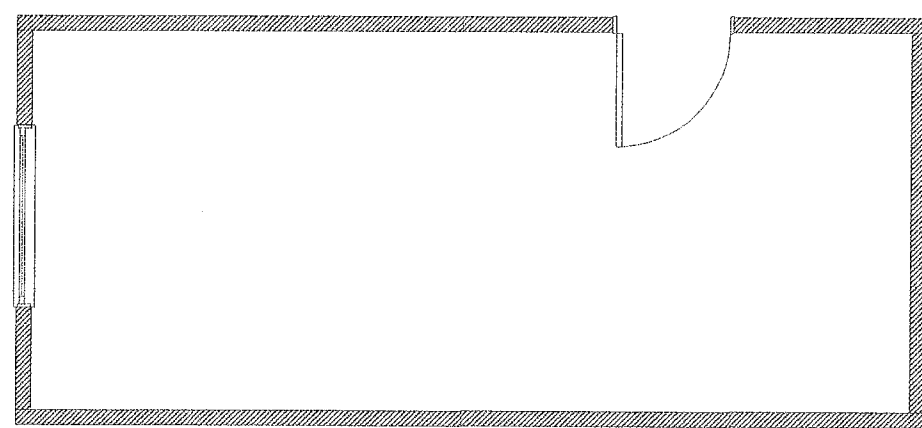


Notes.

- 1) All external materials and detailing to match the existing house.
- 2) All dimensions to be checked on site before manufacture of any components.
- 3) Extent of existing house shown in grey hatching on floor plans.
New walls shown coloured red & blue hatching
- 4) These drawings has been prepared for a planning application only
Further details will be required for a Building Regulation Approval

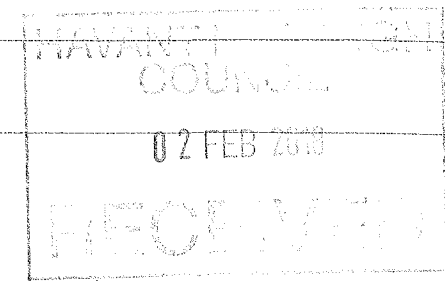

EXISTING GROUND FLOOR PLAN

PROPOSED EXTENSION & ALTERATIONS
FOR
MR & MRS DOWNER
AT

DRG REF AD/2018/01/02
Mod..

51 FOURTH AVENUE
DENVILLES
HAVANT
PO9 2QU