


NB

REAR BOX MEMBER, PARTING AND STAFF BEADS, MEETING STYLES AND BOTTOM JAMB TO HAVE REBATED BRUSH SEALS. SILL TO BE IN HARDWOOD AND MOULDING TO BE OVOLU WITH NO INTERNAL HAUNCHES AND EXTERNAL GEORGIAN STYLE HAUNCHES ON TOP SASH ONLY.

EXISTING CAST IRON SASH WEIGHTS TO BE REUSED WHERE POSSIBLE WITH LEAD MAKE-WEIGHTS AS NECESSARY.

*THE DETAIL SECTIONS OMIT DRAUGHT SEALS WHICH ARE TO BE INSTALLED IN REBATES, IN PARTING BEADS, STAFF BEADS, MEETING STYLES AND BOTTOM JAMB.

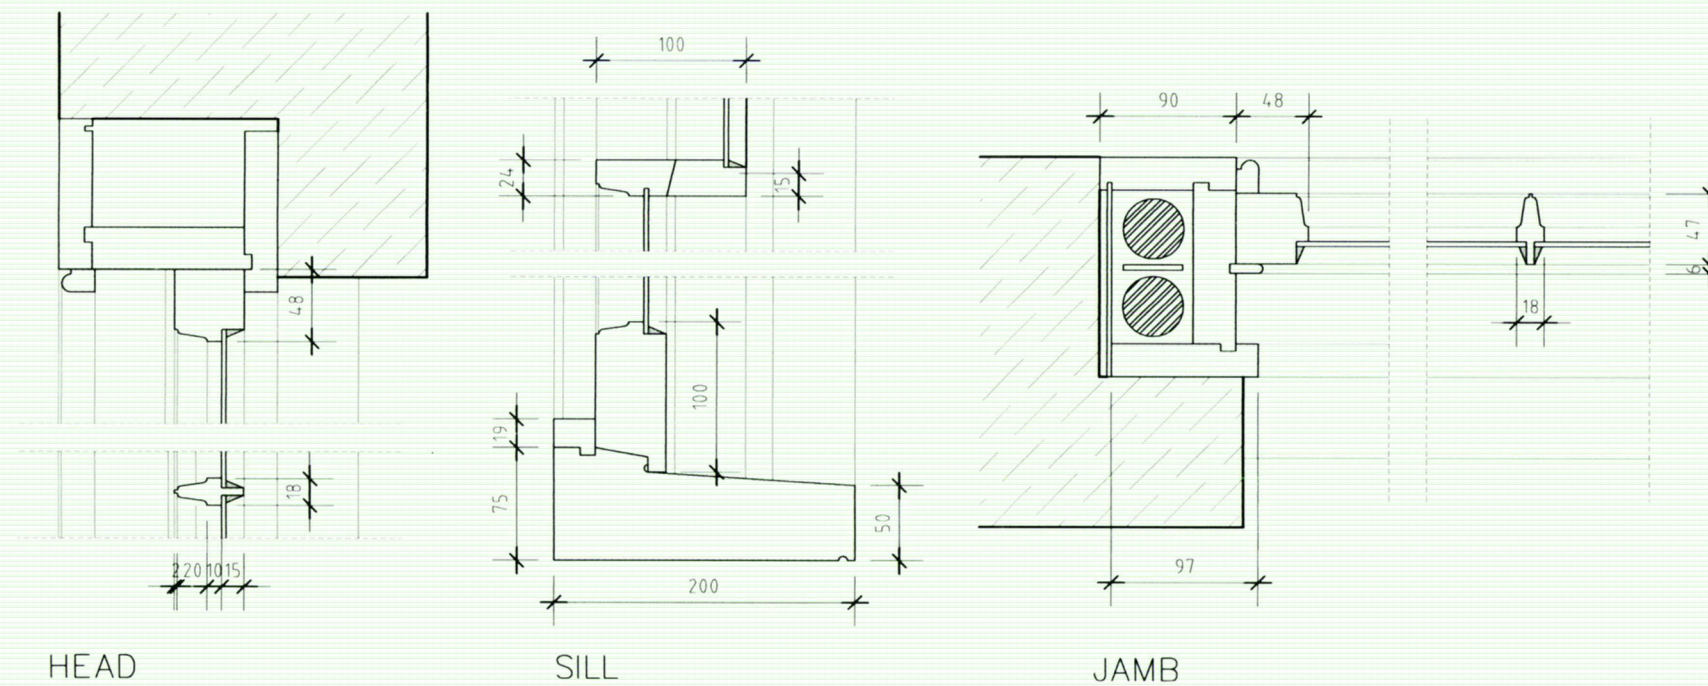

WINDOW DETAILS

Client
DR C. OTTY
20 QUEENS STREET
EMSWORTH

Project
INTEGRATION OF 20 AND 22
QUEEN STREET
EMSWORTH

Title
WINDOW DETAIL
SECTIONS

PROJECT	DRAWING	amd
2306	BR..020	
scale 1:5 @ A3	date 08 18	drawn TJS

TIM SAGE
CHARTERED
ARCHITECT
LIMITED

12 Sussex Place
Southsea PO5 3EZ
t: 023 9282 7386
m: 07773 187 010
e: timsage@fiscali.co.uk

