
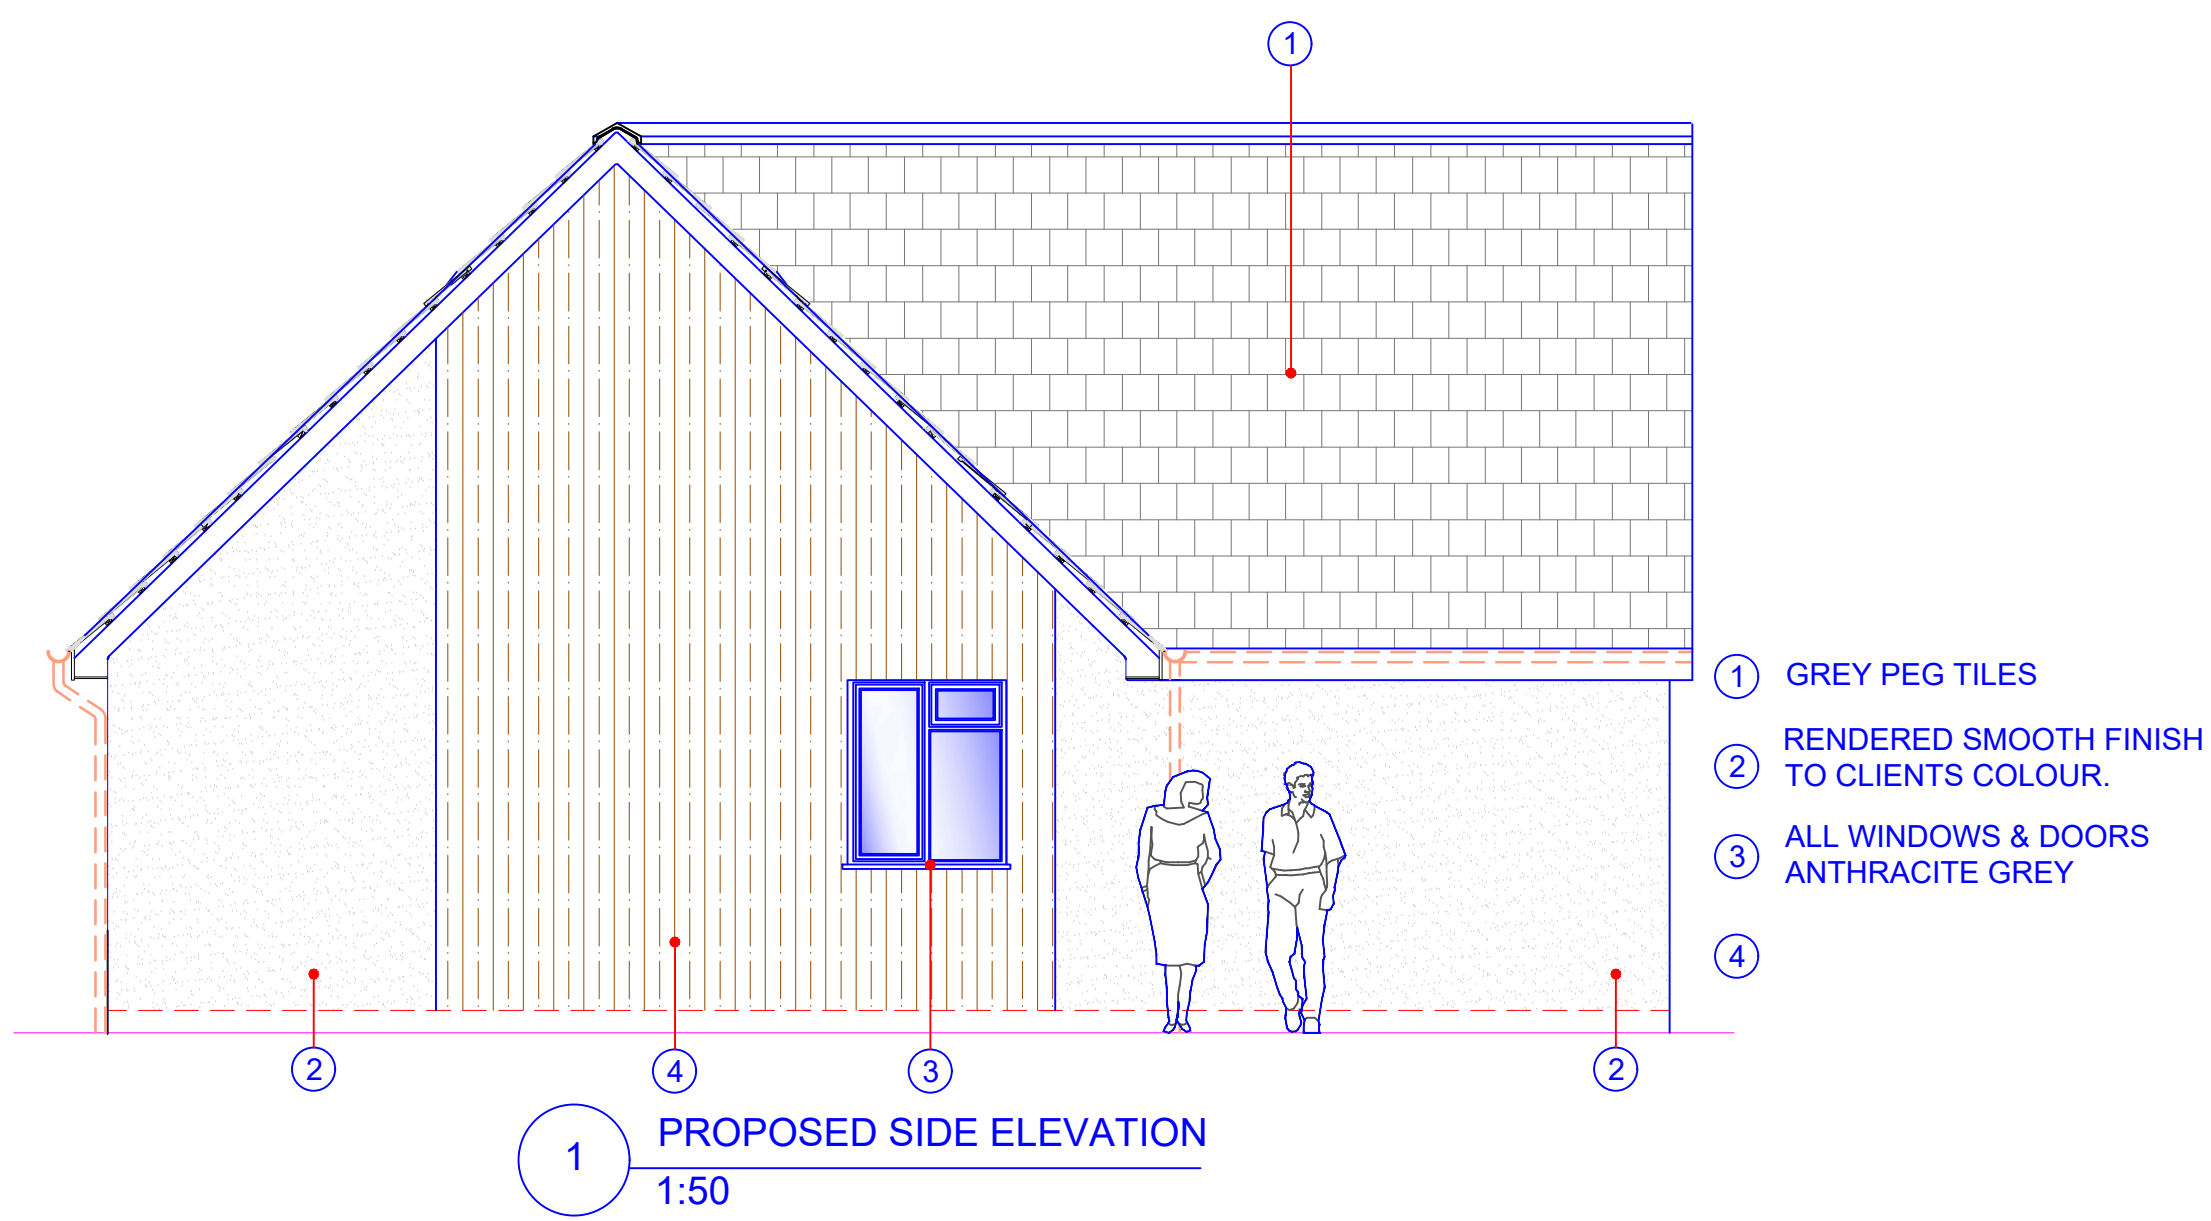
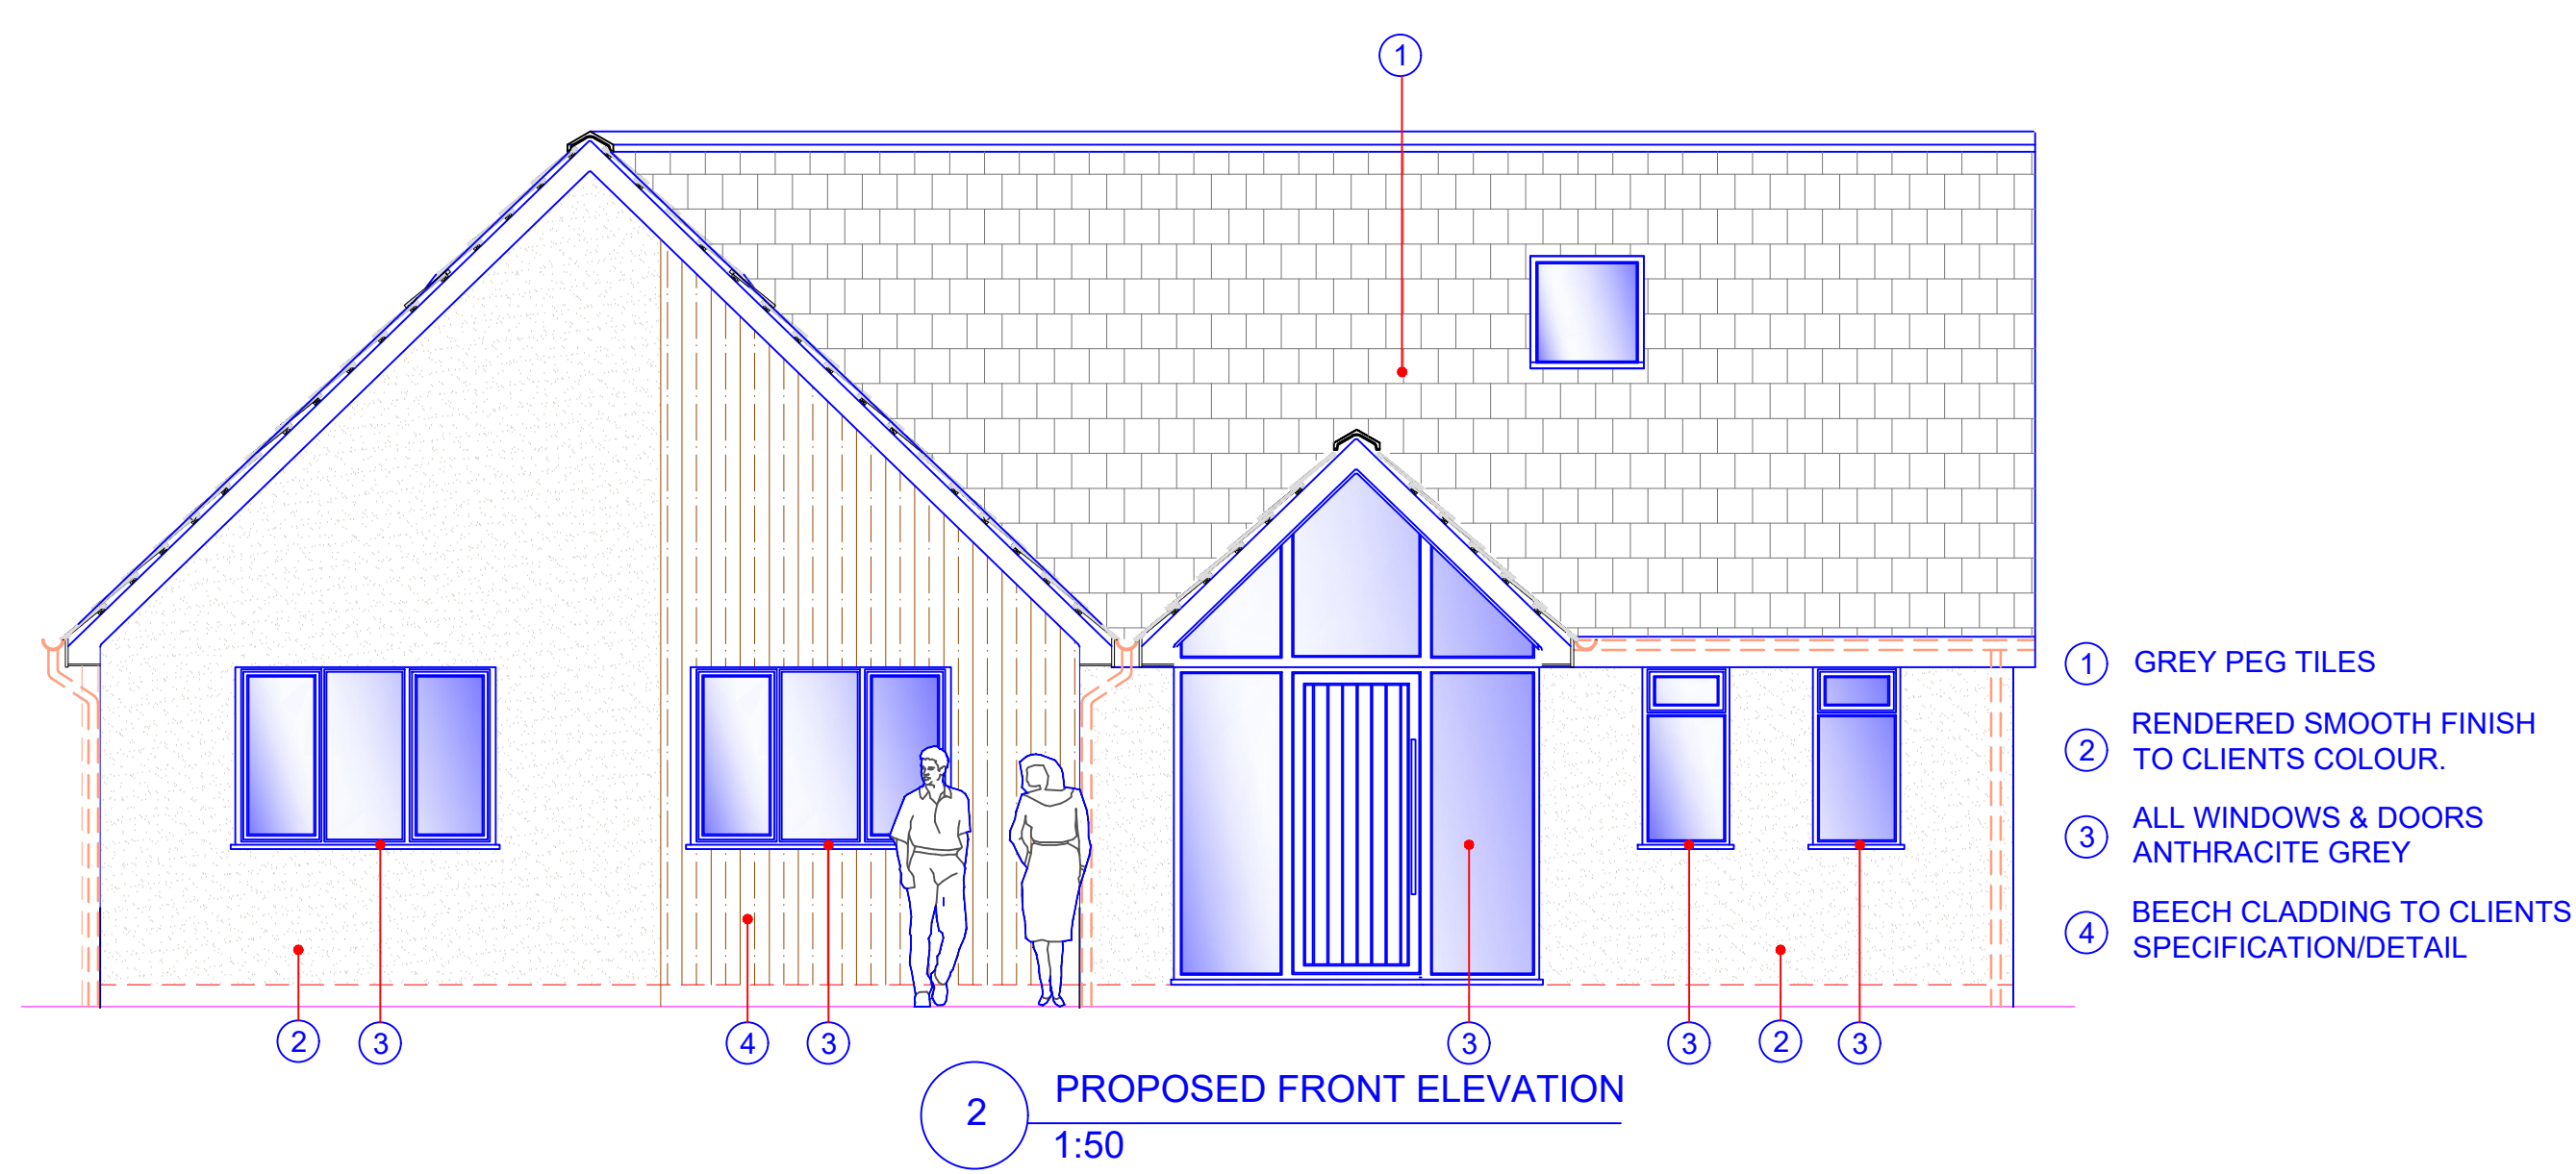
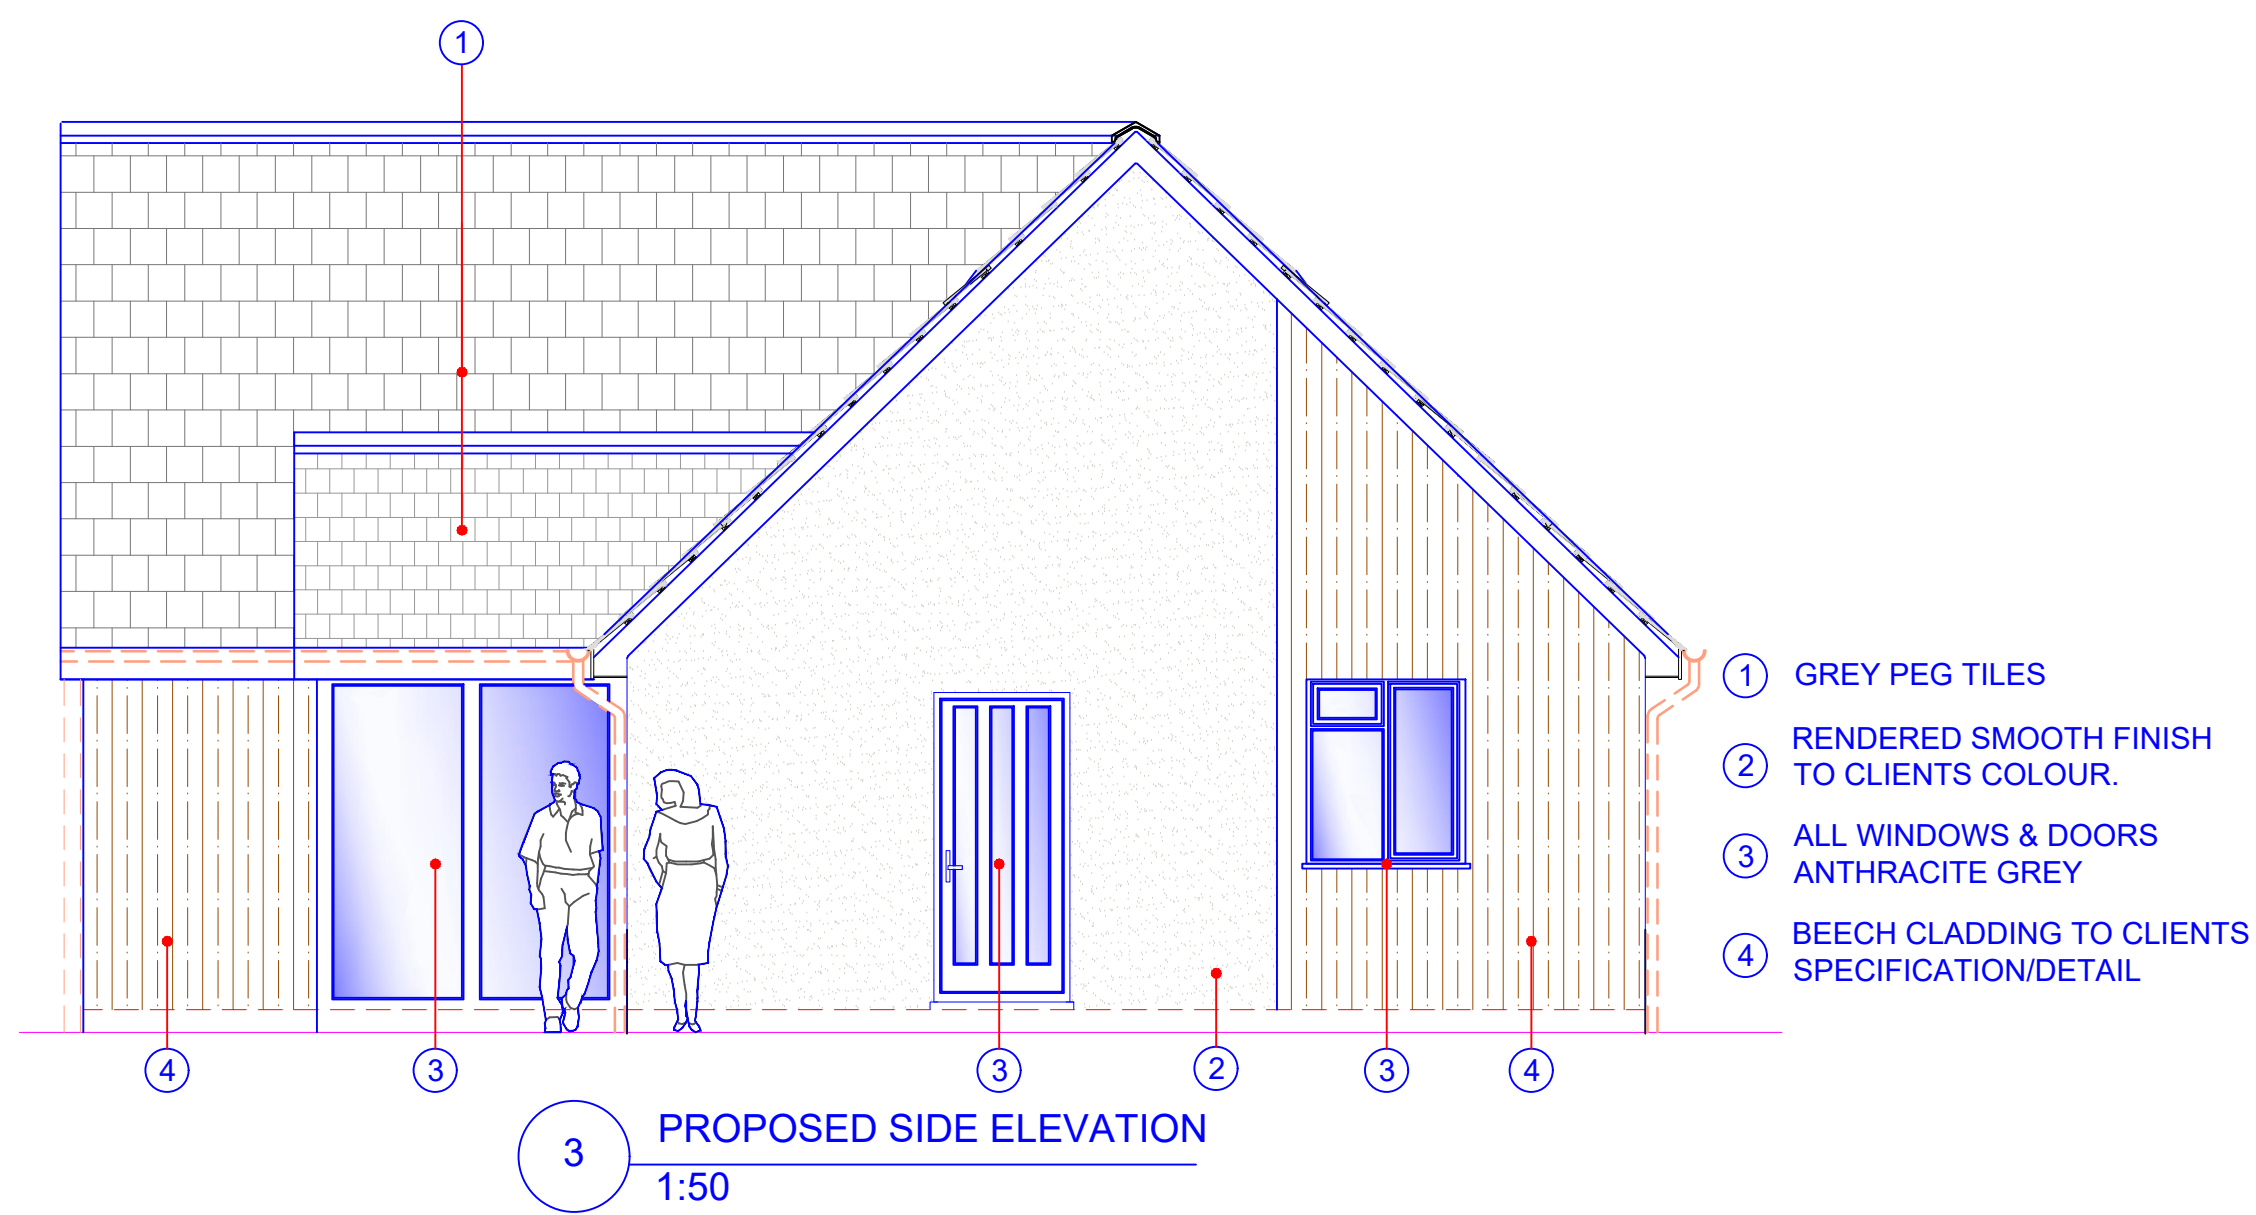
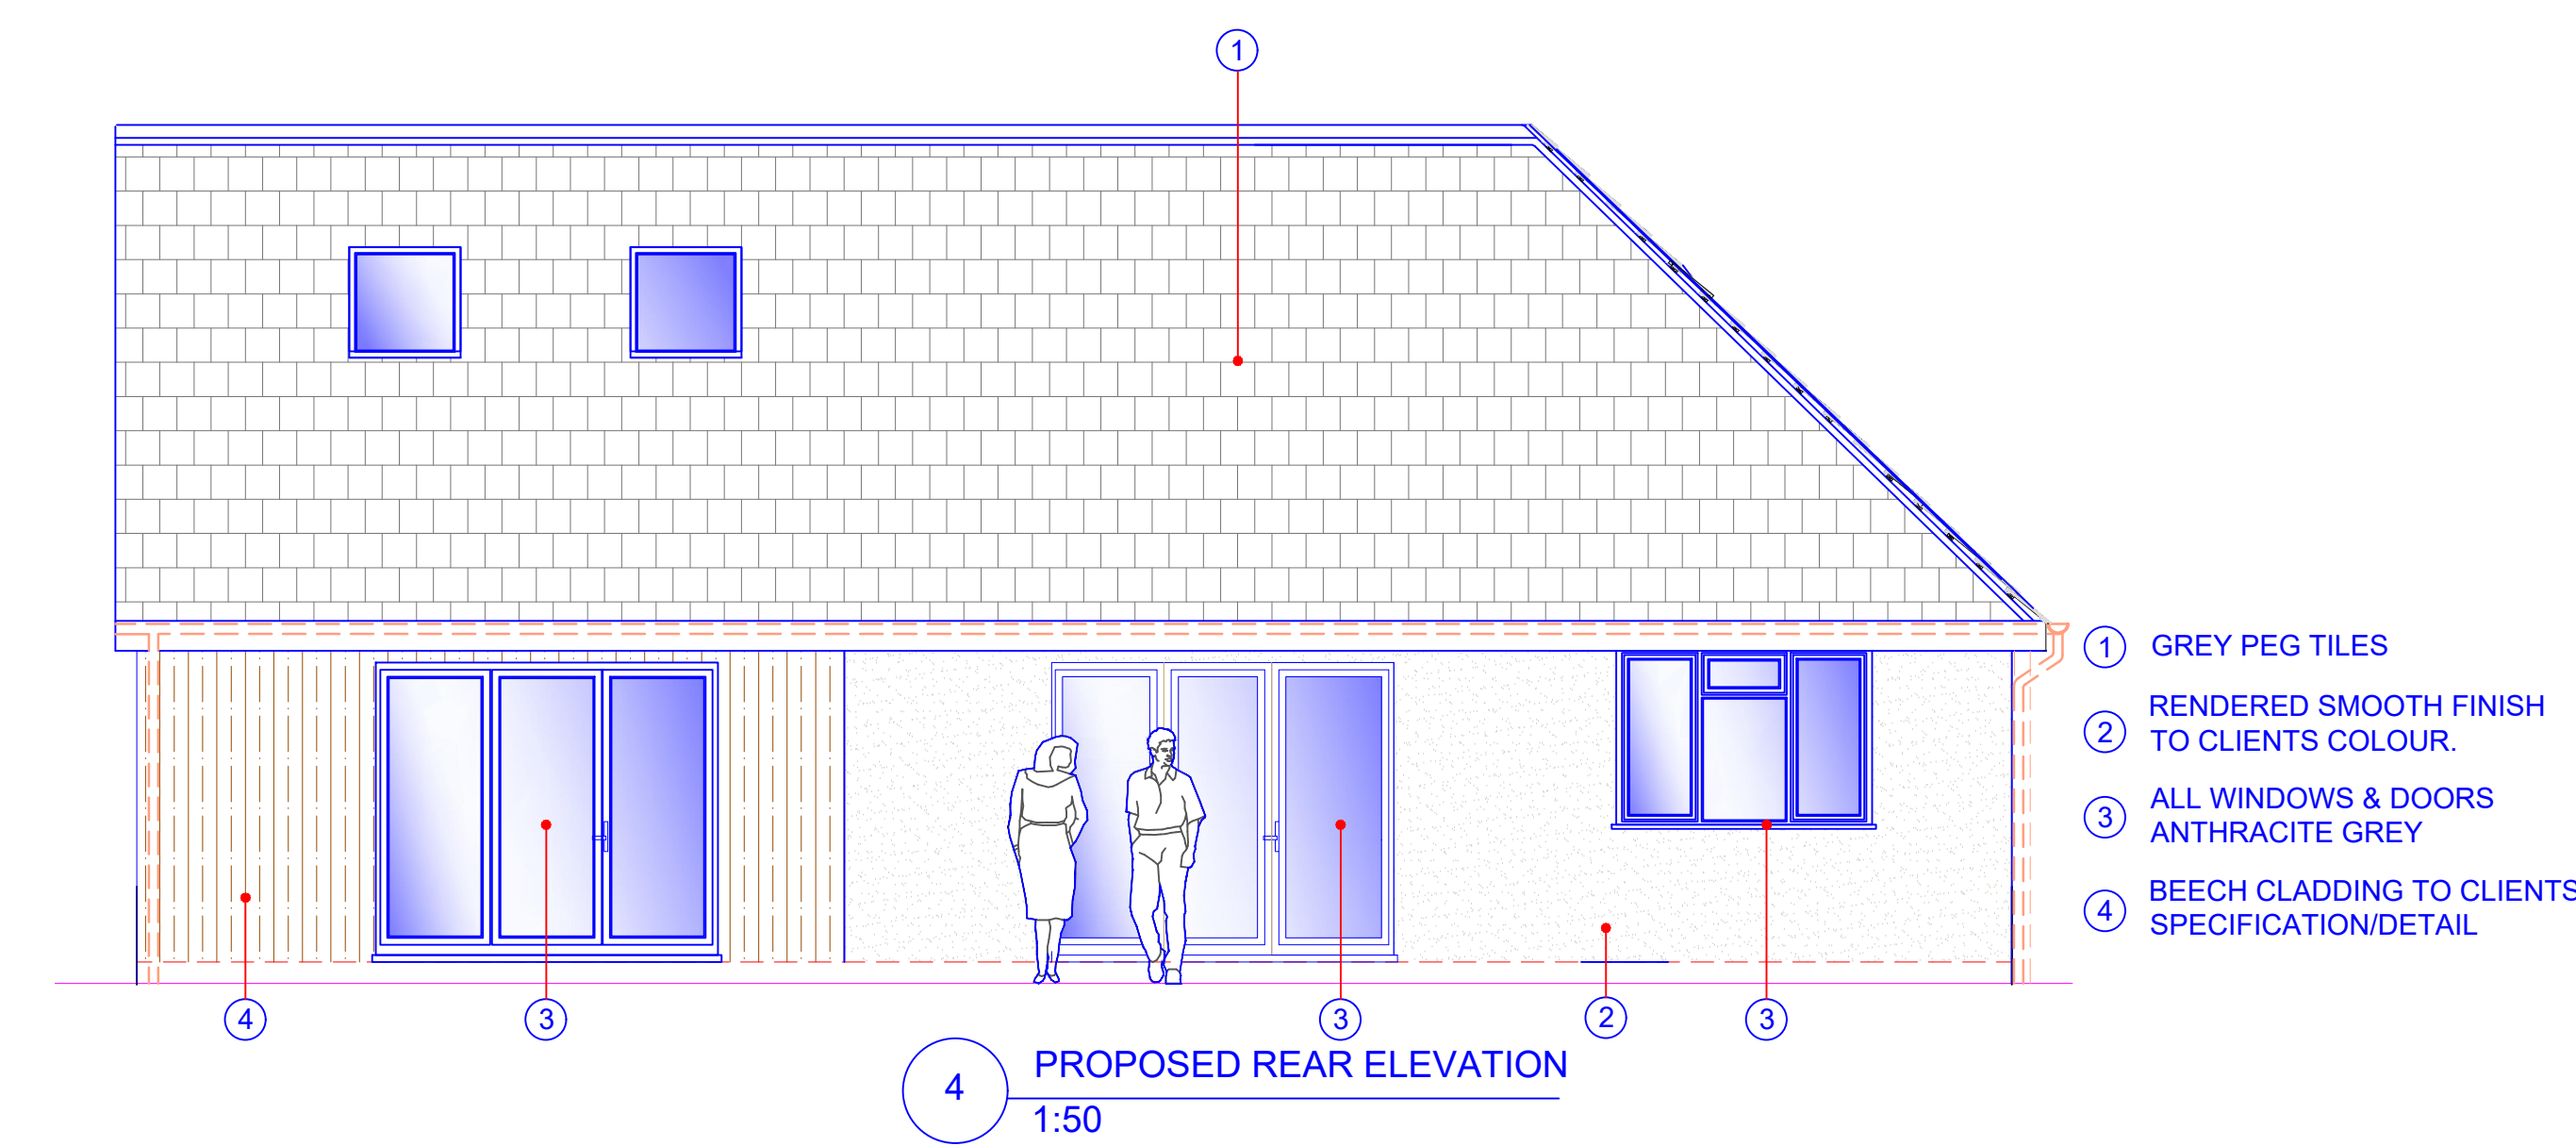
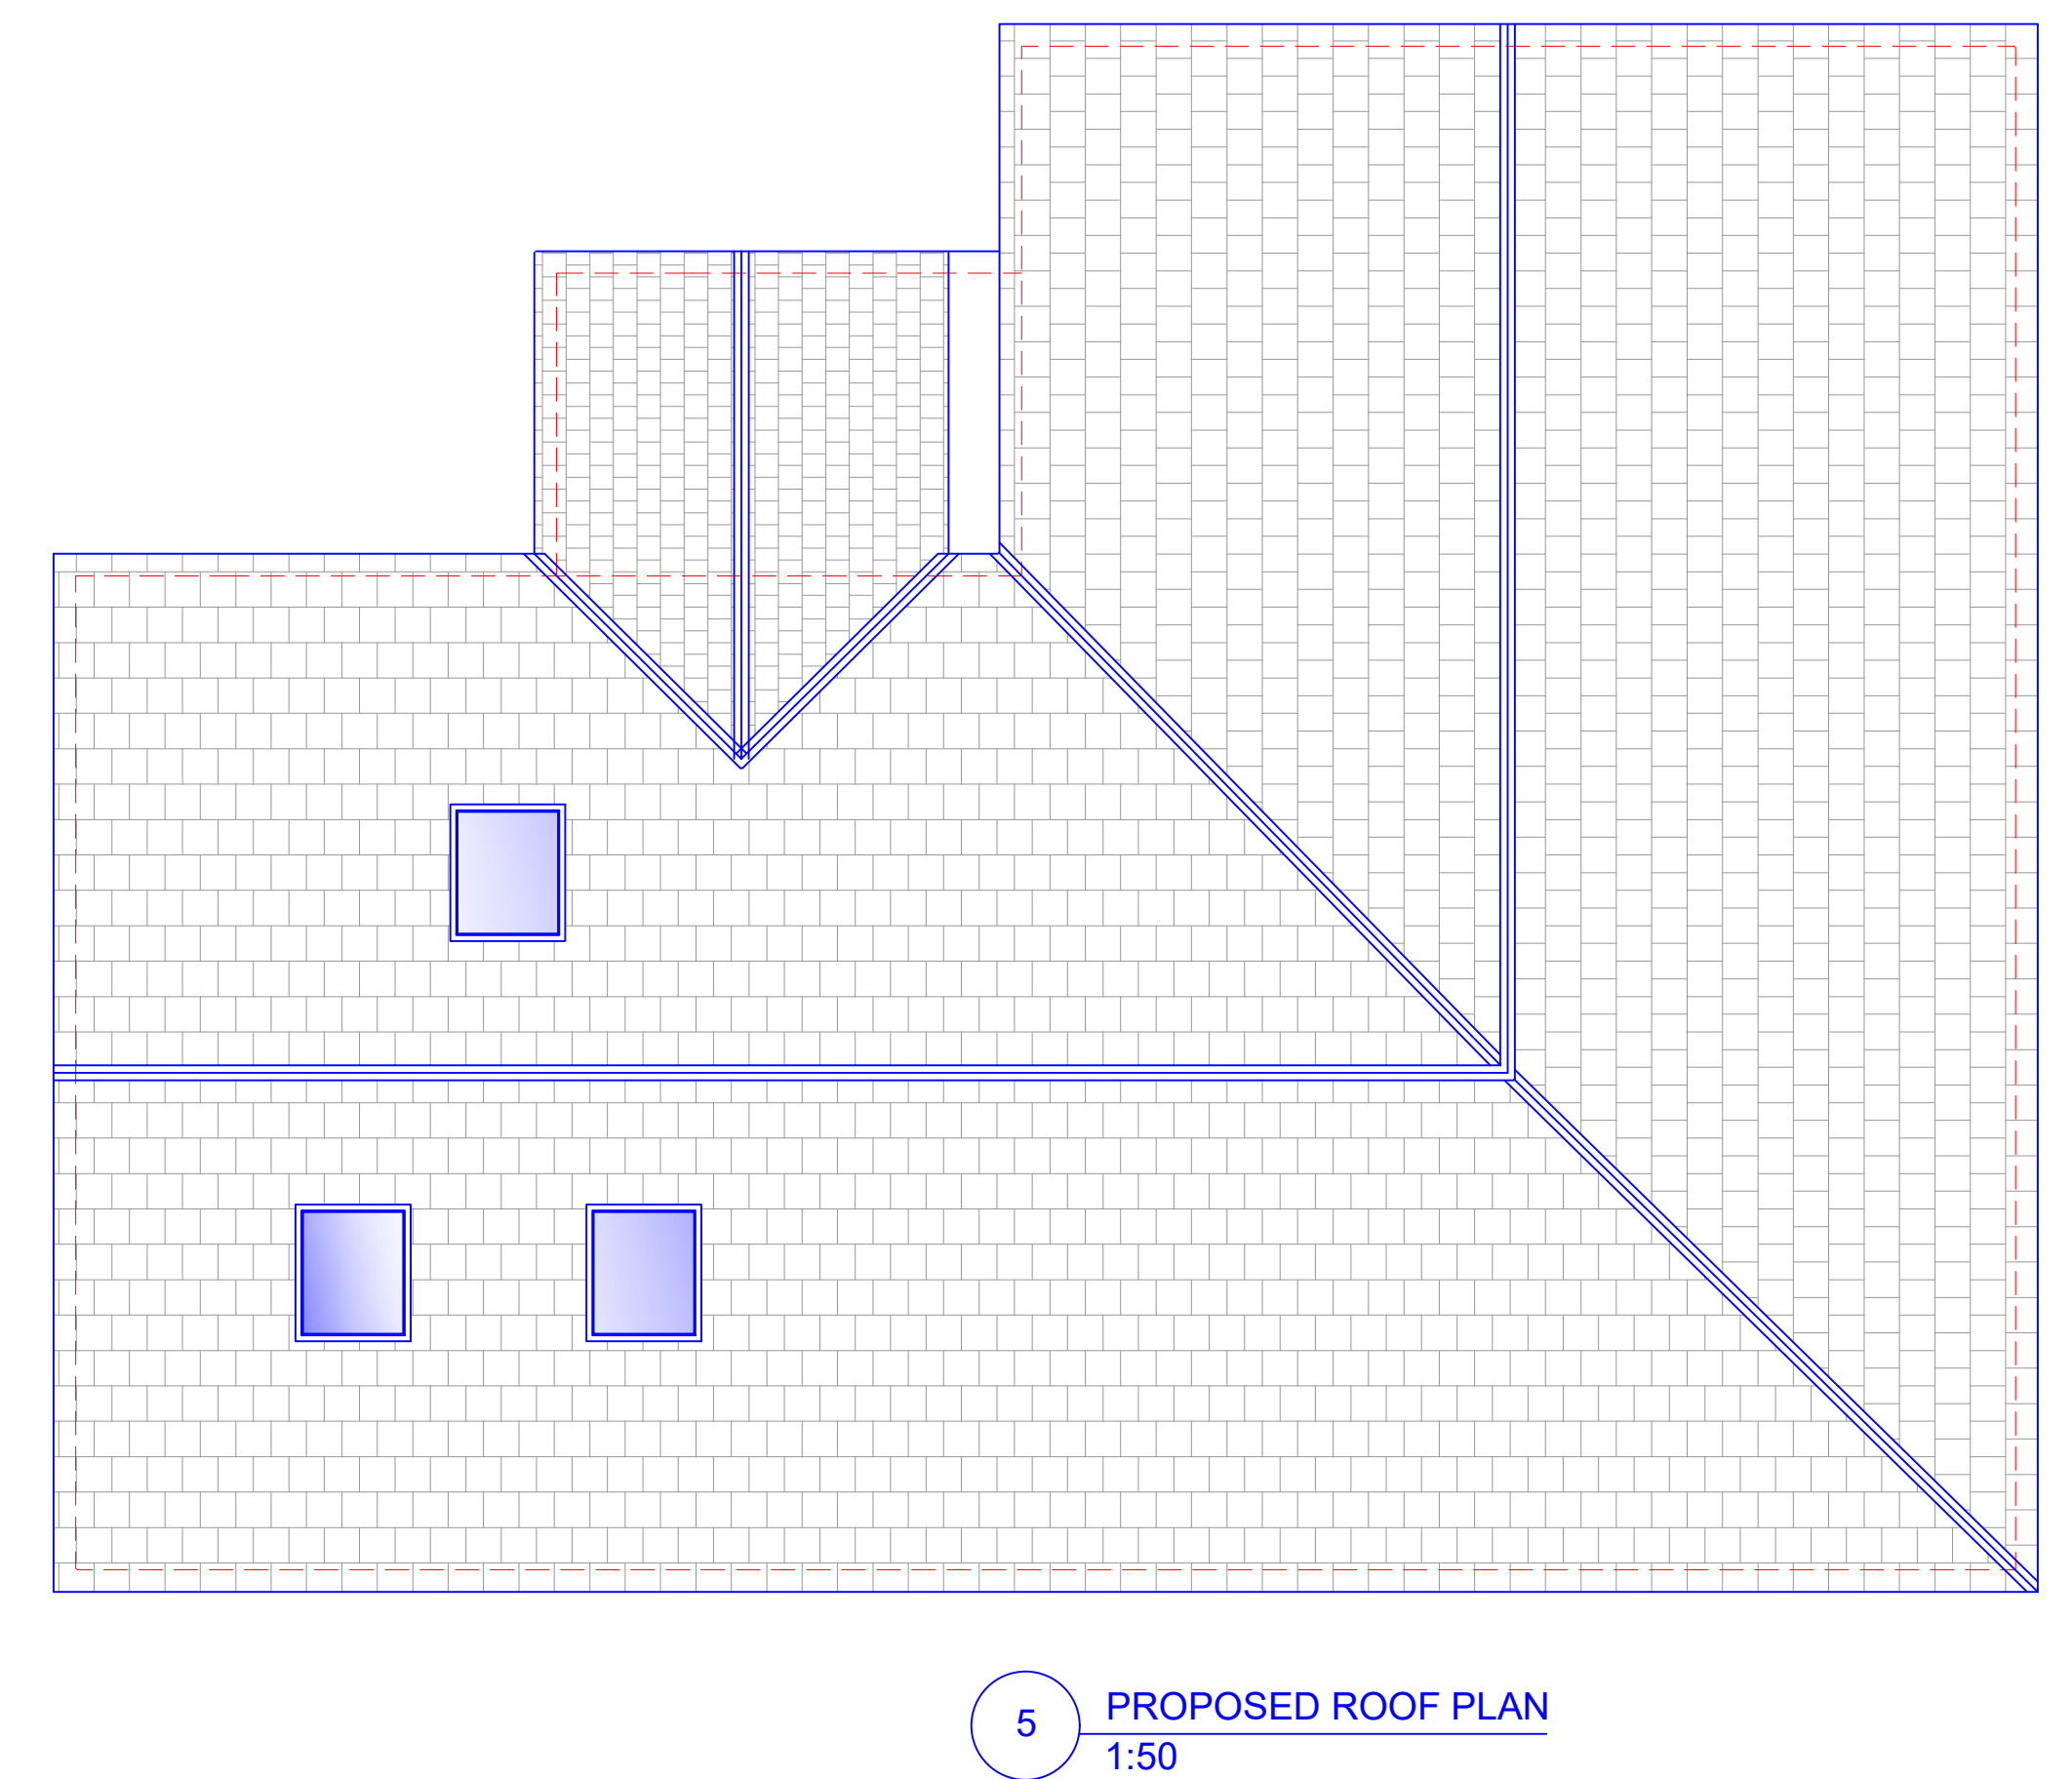
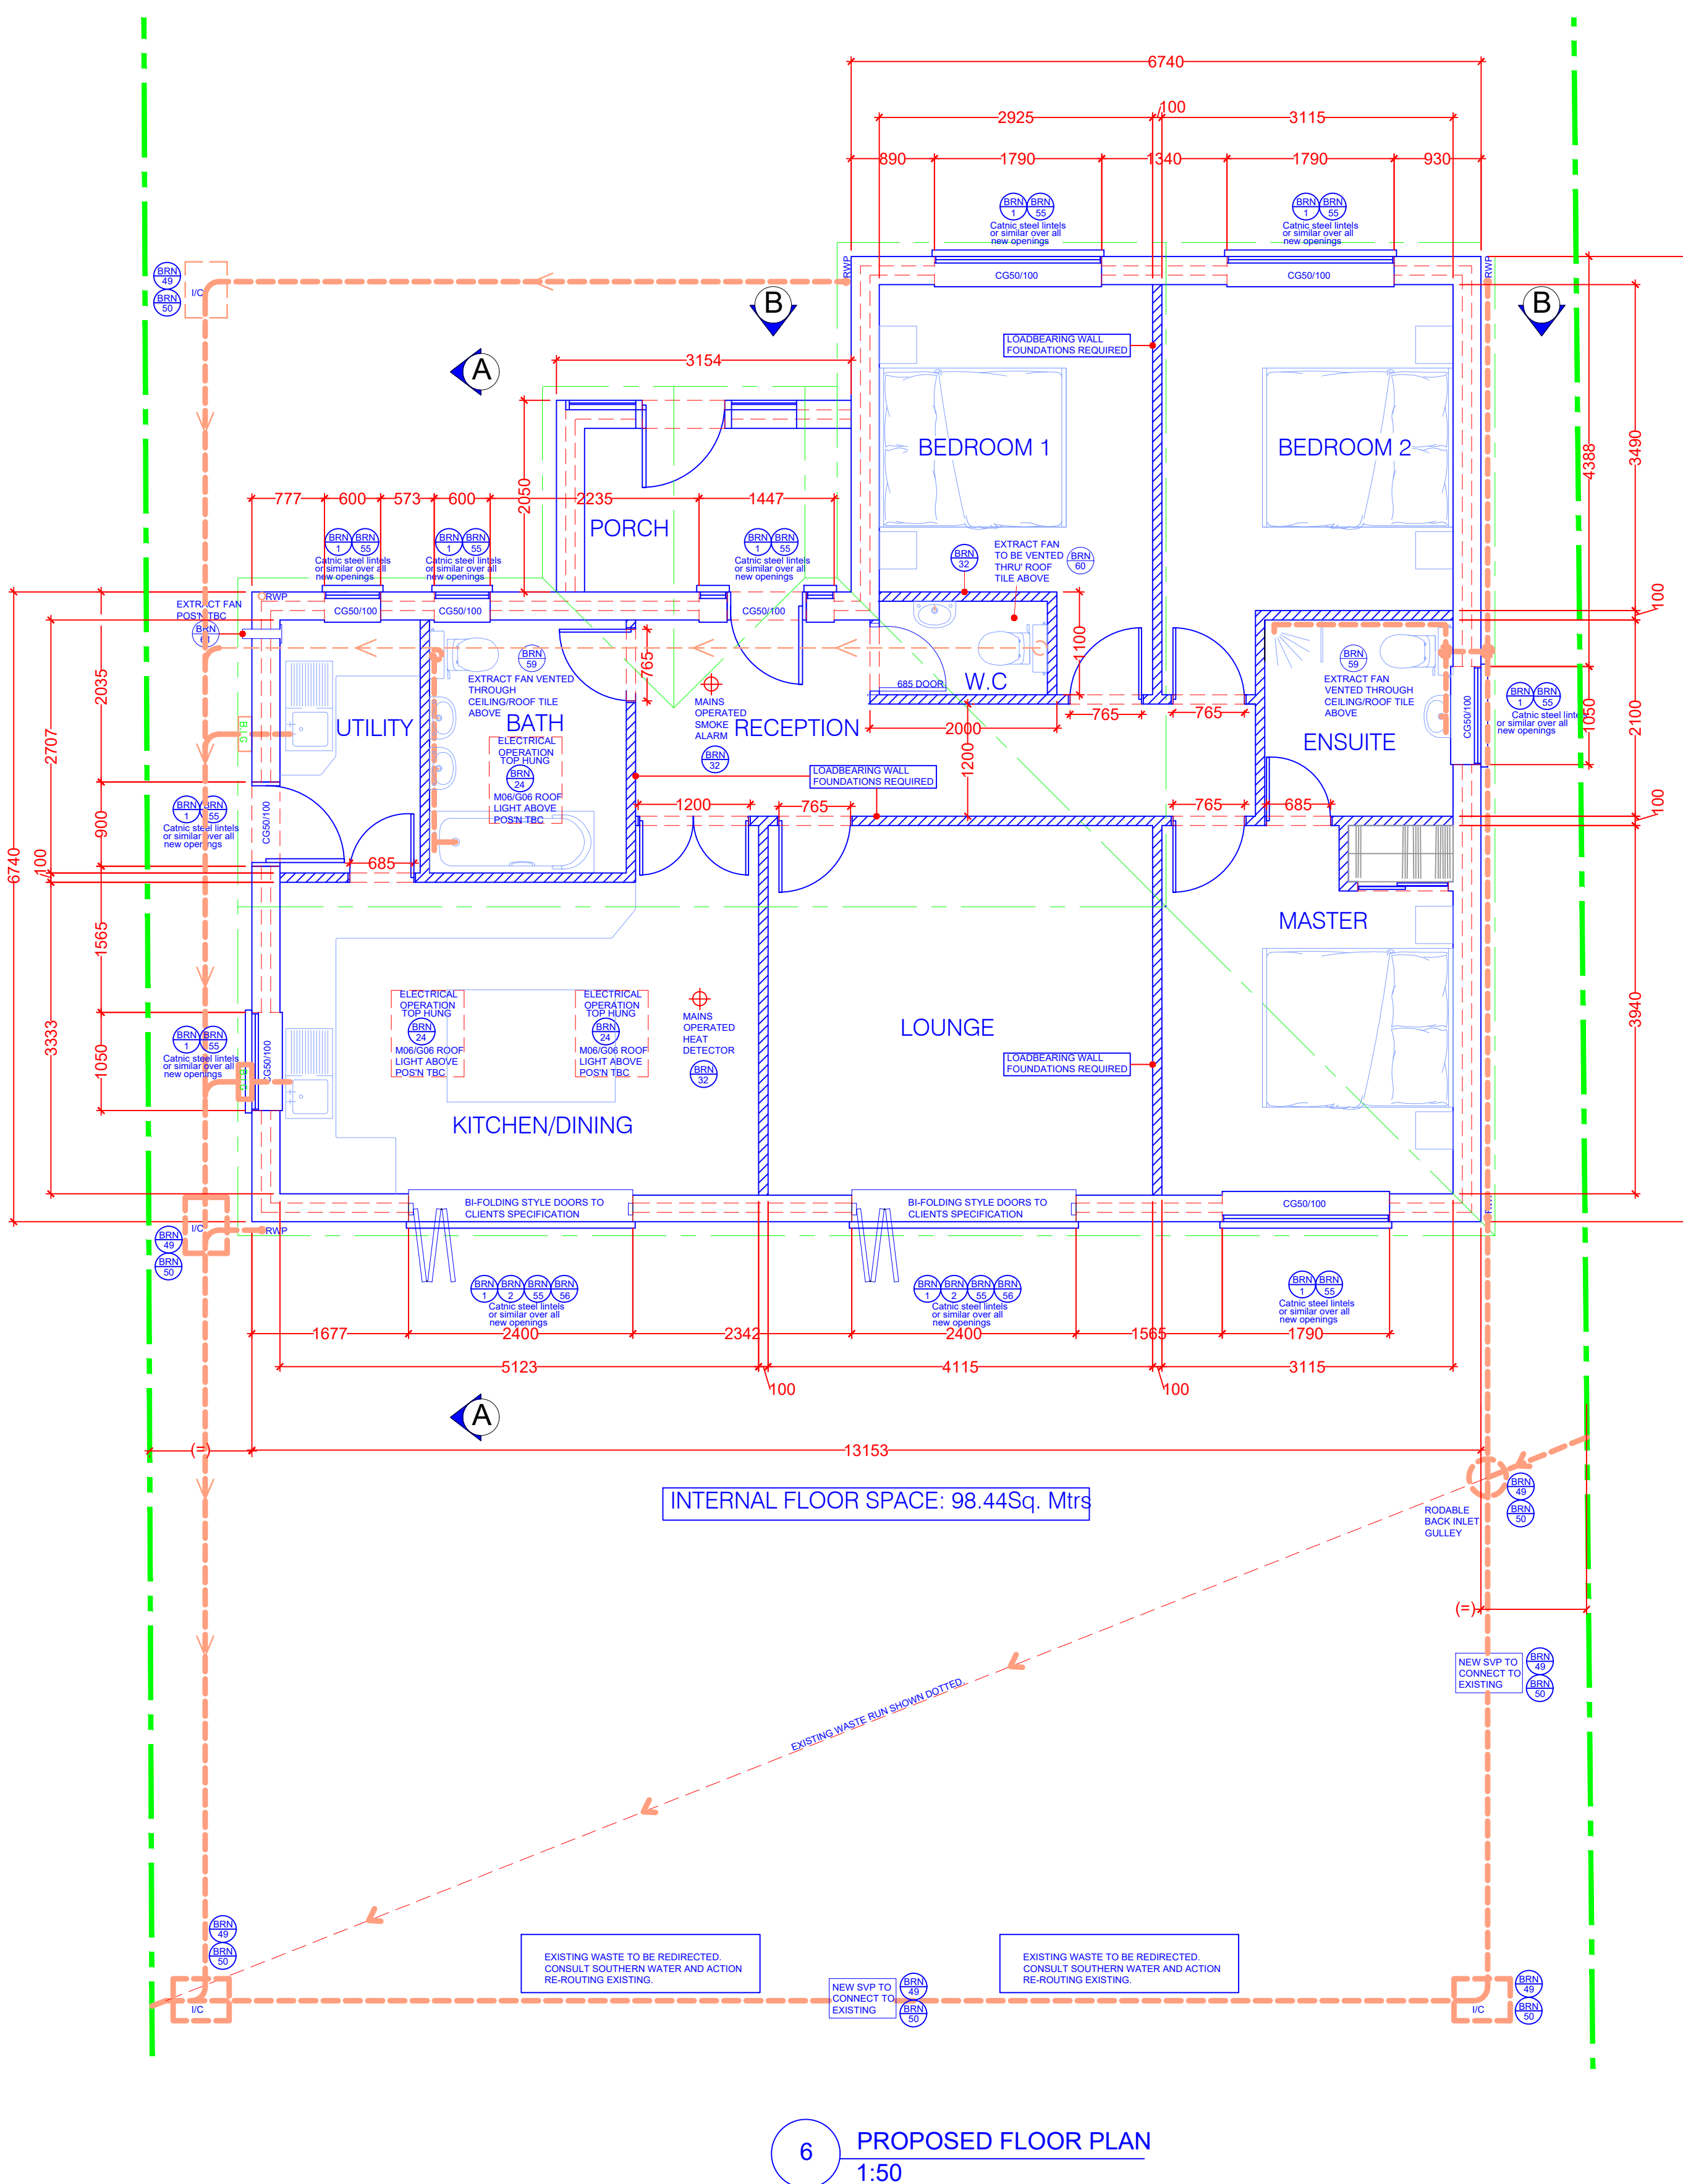
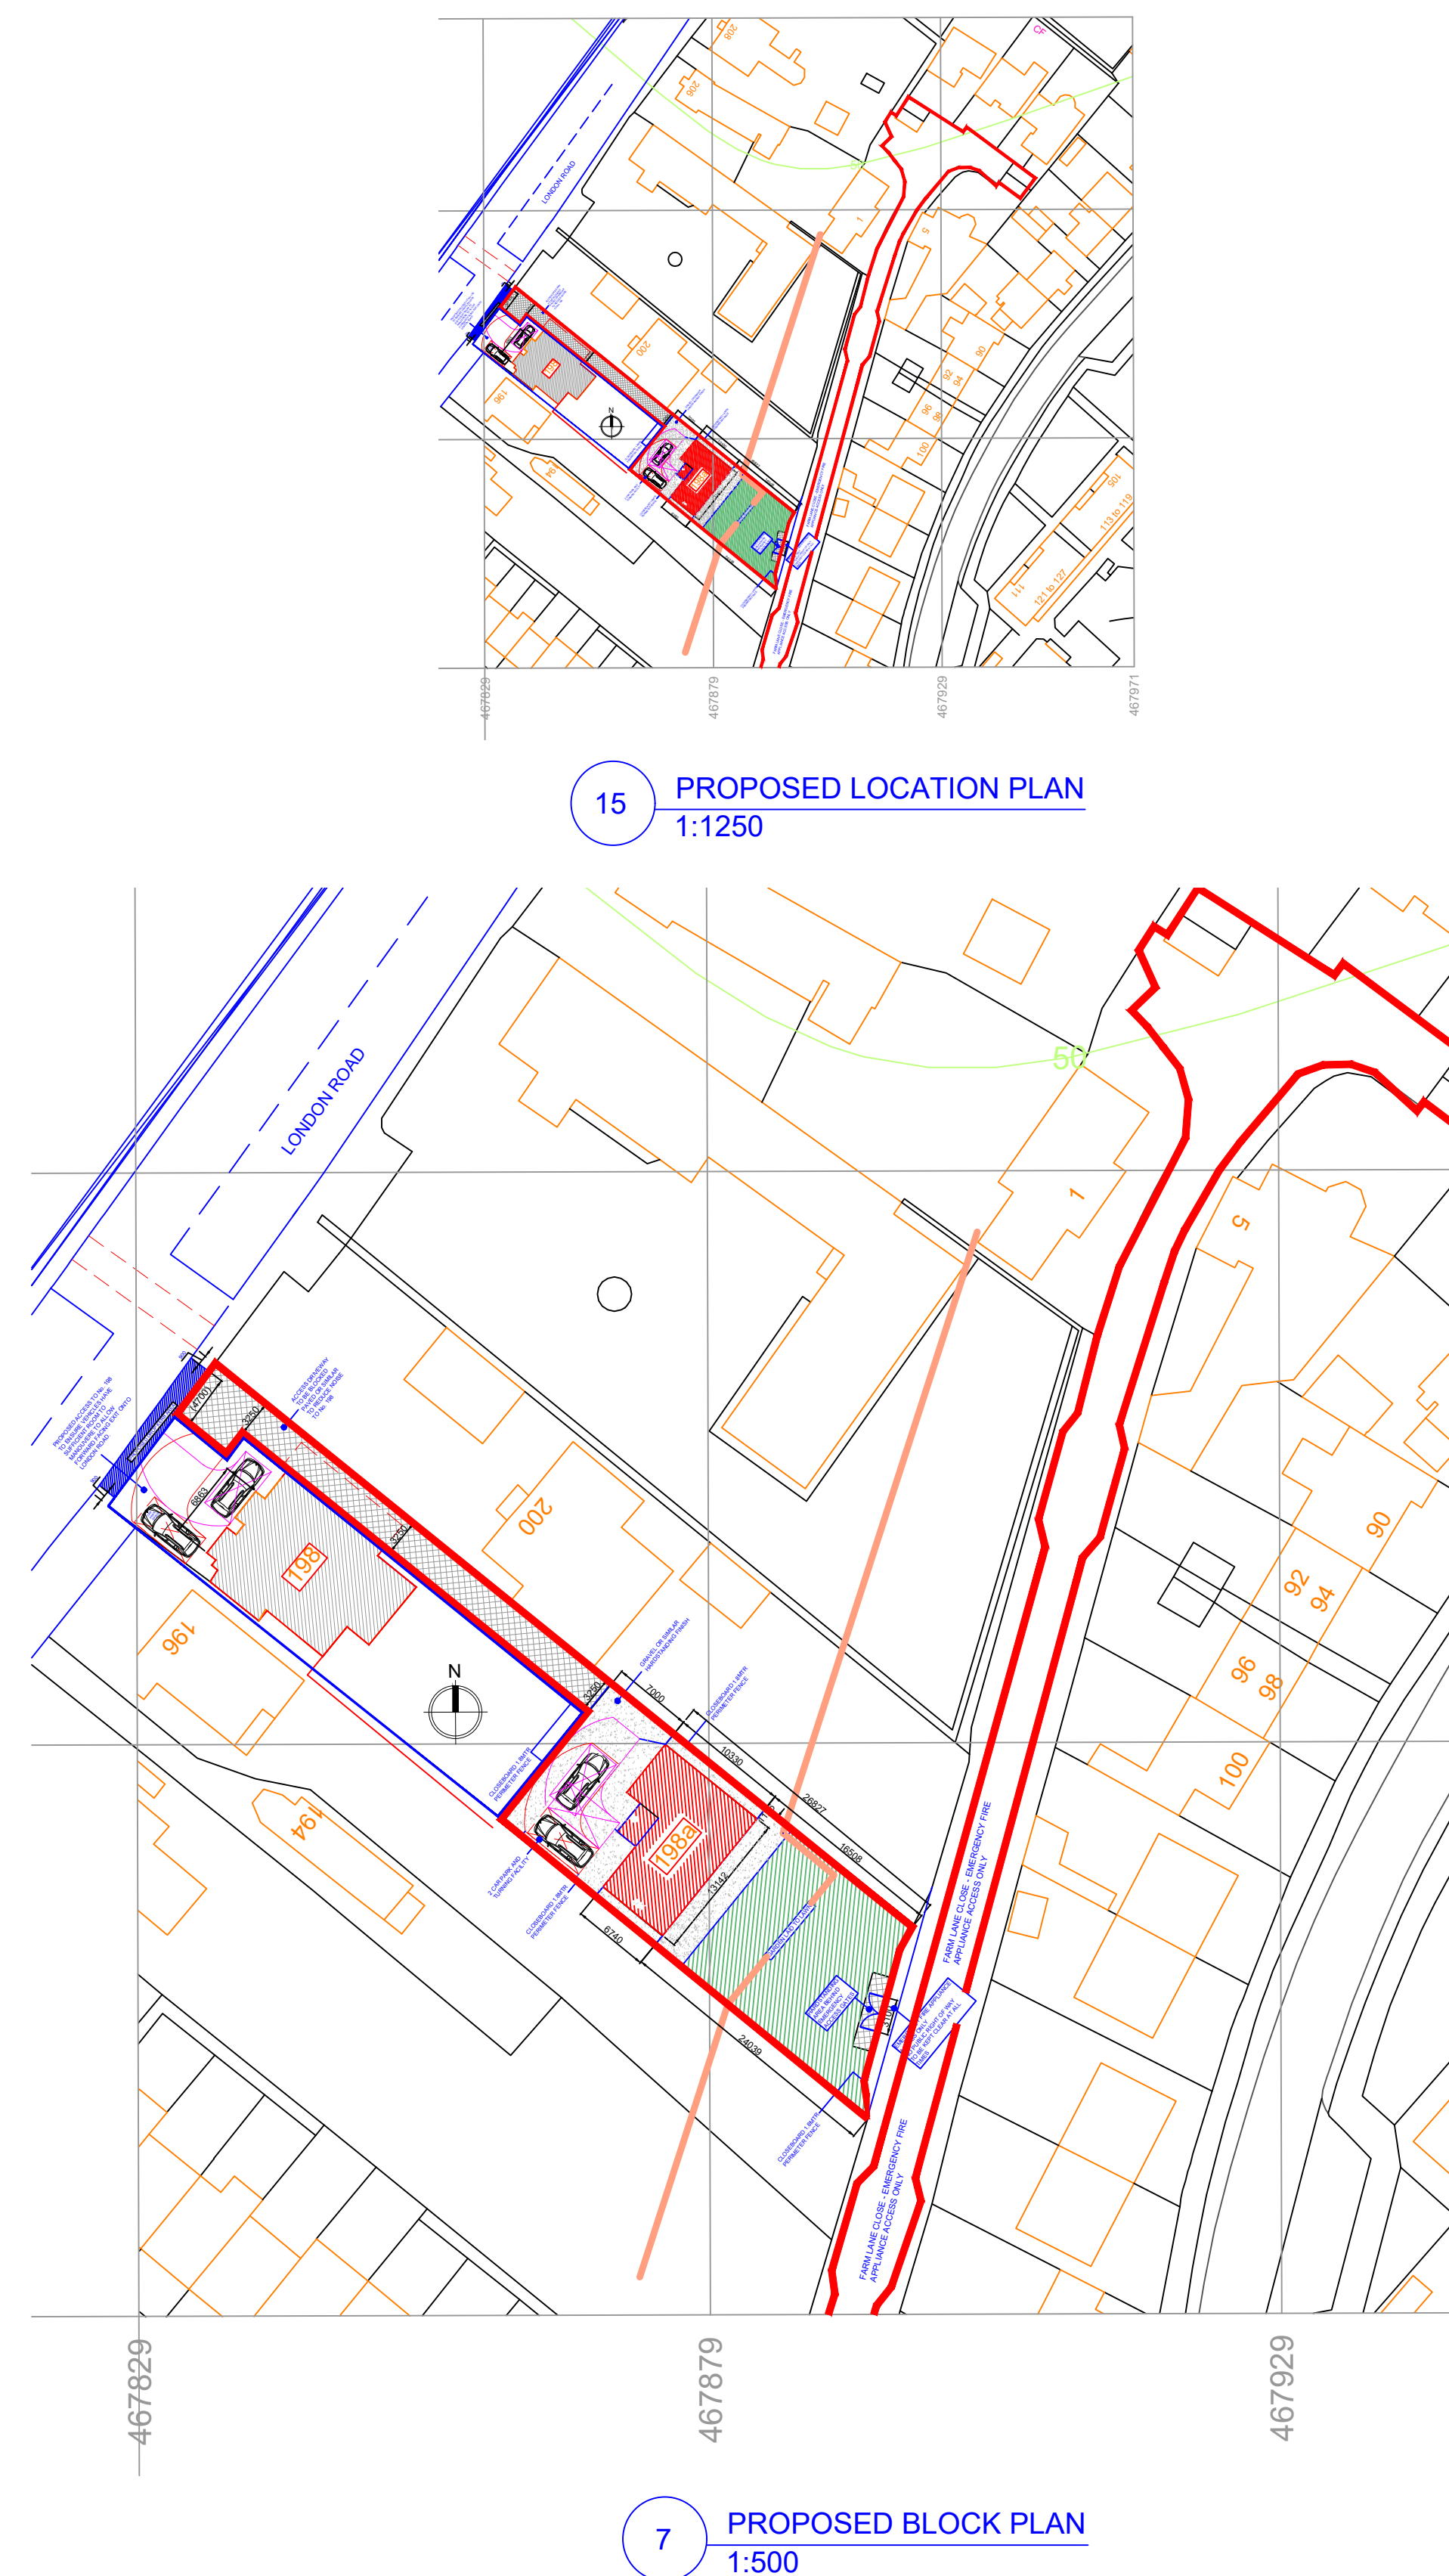


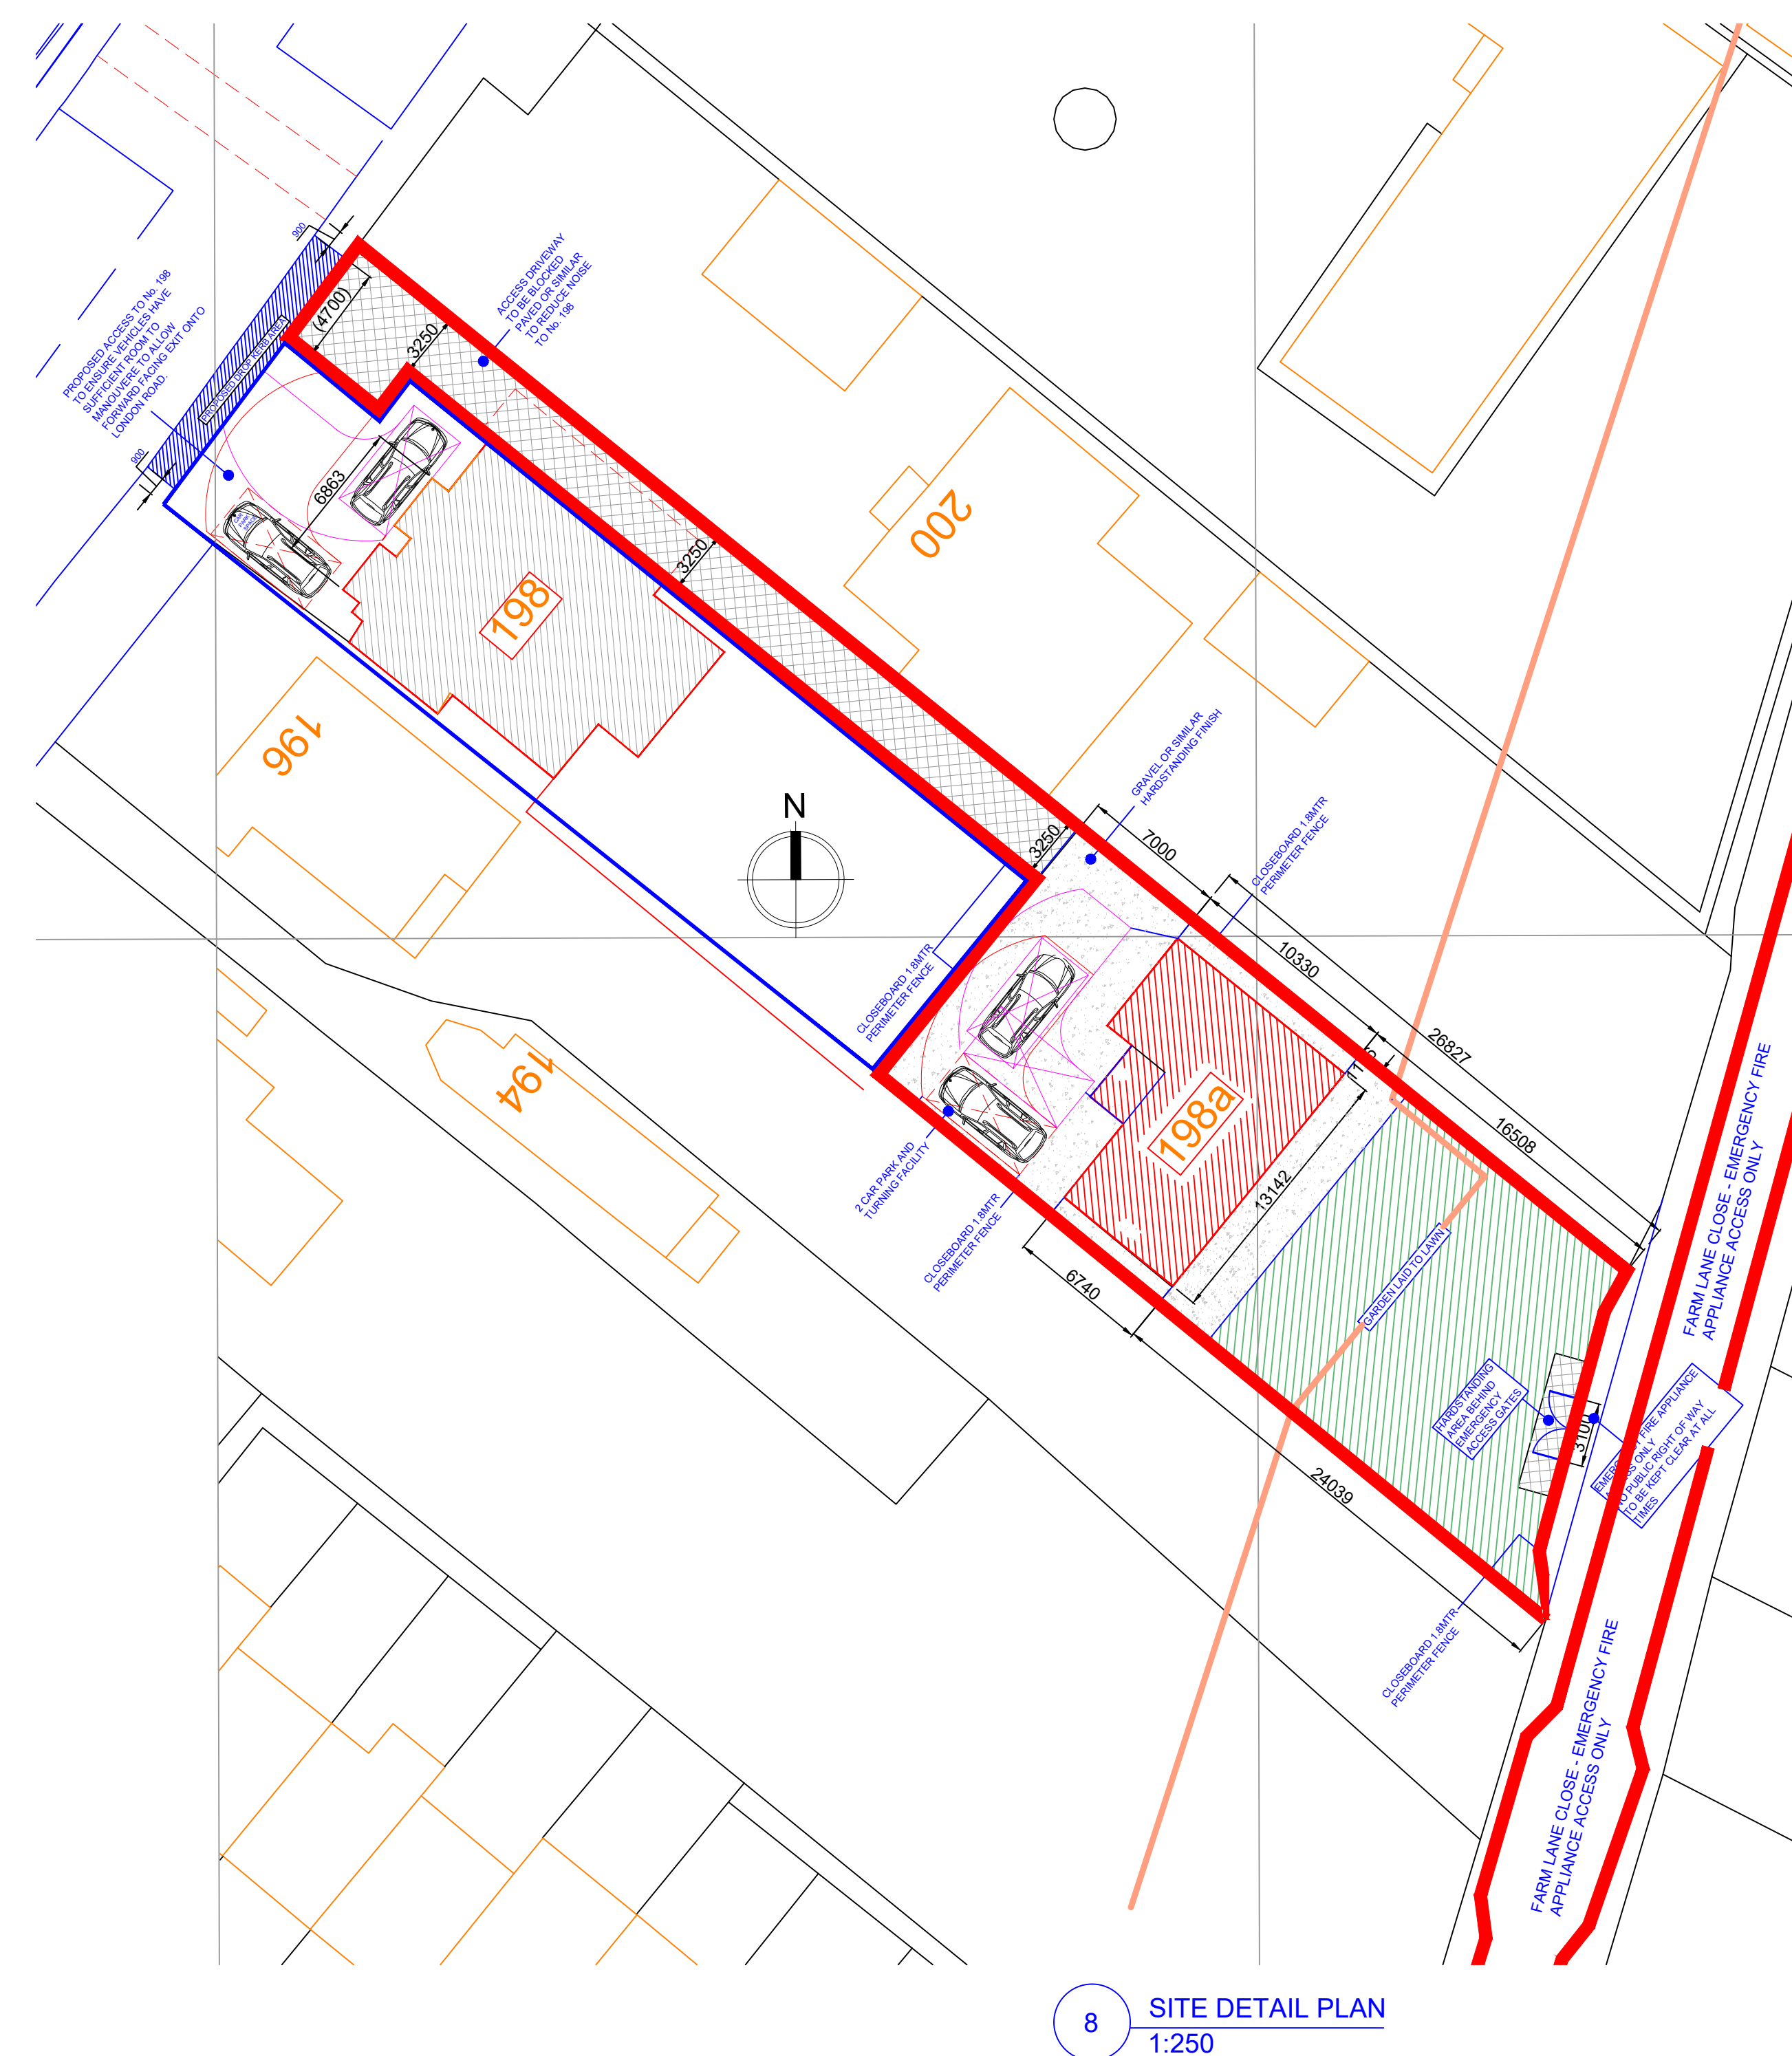

DETAILS AND DIMENSIONS OF ALL LEVELS OF PROPOSED PLANS TO BE CHECKED ON SITE BY APPOINTED CONTRACTOR PRIOR TO ANY COMMENCEMENT/ORDERING OF MATERIALS OF WORK, ANY QUERIES, VARIATIONS OR DISCREPANCIES DIRECTED TO CLIENT - DM DESIGNS ACCEPTS NO RESPONSIBILITY IN ANY PART ON DRAWINGS UNLESS OTHERWISE AGREED PRIOR.

NOTE:
DRAWING: DUFF_01A TO BE USED IN CONJUNCTION WITH ASSOCIATED BUILDING REGULATIONS NOTES DUFF/BRN. DIRECTIONAL NORTH ARROW SHOWN ON BLOCK & LOCATION PLANS DUFF/BLP.

BRN 1 DENOTES ATTACHED BUILDING REGULATION NOTES
1 DENOTES ITEM No.

MODIFICATIONS
CHANGED RED LINE DETAILS
ISSUE:
18.07.18 - B

TITLE
PROPOSED NEW BUILD CHALET BUNGALOW

CUSTOMER
A DUFF,
198a LONDON ROAD,
WATERLOOVILLE,
PO7 7AN

DRAWN BY:
DM designs
DRAWING NO:
DUFF 01A
1 OF 2
SCALE:
DATE:
15.06.2018
REVISION:
B A0