

Contract No: V01047
Drawing No: DWG 01

Brand:




Building/signage measurements are provided by the architect.

Drawing Scale: Do not scale.

Standard unit in mm

Company web site:
www.clovemead.co.uk

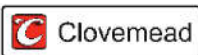


Office address:
Clovemead Limited
Chapman House, Chester Road, Warrington WA4 6AR

The data/s contained within this drawing/package/design sheet/s are confidential, and the exclusive property of Clovemead Limited. No use, copy or disclosure of this drawing/s may be made without written permission, and is to be returned to Clovemead Limited upon request.


DRAFT
NOT FOR CONSTRUCTION
Page 3/3

Clovermead Site Survey	PENDING
VWG Approval	PENDING
DESCRIPTION	28-02-2018

NOTES

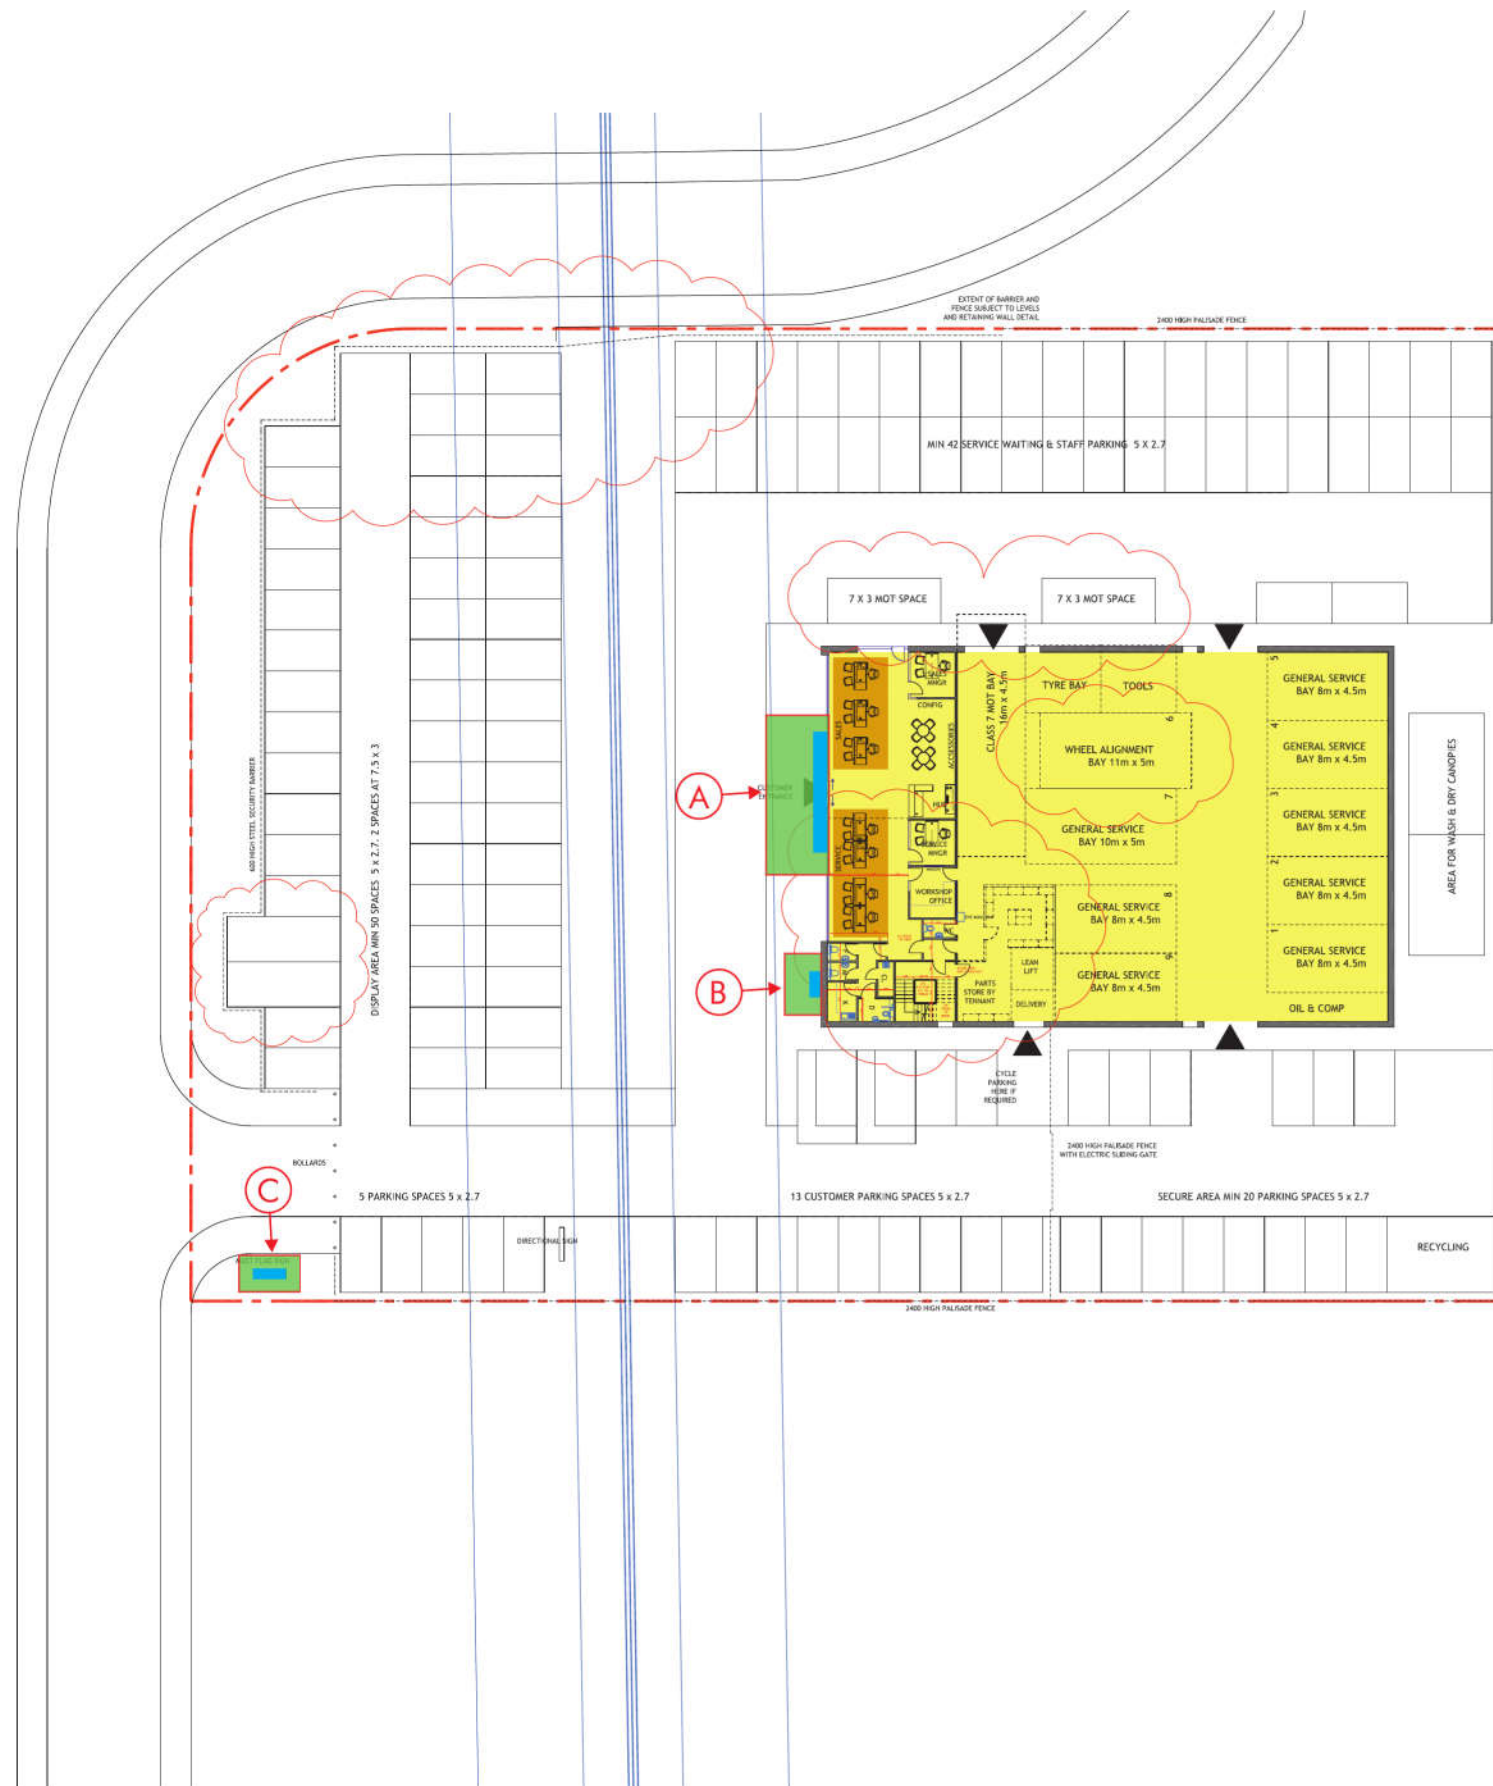[illegible]

GROUND FLOOR GIA 903m2 (9720ft2)
MEZZANINE GIA 112m2 (1205ft2)
TOTAL GIA 1015m2 (10925ft2)

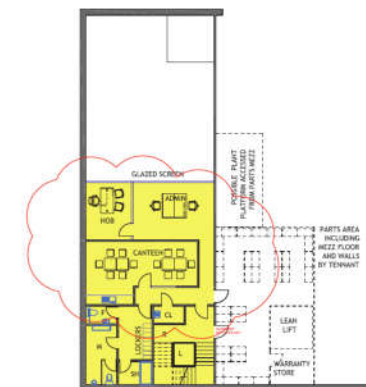

MEZZANINE LEVEL



Legend

- Legend
- Work zone
 - Work zone boundary
 - Signage position (approx.)