


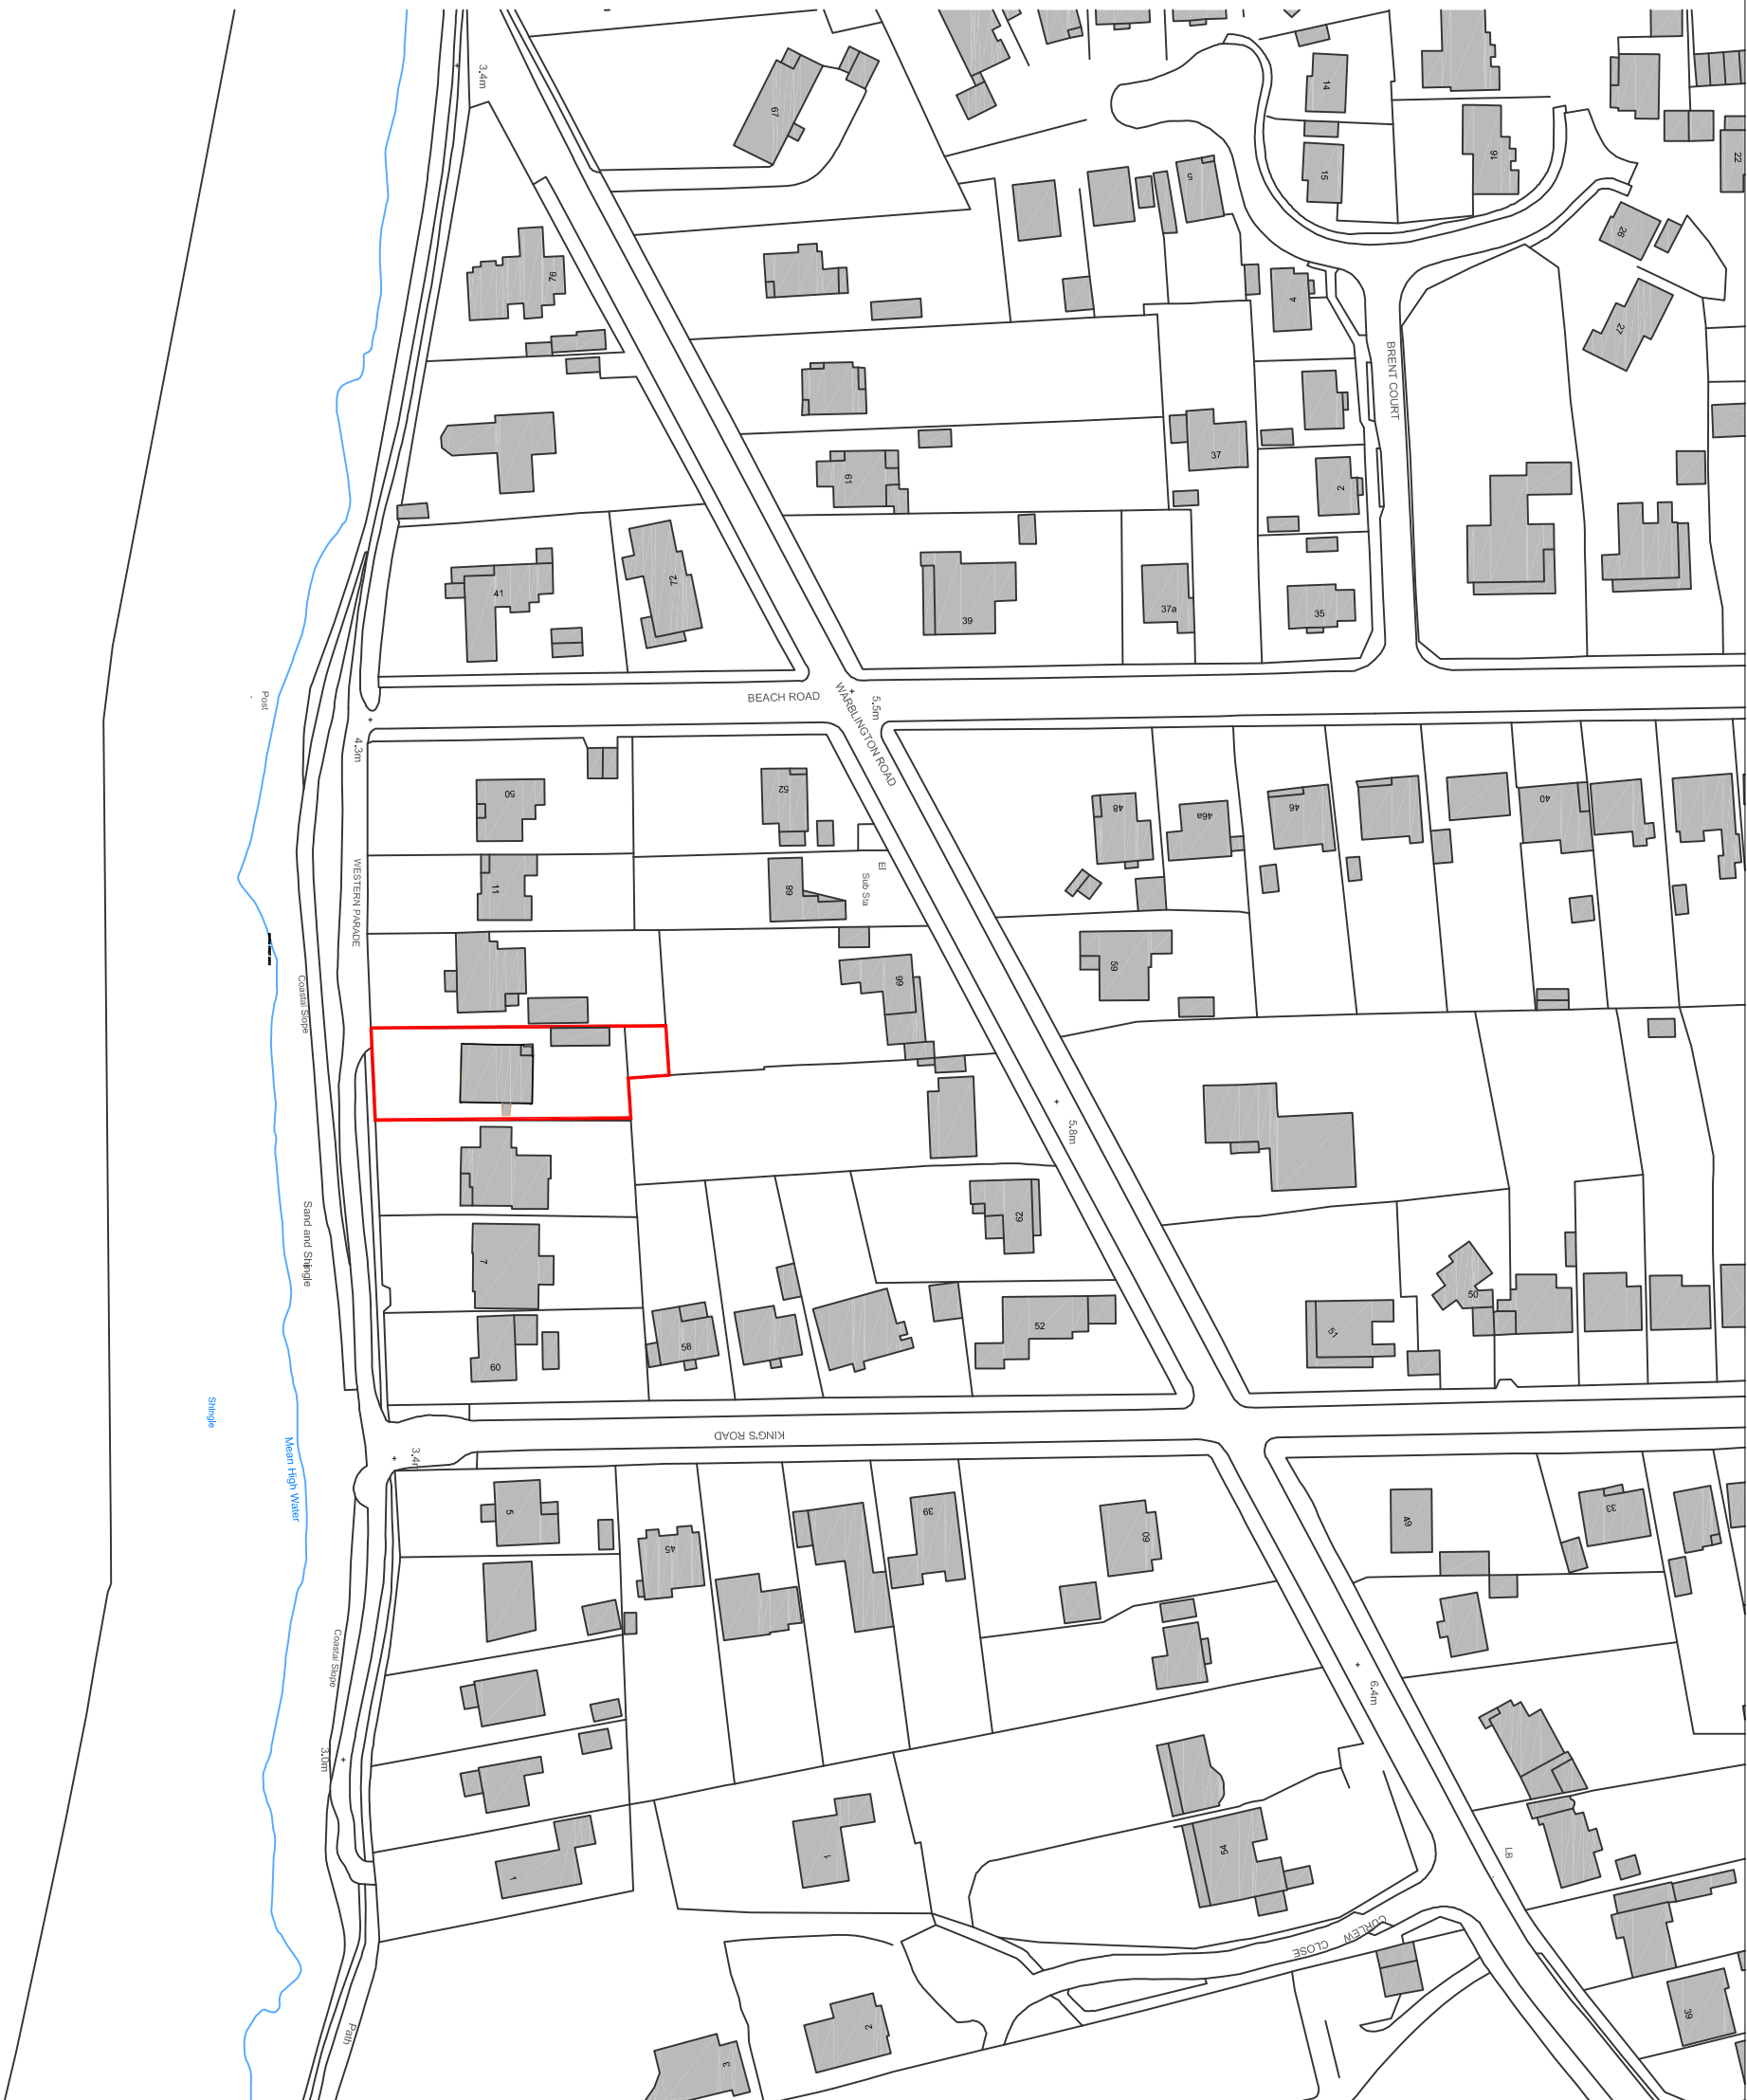

this drawing is the copyright of the **pdp architecture llp** and must not be reproduced in whole or part or used for the execution of works without their permission.

all dimensions to be checked on site prior to commencement of construction works and the architect notified of any discrepancy.

figured dimensions are to be used in preference to scaled dimensions.

no deviation from this drawing will be permitted without prior consent of the architect.

all drawings are prepared subject to a full measured and structural survey of the buildings and site.

all structural work is subject to the appointment of a structural engineer to confirm and agree the structural proposals.

os promap licence no. 100020449

exceptional risks involving specific methods of construction or exceptional maintenance issues can be found within the designers risk assessment.

client
Ms Prentice

chartered architects town planning
interior design consultants

chartered architects town plan
interior design consultants

chartered architects town plan
interior design consultants

2 beechworth road havant

tel 023 9248 1100

email pdp@pdp-architects.co.uk

www.pdp-architects.co.uk

project
Grey Havens

Western Parade

Emsworth

Location Plan

drawn	IR	checked	HM
date	April 18	status	Planning
a1 scale	a3 scale	28053 PD-098	rev
1:625	1:1250		