


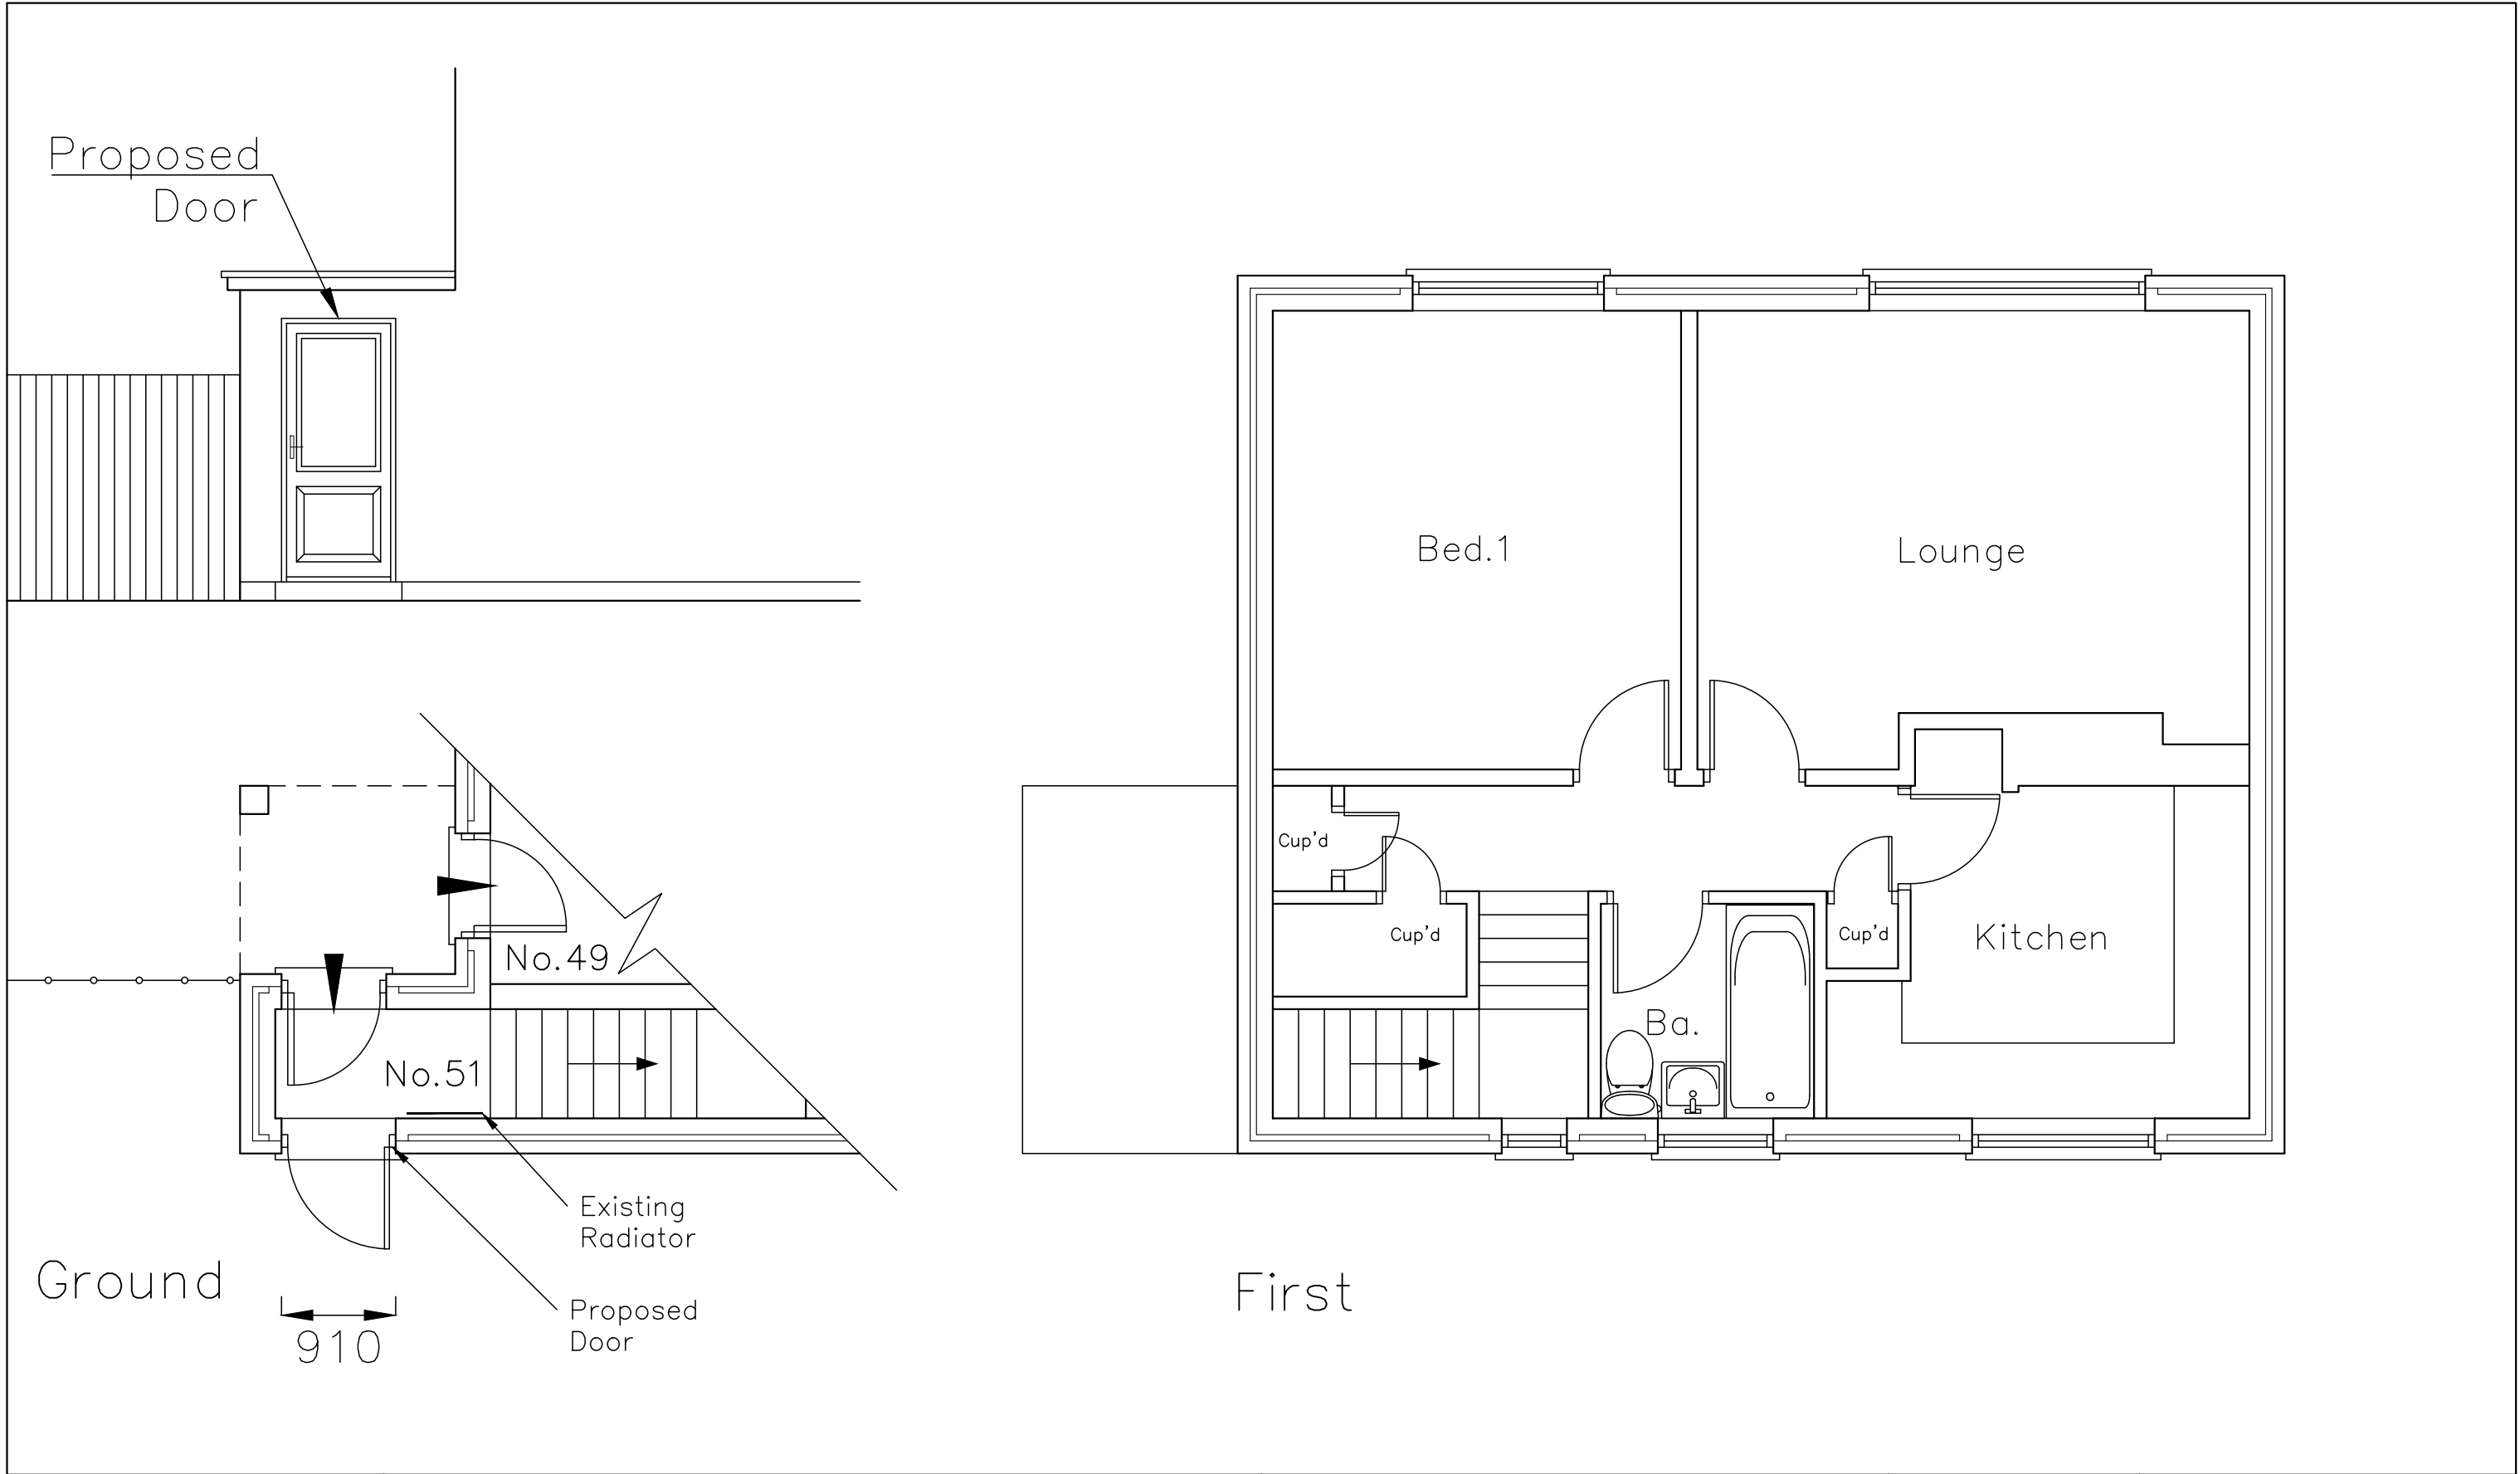

51 Foxcott Grove Havant Hampshire PO9 5BX	Proposed Plans		 Critchley Architecture And Design Contact: 02392 474 919 info@caad.online The Old Brewery, 15E South Street, Havant, PO9 1BU		Scale A3 = 1:50 Drawn SAR Date 07/04/18
	Revisions	a) Door swing change 16/04/18 b) c) d)			
		5m	10m	15m	20m

18032-401^A