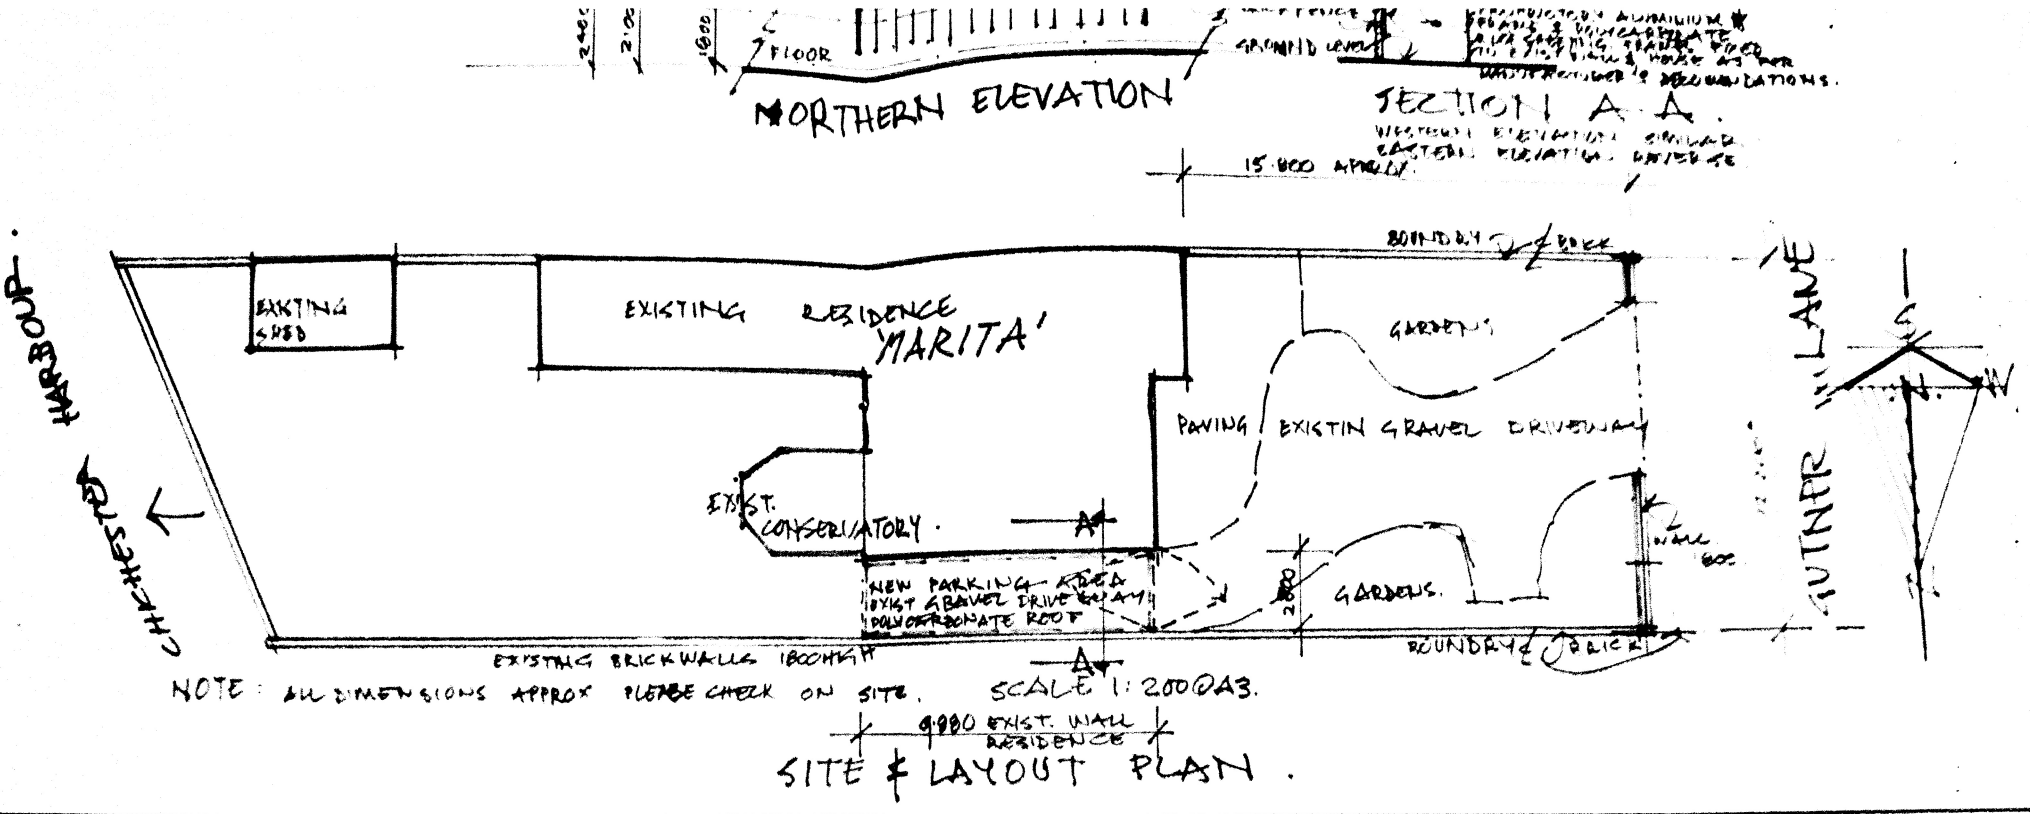

JOB: PROPOSED CARPORT: AT: 'MARITA' GUTNER LANE HAYLING ISLAND.
OWNERS: MILES JULIAN LING & KATHRYN MARY LING. 12.07.2016 — POSTCODE PO11 0RN — DRAWN: R.C. DUNKLEY.