


SINGLE STOREY REAR ADDITION
99, KINGS RD, HAYLING I. HANTS.
FOR MR& MRS D. PADMORE.

ELECTRICAL INSTALLATION BY APPROVED
CERTIFICATED ELECTRICIAN TO COMPLY WITH
APPROVED DOCUMENT P.
CERTIFICATE TO BE ISSUED ON COMPLETION OF WORK.
BY COMPETENT APPROVED CERTIFICATED ELECTRICIAN
USE ENERGY EFFICIENT LIGHT BULBS AND FITTINGS.

HAVANT BOROUGH
COUNCIL

07 SEP 2010

RECEIVED

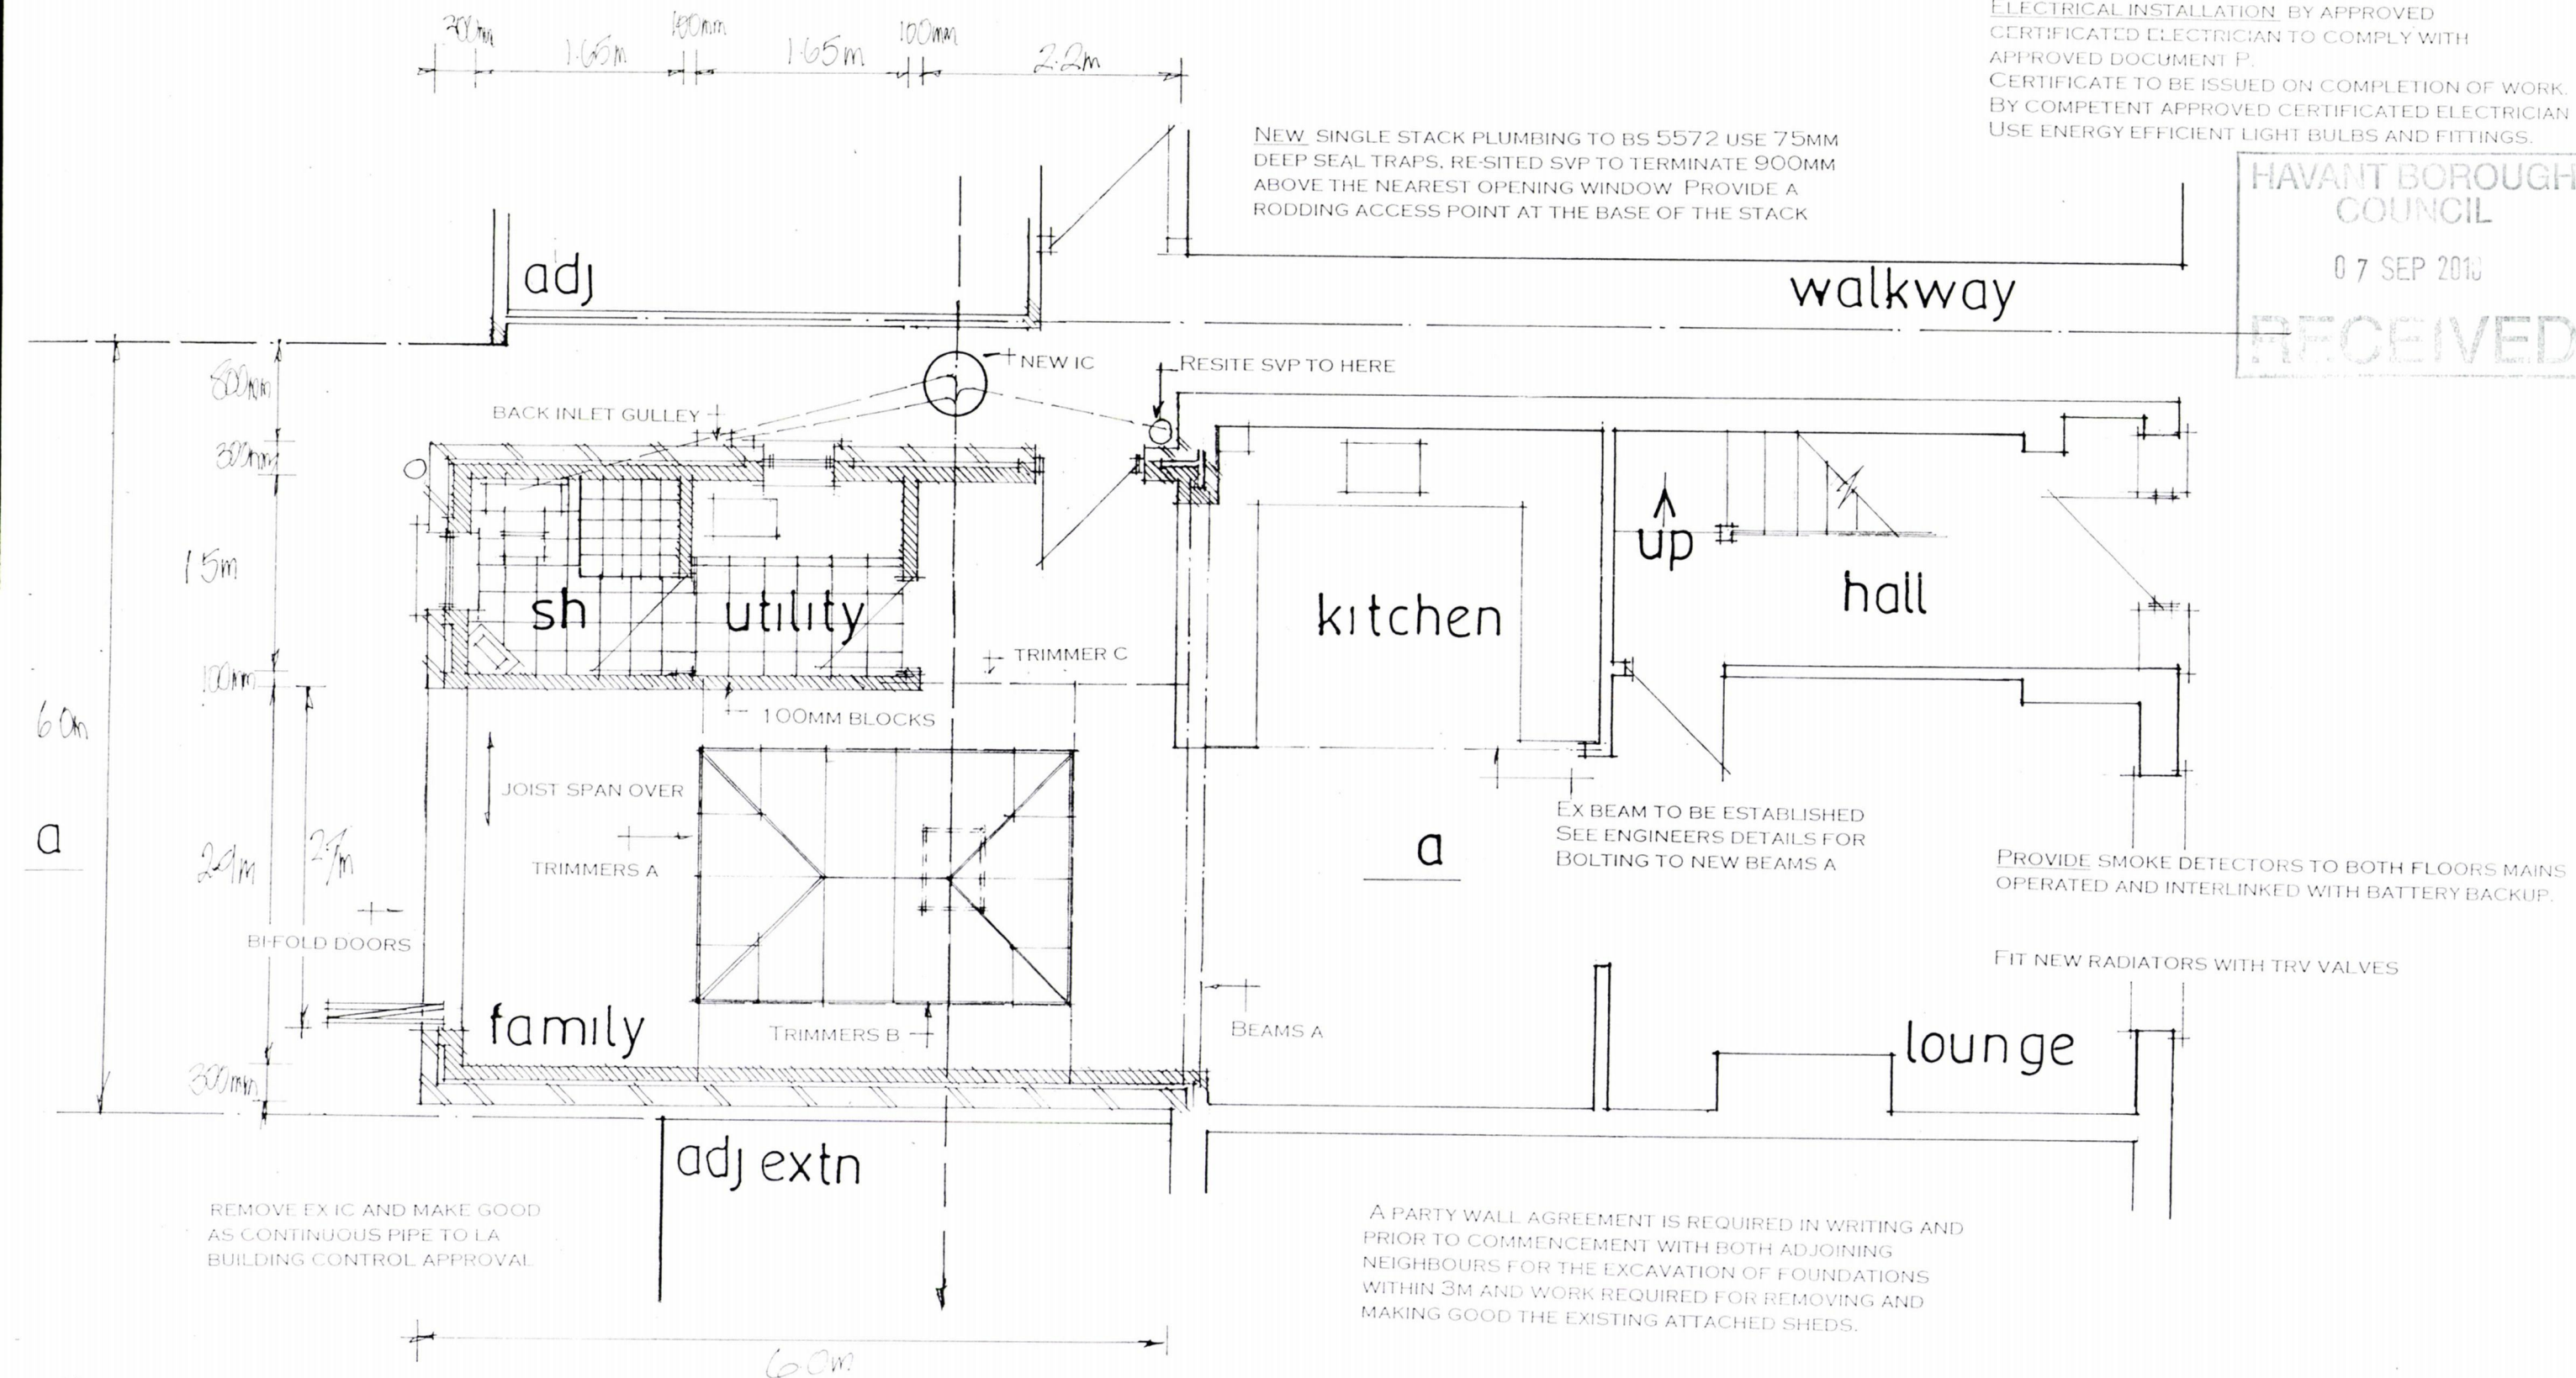

NOTE PRIOR TO COMMENCEMENT OF ANY WORK THE EXACT LOCATION OF THE EXISTING SURFACE WATER DRAINS ARE TO BE ESTABLISHED ON SITE WITH LA BUILDING CONTROL AND ANY ADJUSTMENTS AGREED

```
date aug 18
scale 1.50
```

PROPOSED GROUND FLOOR

PETER J. WALKER
ISLAND DESIGN
182 SEAFRONT, HAYLING ISLAND, HANTS
PO11 9AN
TEL : 02392467571