




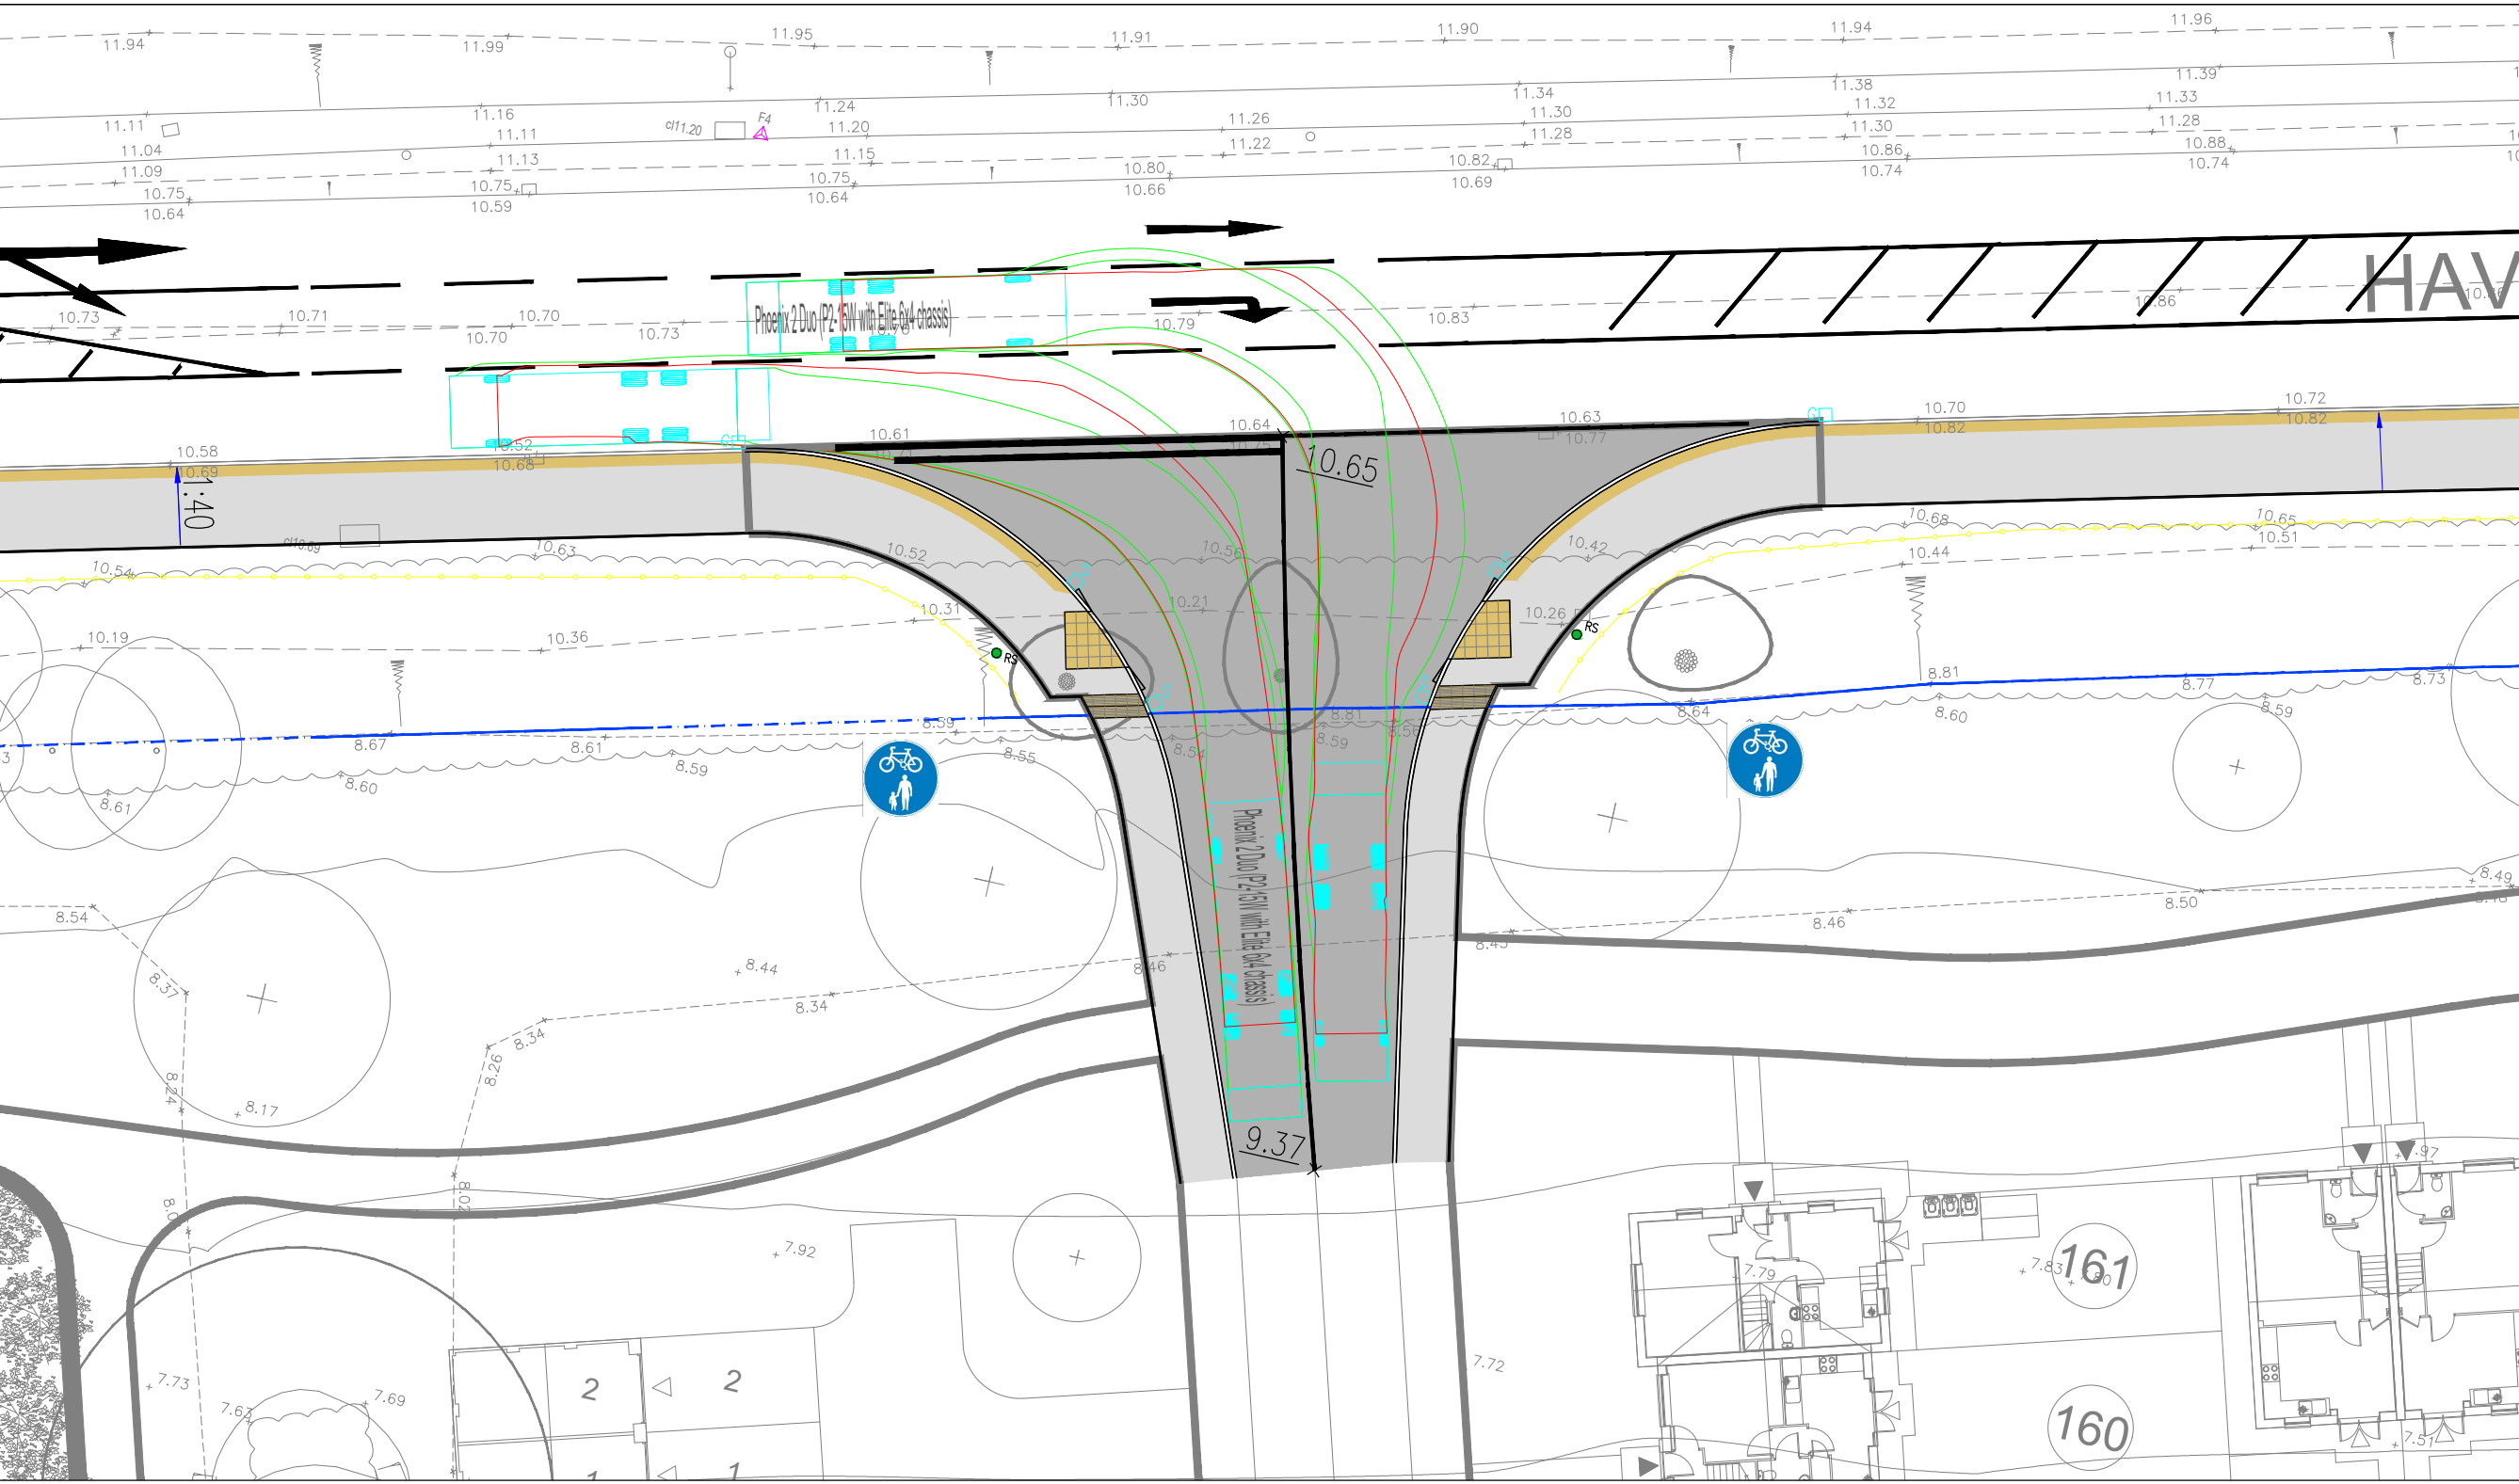

WESTERN SITE ACCESS VEHICLE TRACKING LEFT OUT AND RIGHT IN (SCALE 1:250)

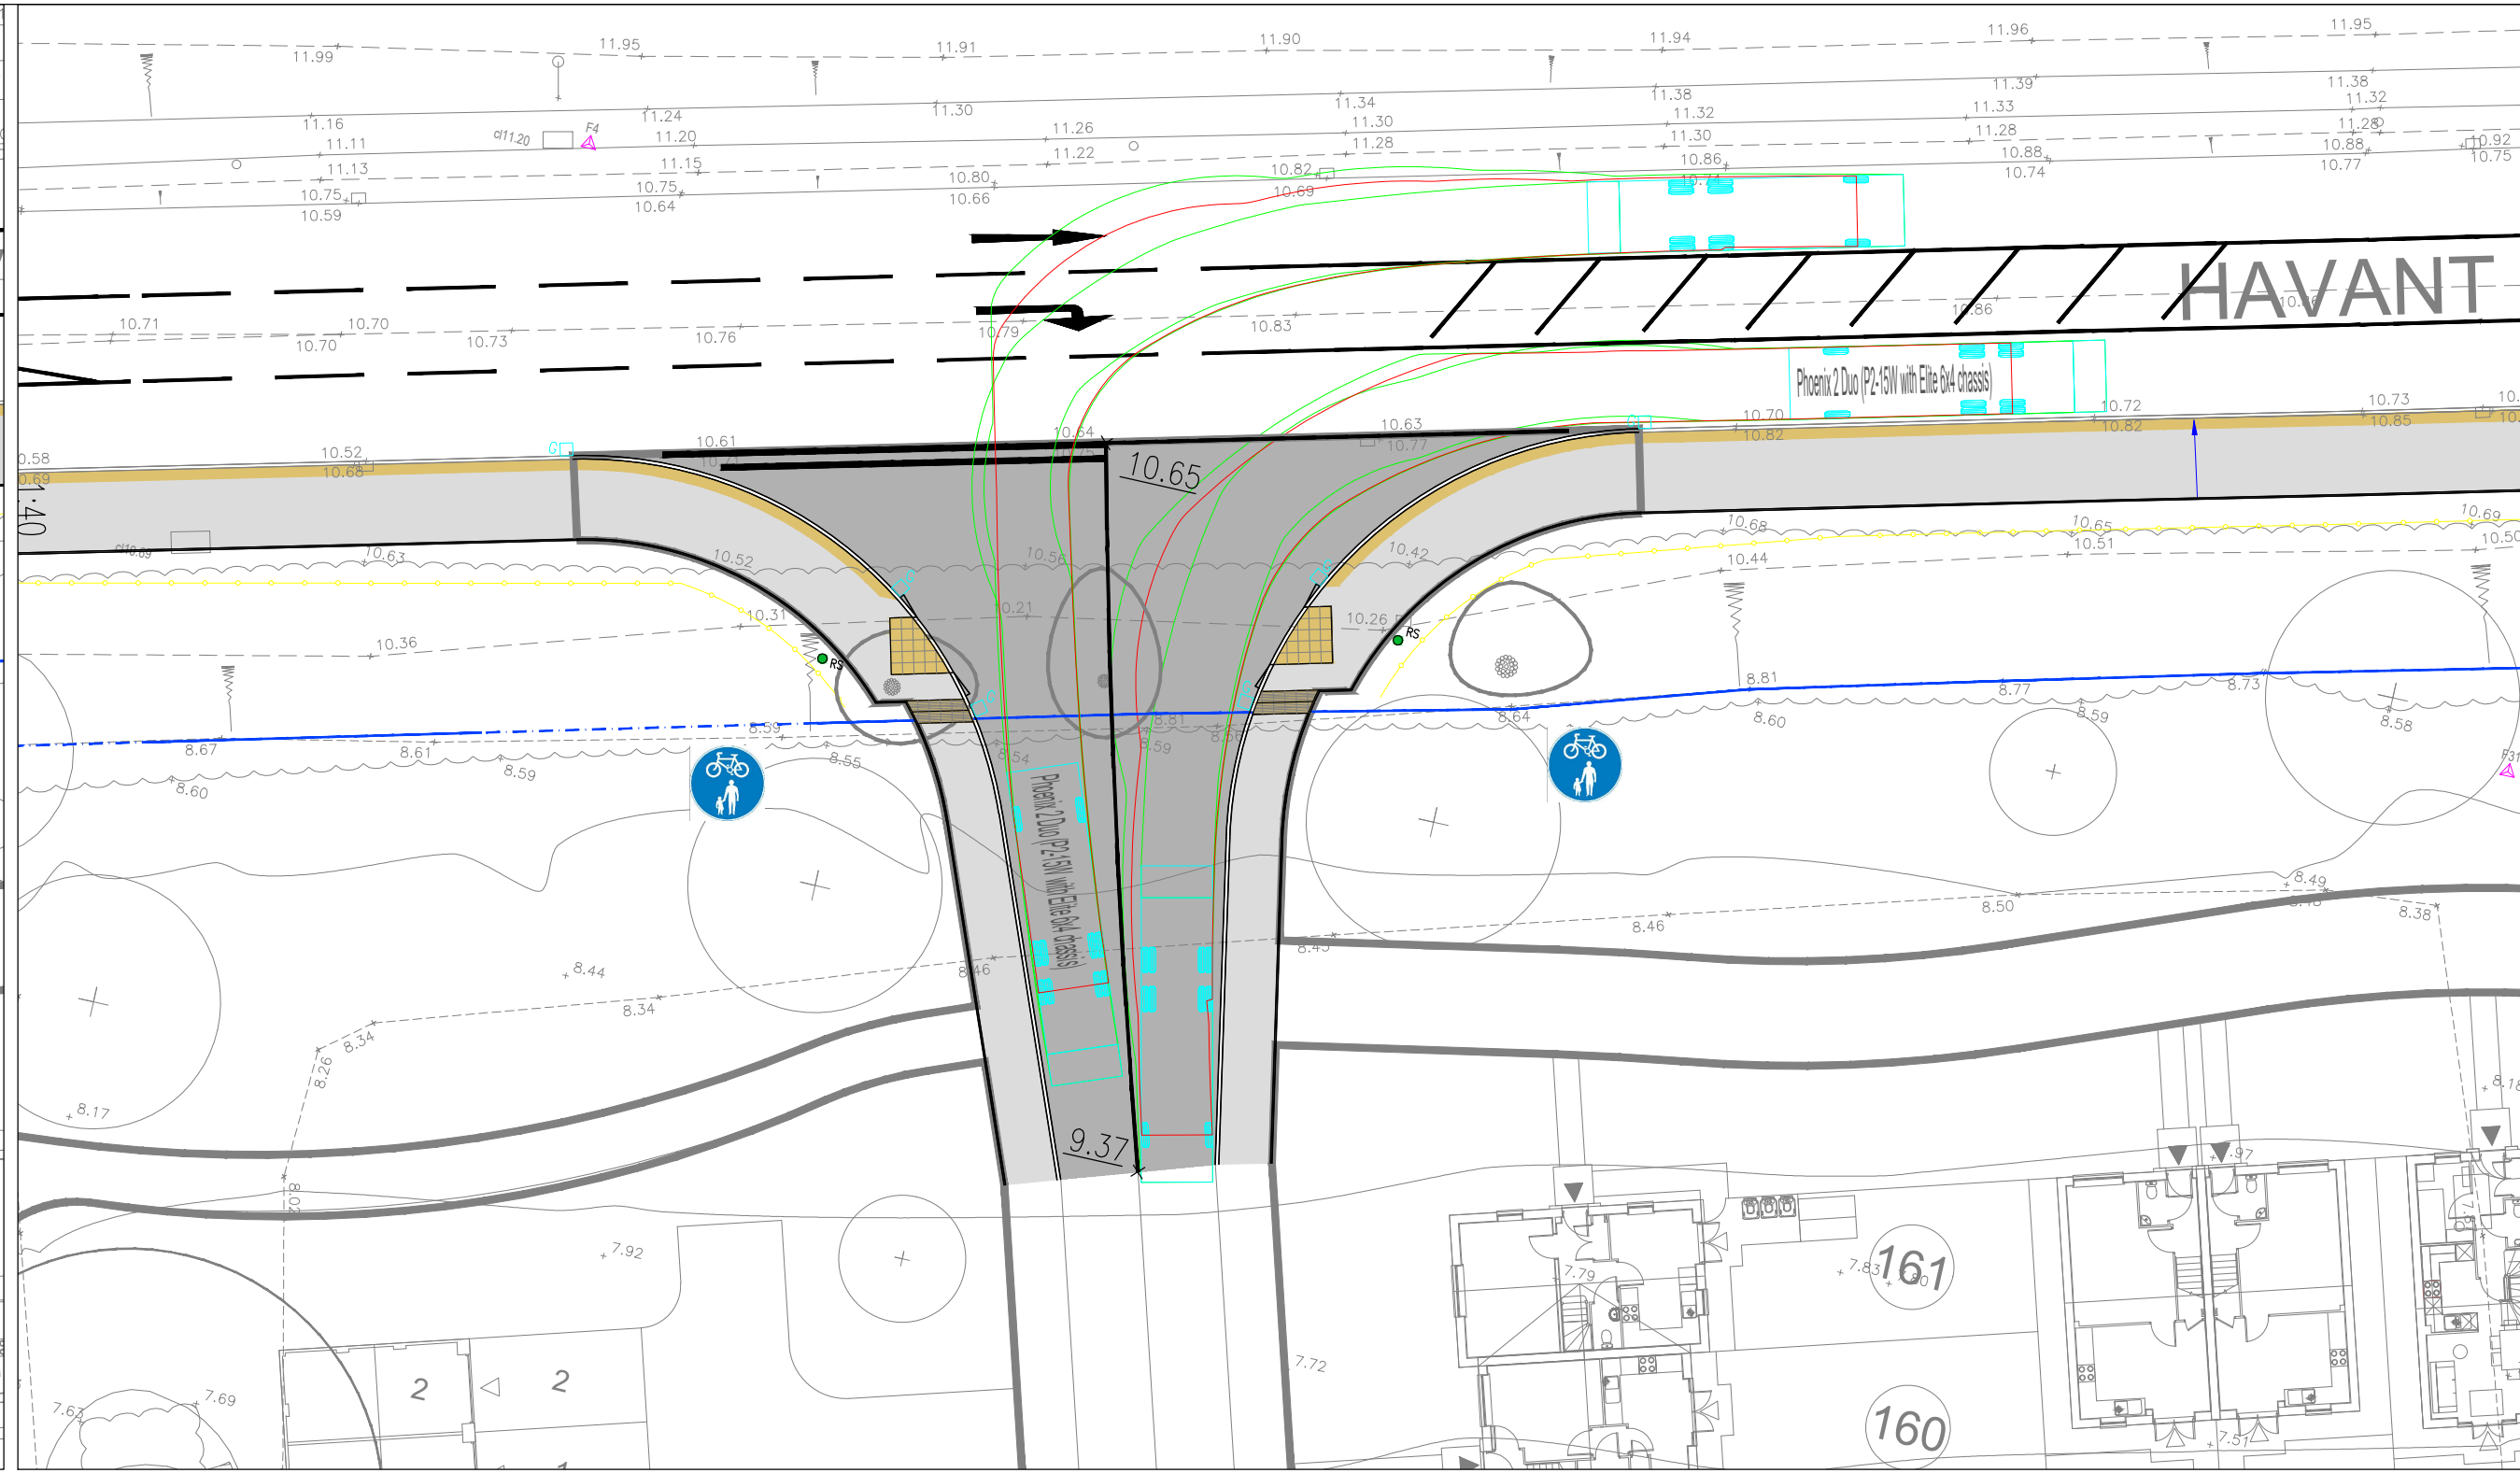

WESTERN SITE ACCESS VEHICLE TRACKING LEFT IN AND RIGHT OUT (SCALE 1:250)

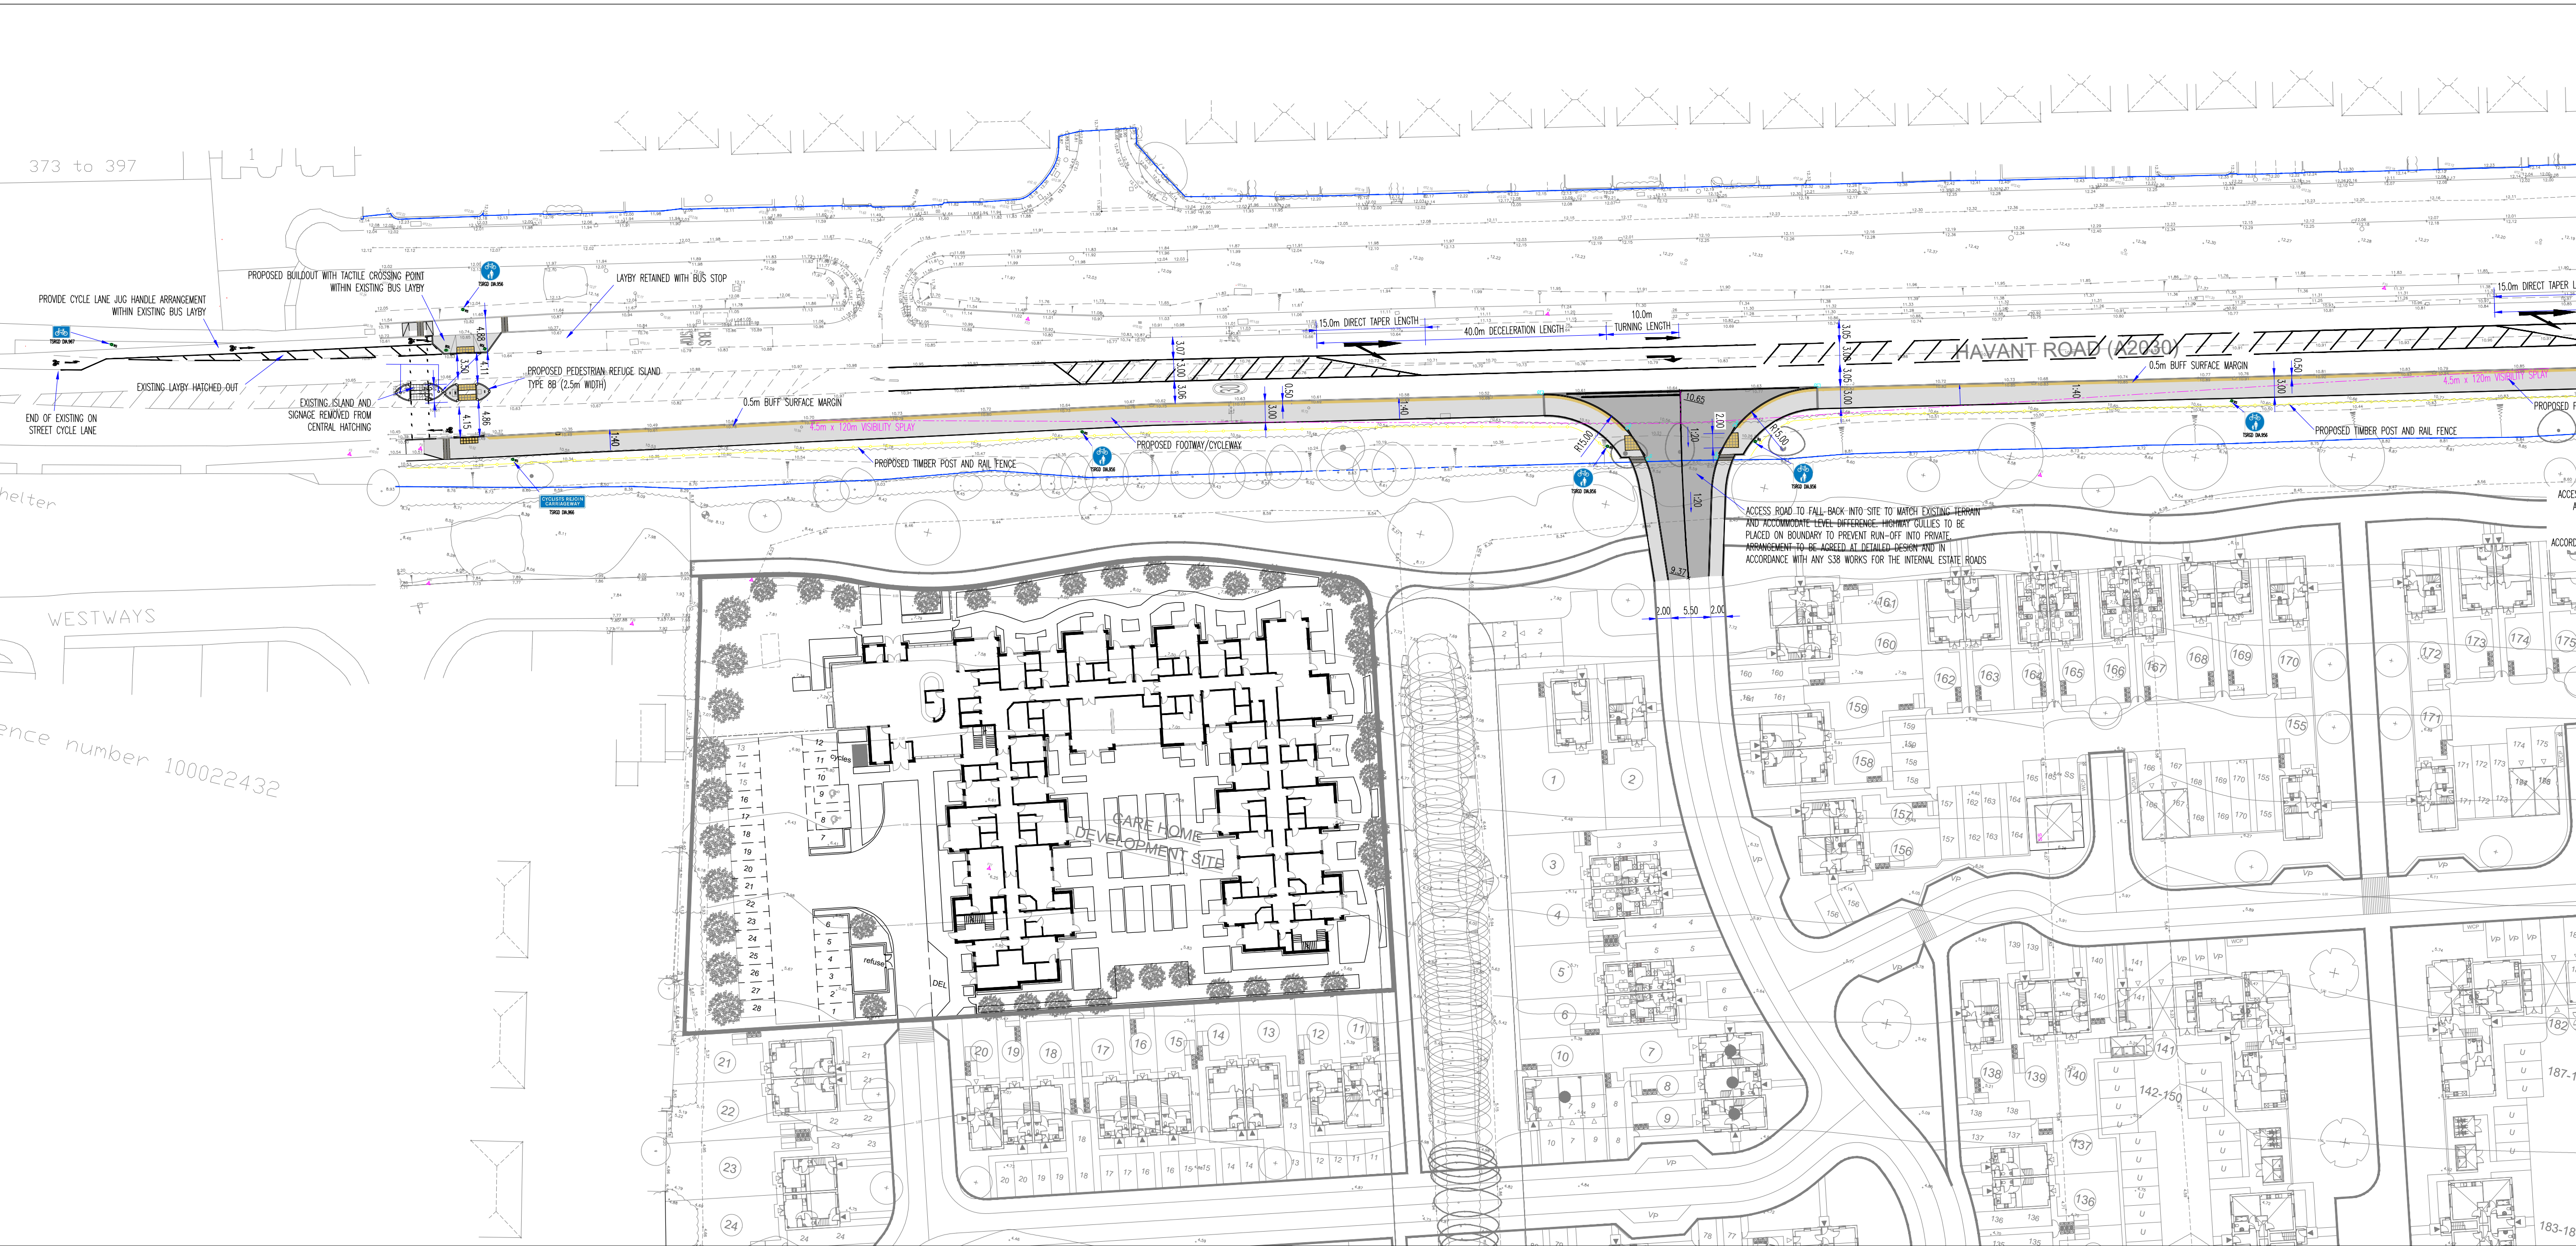


WESTERN SITE ACCESS VISIBILITY SPAY (SCALE 1:500)

The drawings, information and data recorded in this document ("the information") is the property of Paul Basham Associates. This document and the information are solely for the use of the authorized recipient and this document may not be used, copied or reproduced in whole or part for any purposes other than which it was supplied by Paul Basham Associates. Paul Basham Associates makes no representation, undertakes no duty and accepts no responsibilities to any third party who may use or rely upon this document or the information.

GENERAL NOTES

1. THIS DRAWING IS INTENDED TO BE VIEWED IN COMBINATION WITH ALL RELEVANT ARCHITECTS, ENGINEERS, SERVICES AND SPECIALIST DRAWINGS AND SPECIFICATION.
2. ANY VARIATIONS OR DISCREPANCIES BETWEEN THESE DRAWINGS IN TERMS OF DIMENSIONS OR DETAILS SHOULD BE DRAWN TO THE ATTENTION OF THE ARCHITECT AND/OR THE ENGINEER FOR CLARIFICATION.
3. PAUL BASHAM ASSOCIATES ACCEPTS NO RESPONSIBILITY FOR THE ACCURACY OF BACKGROUND INFORMATION PRODUCED BY THIRD PARTIES - THIS MUST BE TREATED AS INDICATIVE ONLY.
4. ALL DIMENSIONS AND LEVELS ARE IN METRES. DO NOT SCALE THIS DRAWING, PRINT, PLOT OR DISK.
5. THIS DRAWING SHOULD ONLY BE USED FOR CONSTRUCTION IF THE PROJECT PHASE IN THE TITLE FRAME BELOW IS SHOWN AS "CONSTRUCTION". PAUL BASHAM ASSOCIATES TAKE NO RESPONSIBILITY FOR CONSTRUCTION WORKS UNDERTAKEN TO DRAWINGS WHICH ARE NOT MARKED UNDER THIS PHASE.

VEHICLE PROFILE

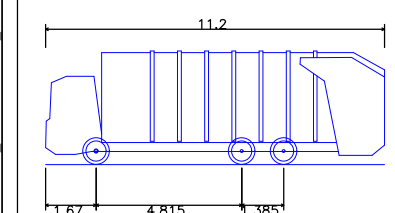

Phoenix 2 Duo (P2-15W with Elite 6x4 chassis)
Overall Length 11.200m
Overall Width 2.500m
Overall Body Height 3.751m
Min Body Ground Clearance 0.504m
Track Width 2.500m
Lock-to-lock time 4.008s
Curb to Curb Turning Radius 9.500m

KEY

- INDICATIVE HIGHWAY BOUNDARY
- GULLY WITH 150m CONNECTION (U.N.O)




F	REVISED DRAWING	01.05.18	EK	JL
E	REVISED DRAWING	10.08.17	CL	MS
D	REVISED DRAWING	28.07.17	EK	JL
C	REVISED DRAWING	28.06.17	EK	JL
B	SIGNALISED CROSSING UPGRADE	27.01.17	EK	JL
A	REVISED DRAWING	09.11.16	EK	JL
Rev	Description	Date	By	Chkd

Paul Basham Associates Ltd
Lancaster Court
8 Barnes Wallis Road
Fareham Hampshire
PO15 5TU
T +44 (0) 1489 668134
E info@paulbashamassociates.com
W www.paulbashamassociates.com


Client




Project Name FORTY ACRE FARM, BEDHAMPTON			
Title WESTERN SITE ACCESS ARRANGEMENT (SHEET 2 OF 2)			
Project Phase PRELIMINARY			
Checked By JL	Checked Date 21.09.16	Drawn By EK	Drawn Date 20.09.16
Client Drawing No.		Scale AS SHOWN	Revision (AT A1 SIZE)
PBA Drawing No. 041-0023-004		Revision F	

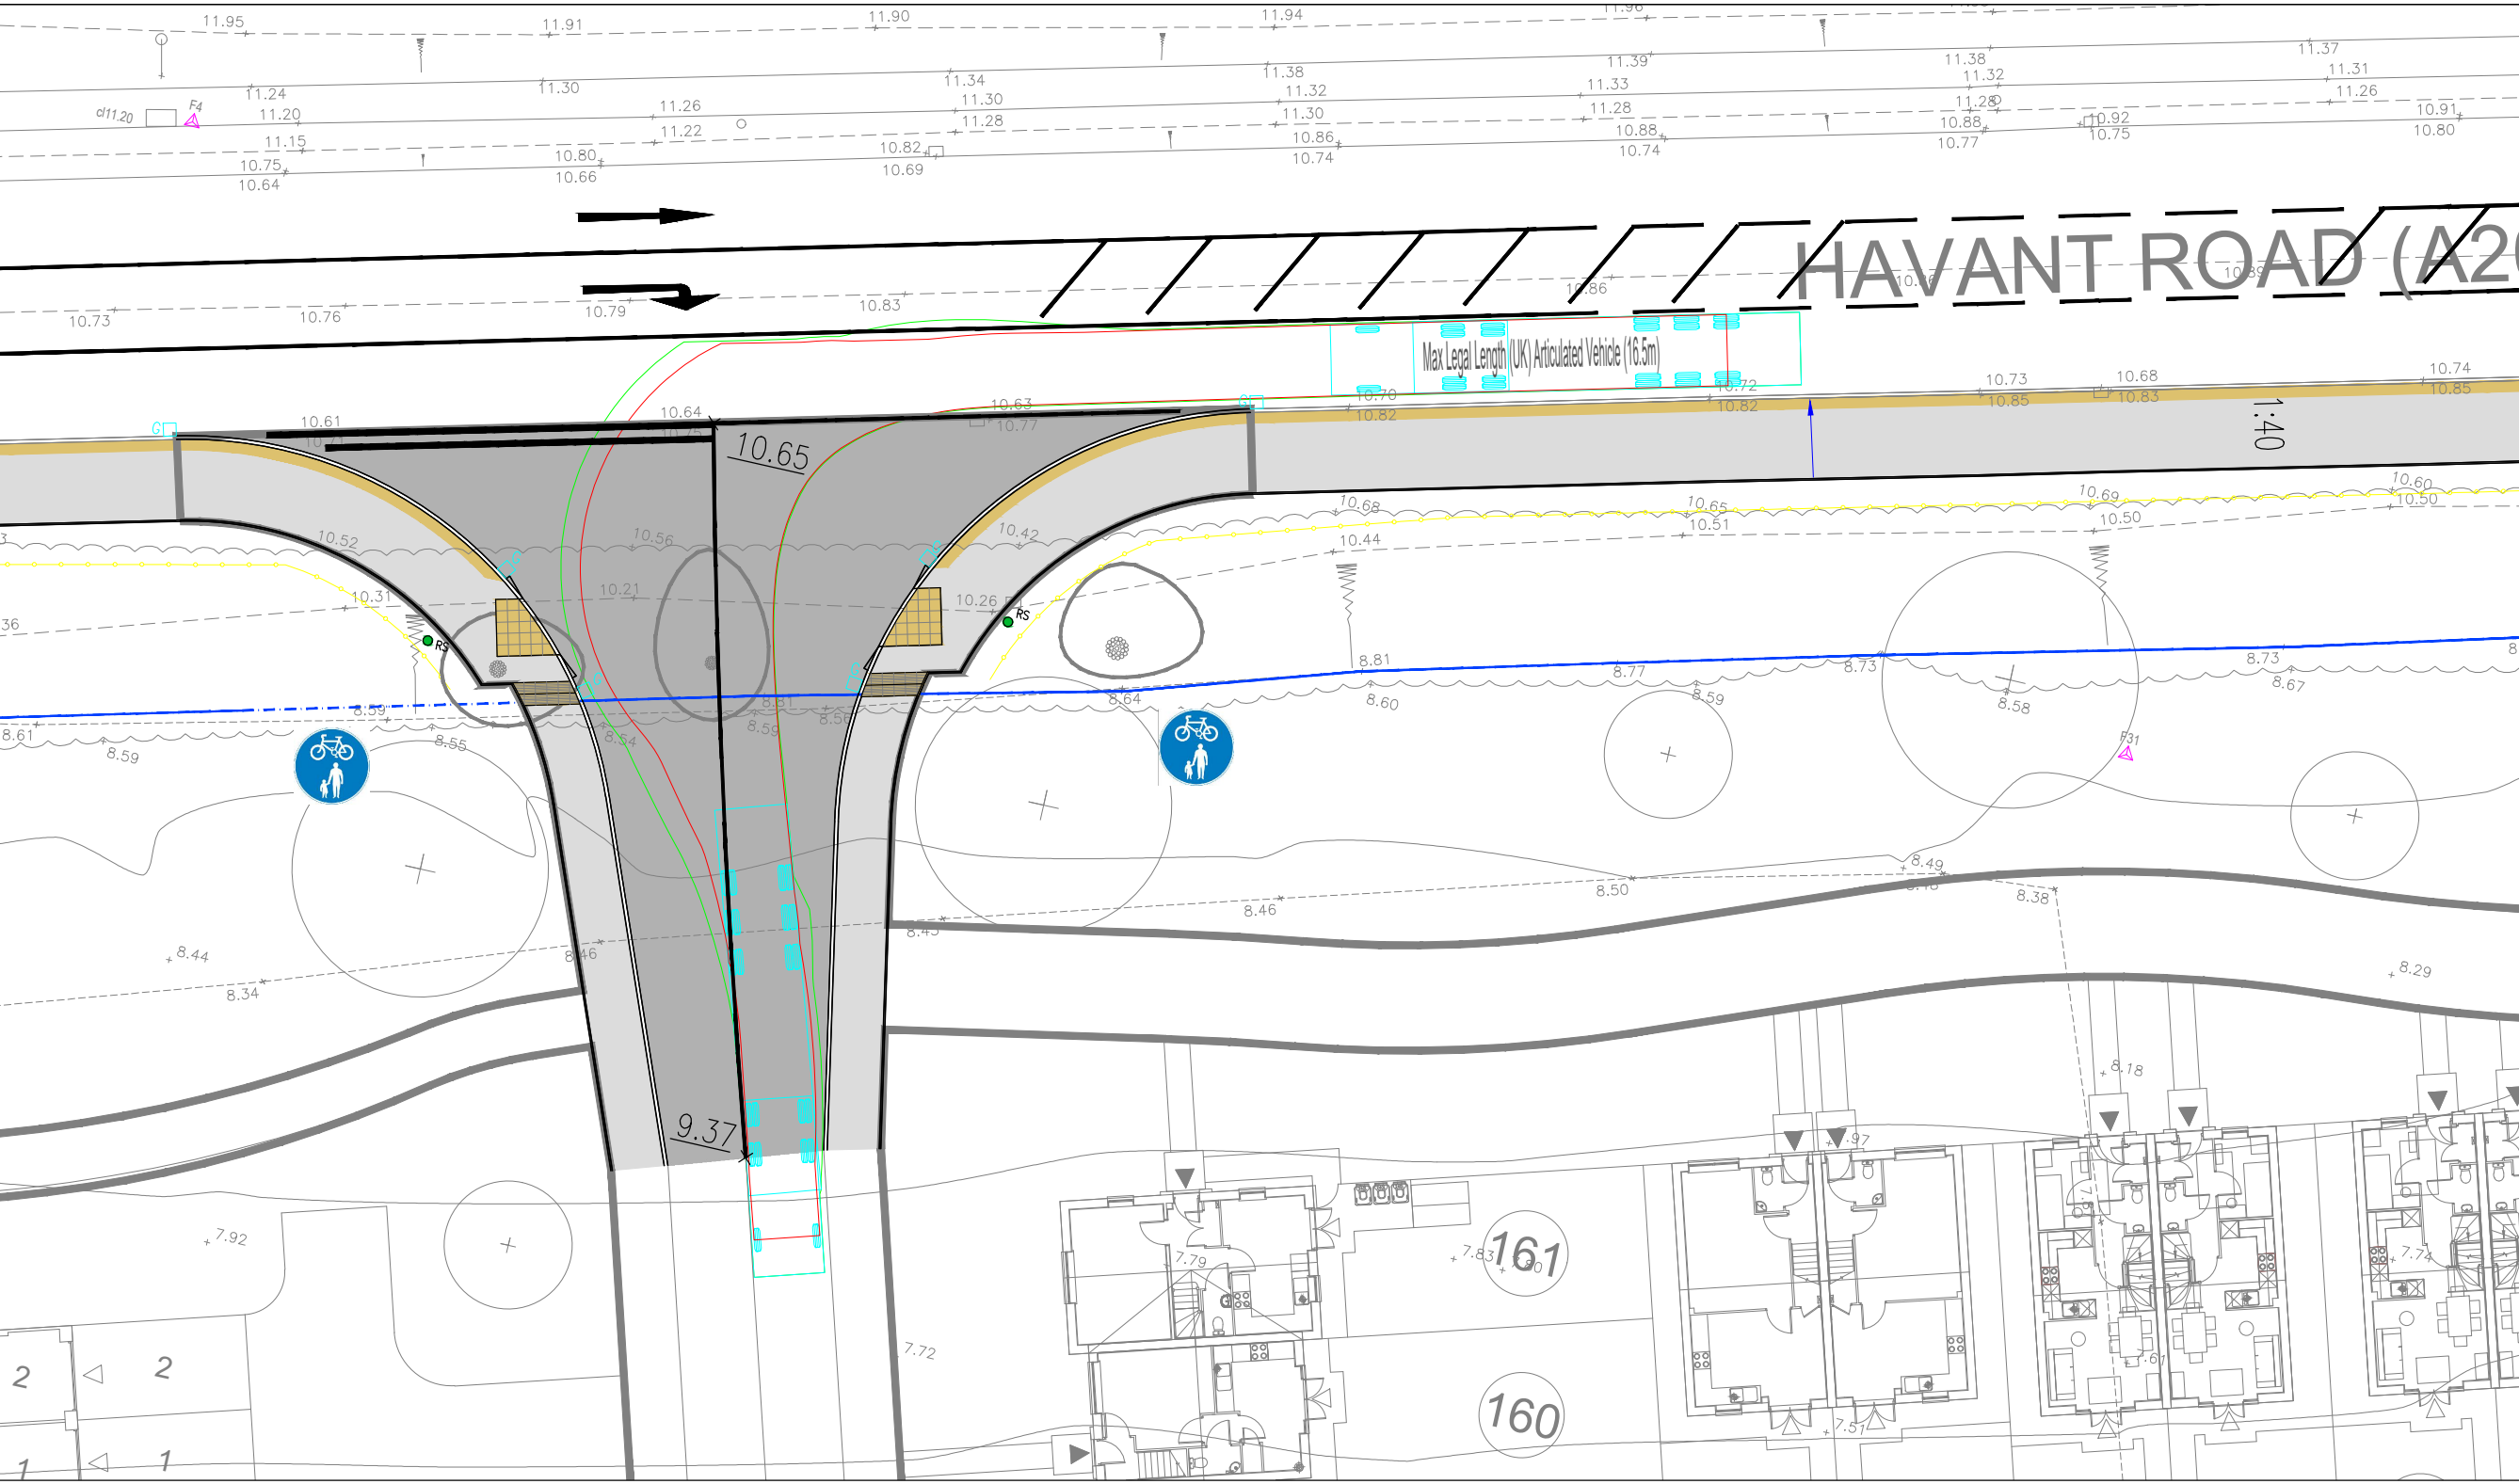


WESTERN SITE ACCESS VEHICLE TRACKING LEFT IN (SCALE 1:250)

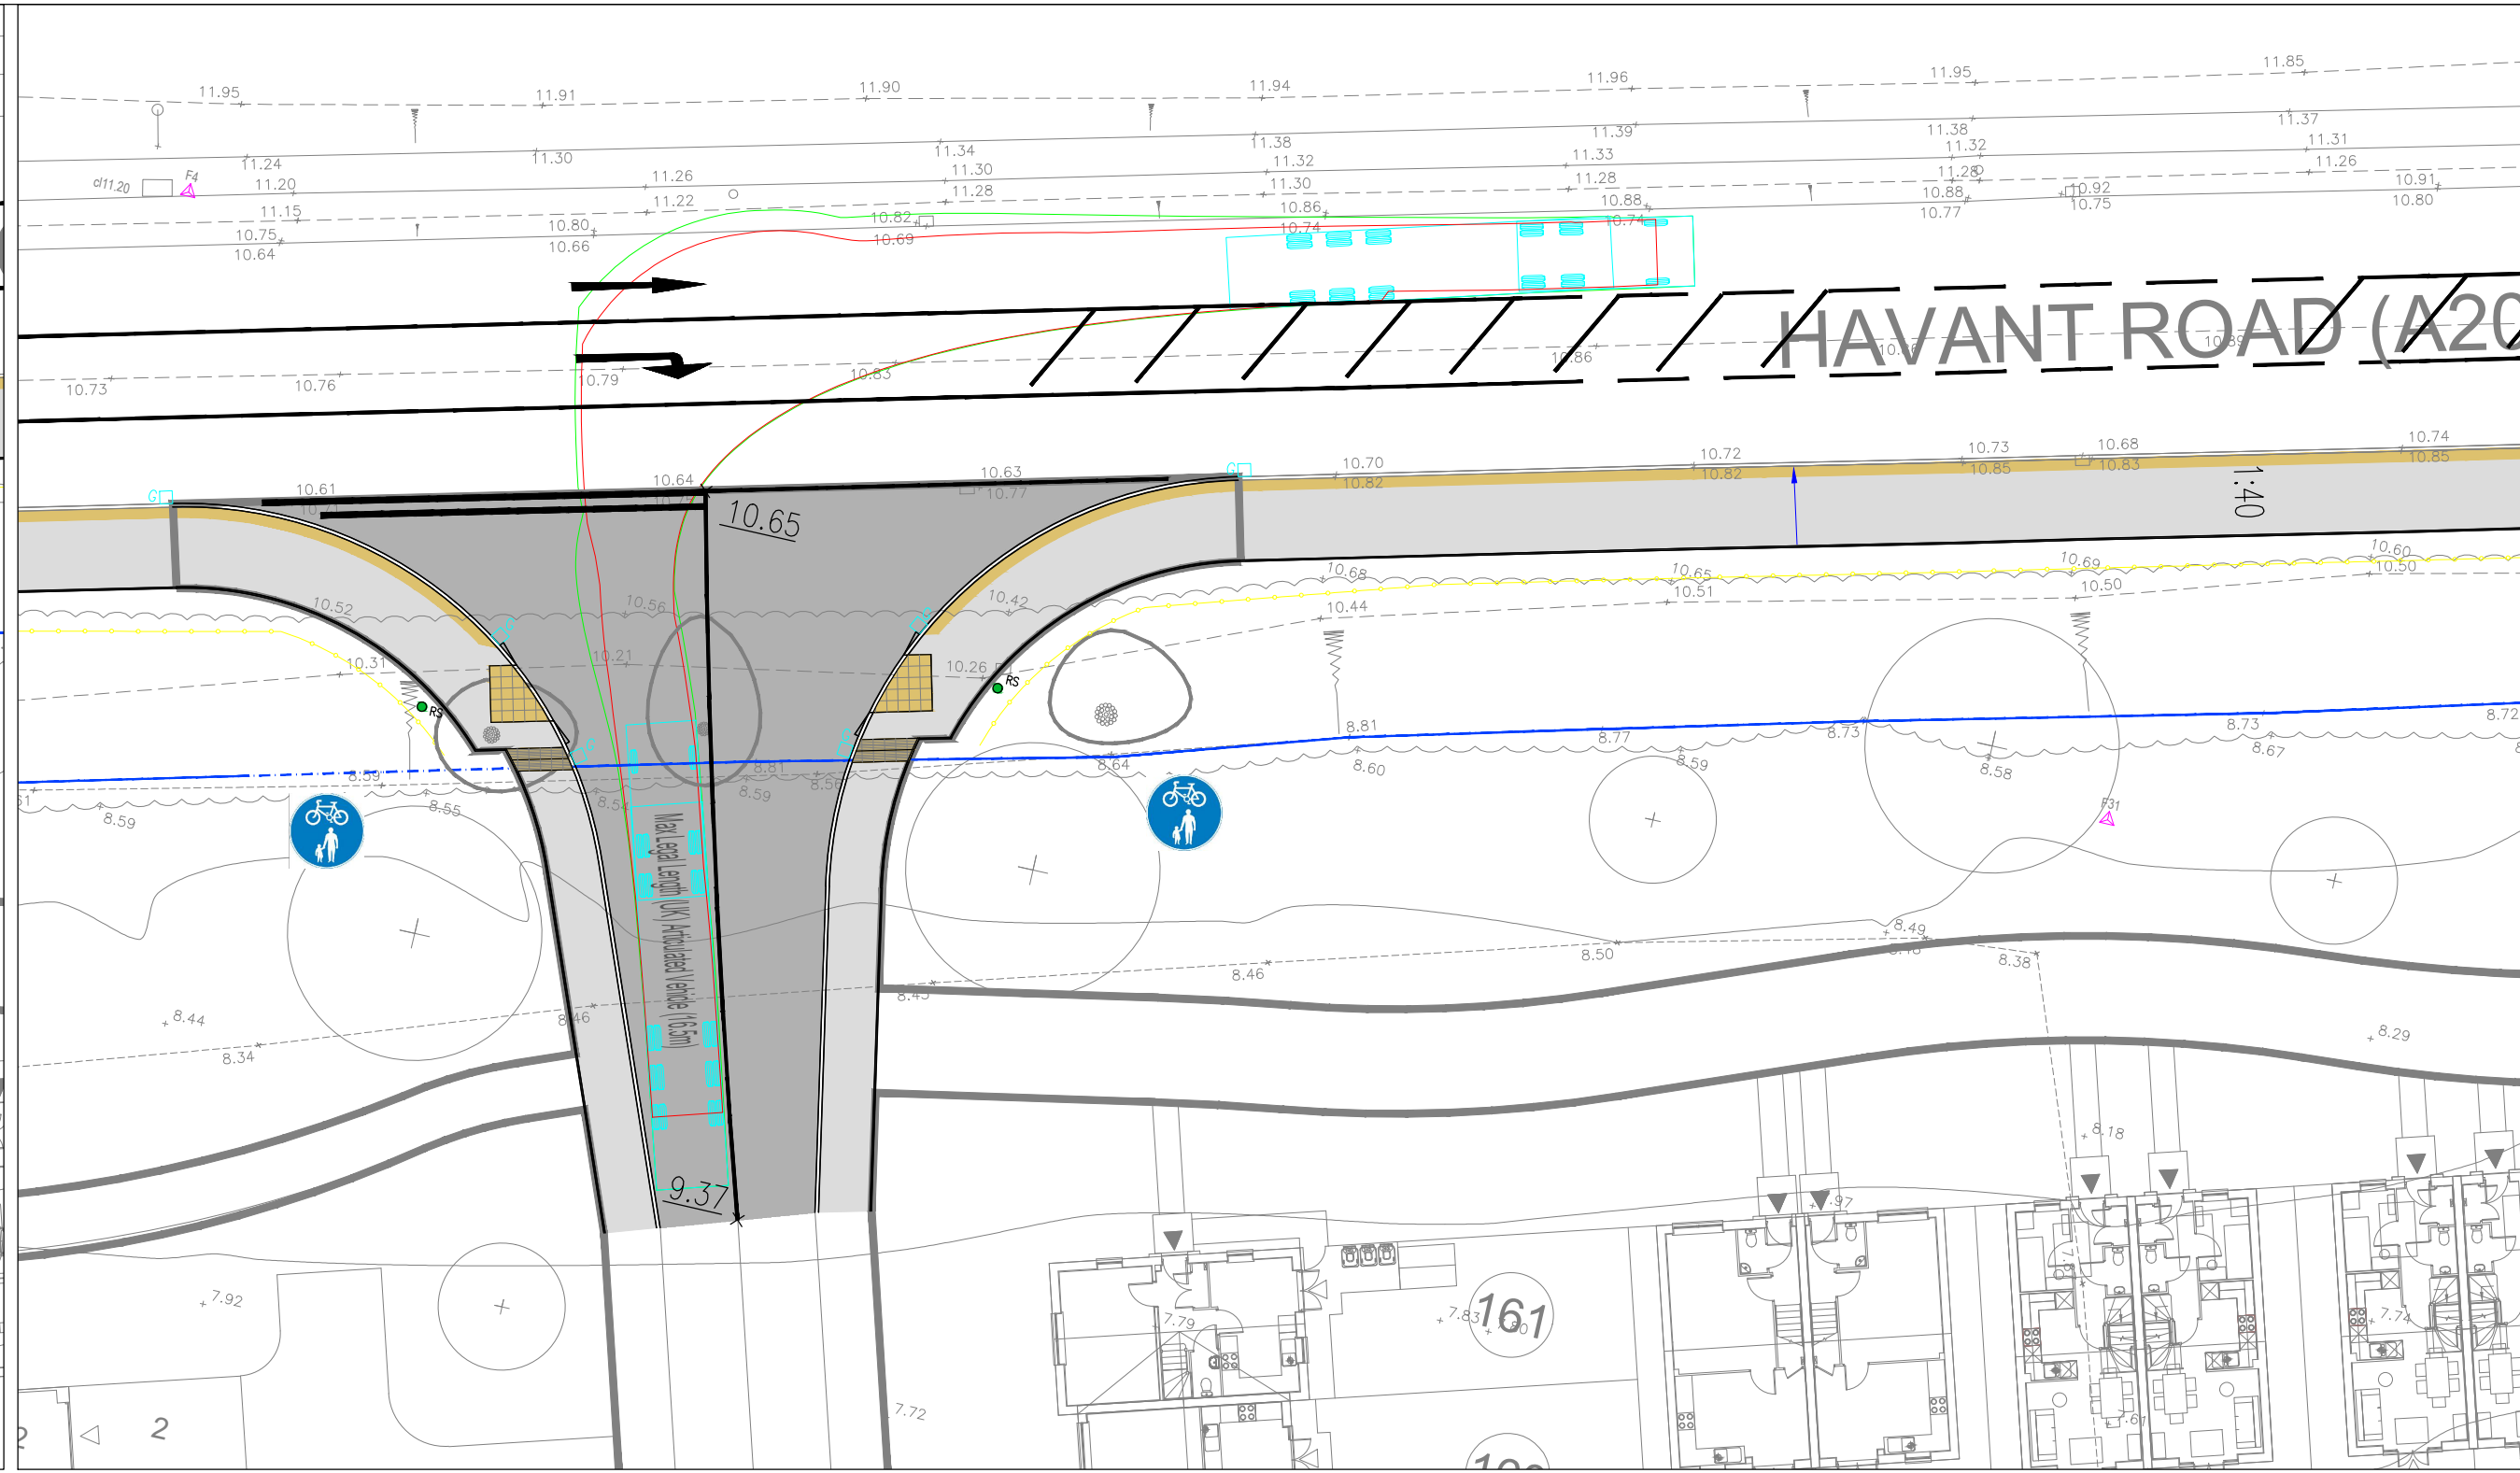


WESTERN SITE ACCESS VEHICLE TRACKING RIGHT OUT (SCALE 1:250)

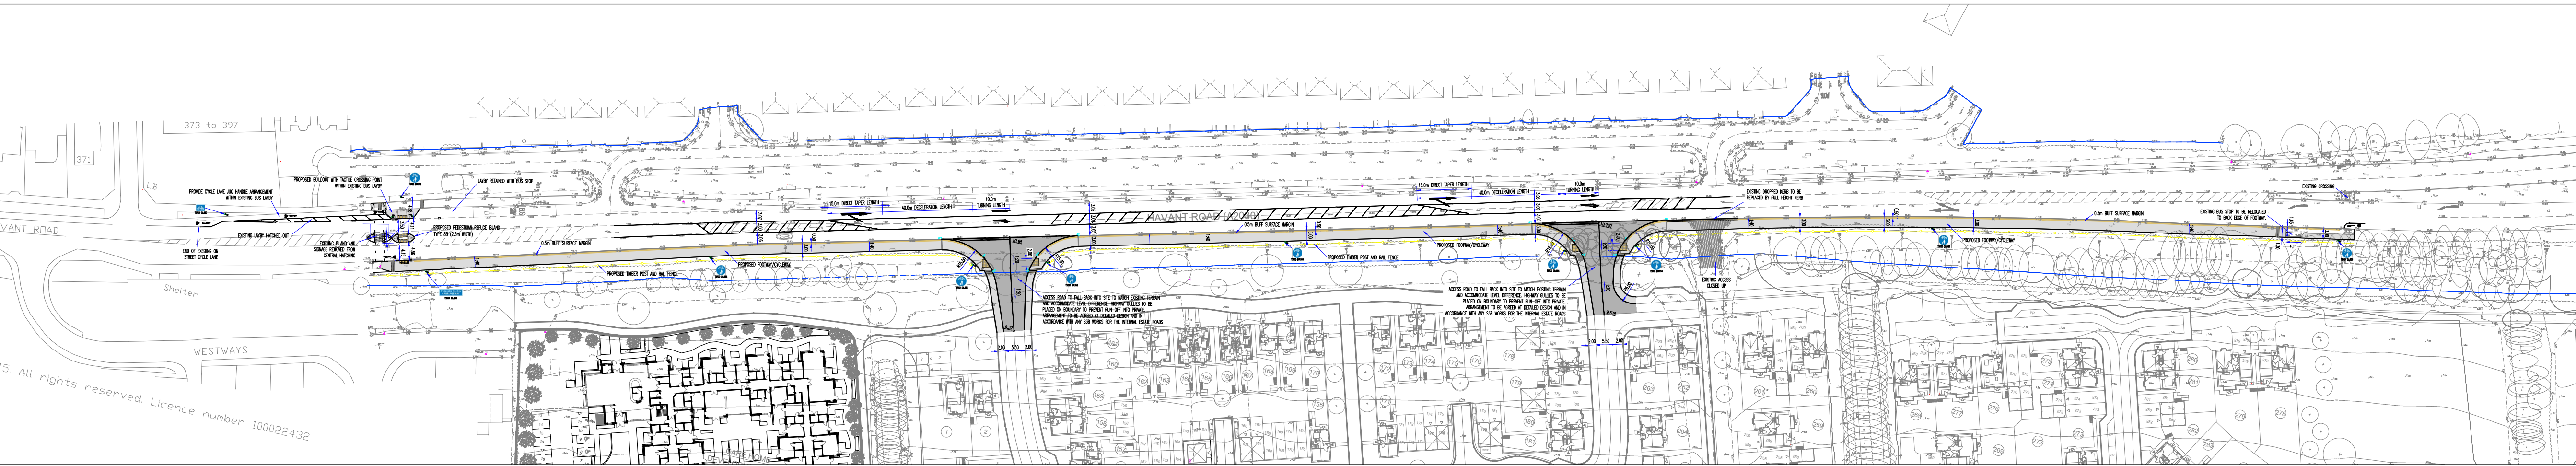

WESTERN AND EASTERN SITE ACCESS (SCALE 1:1000)

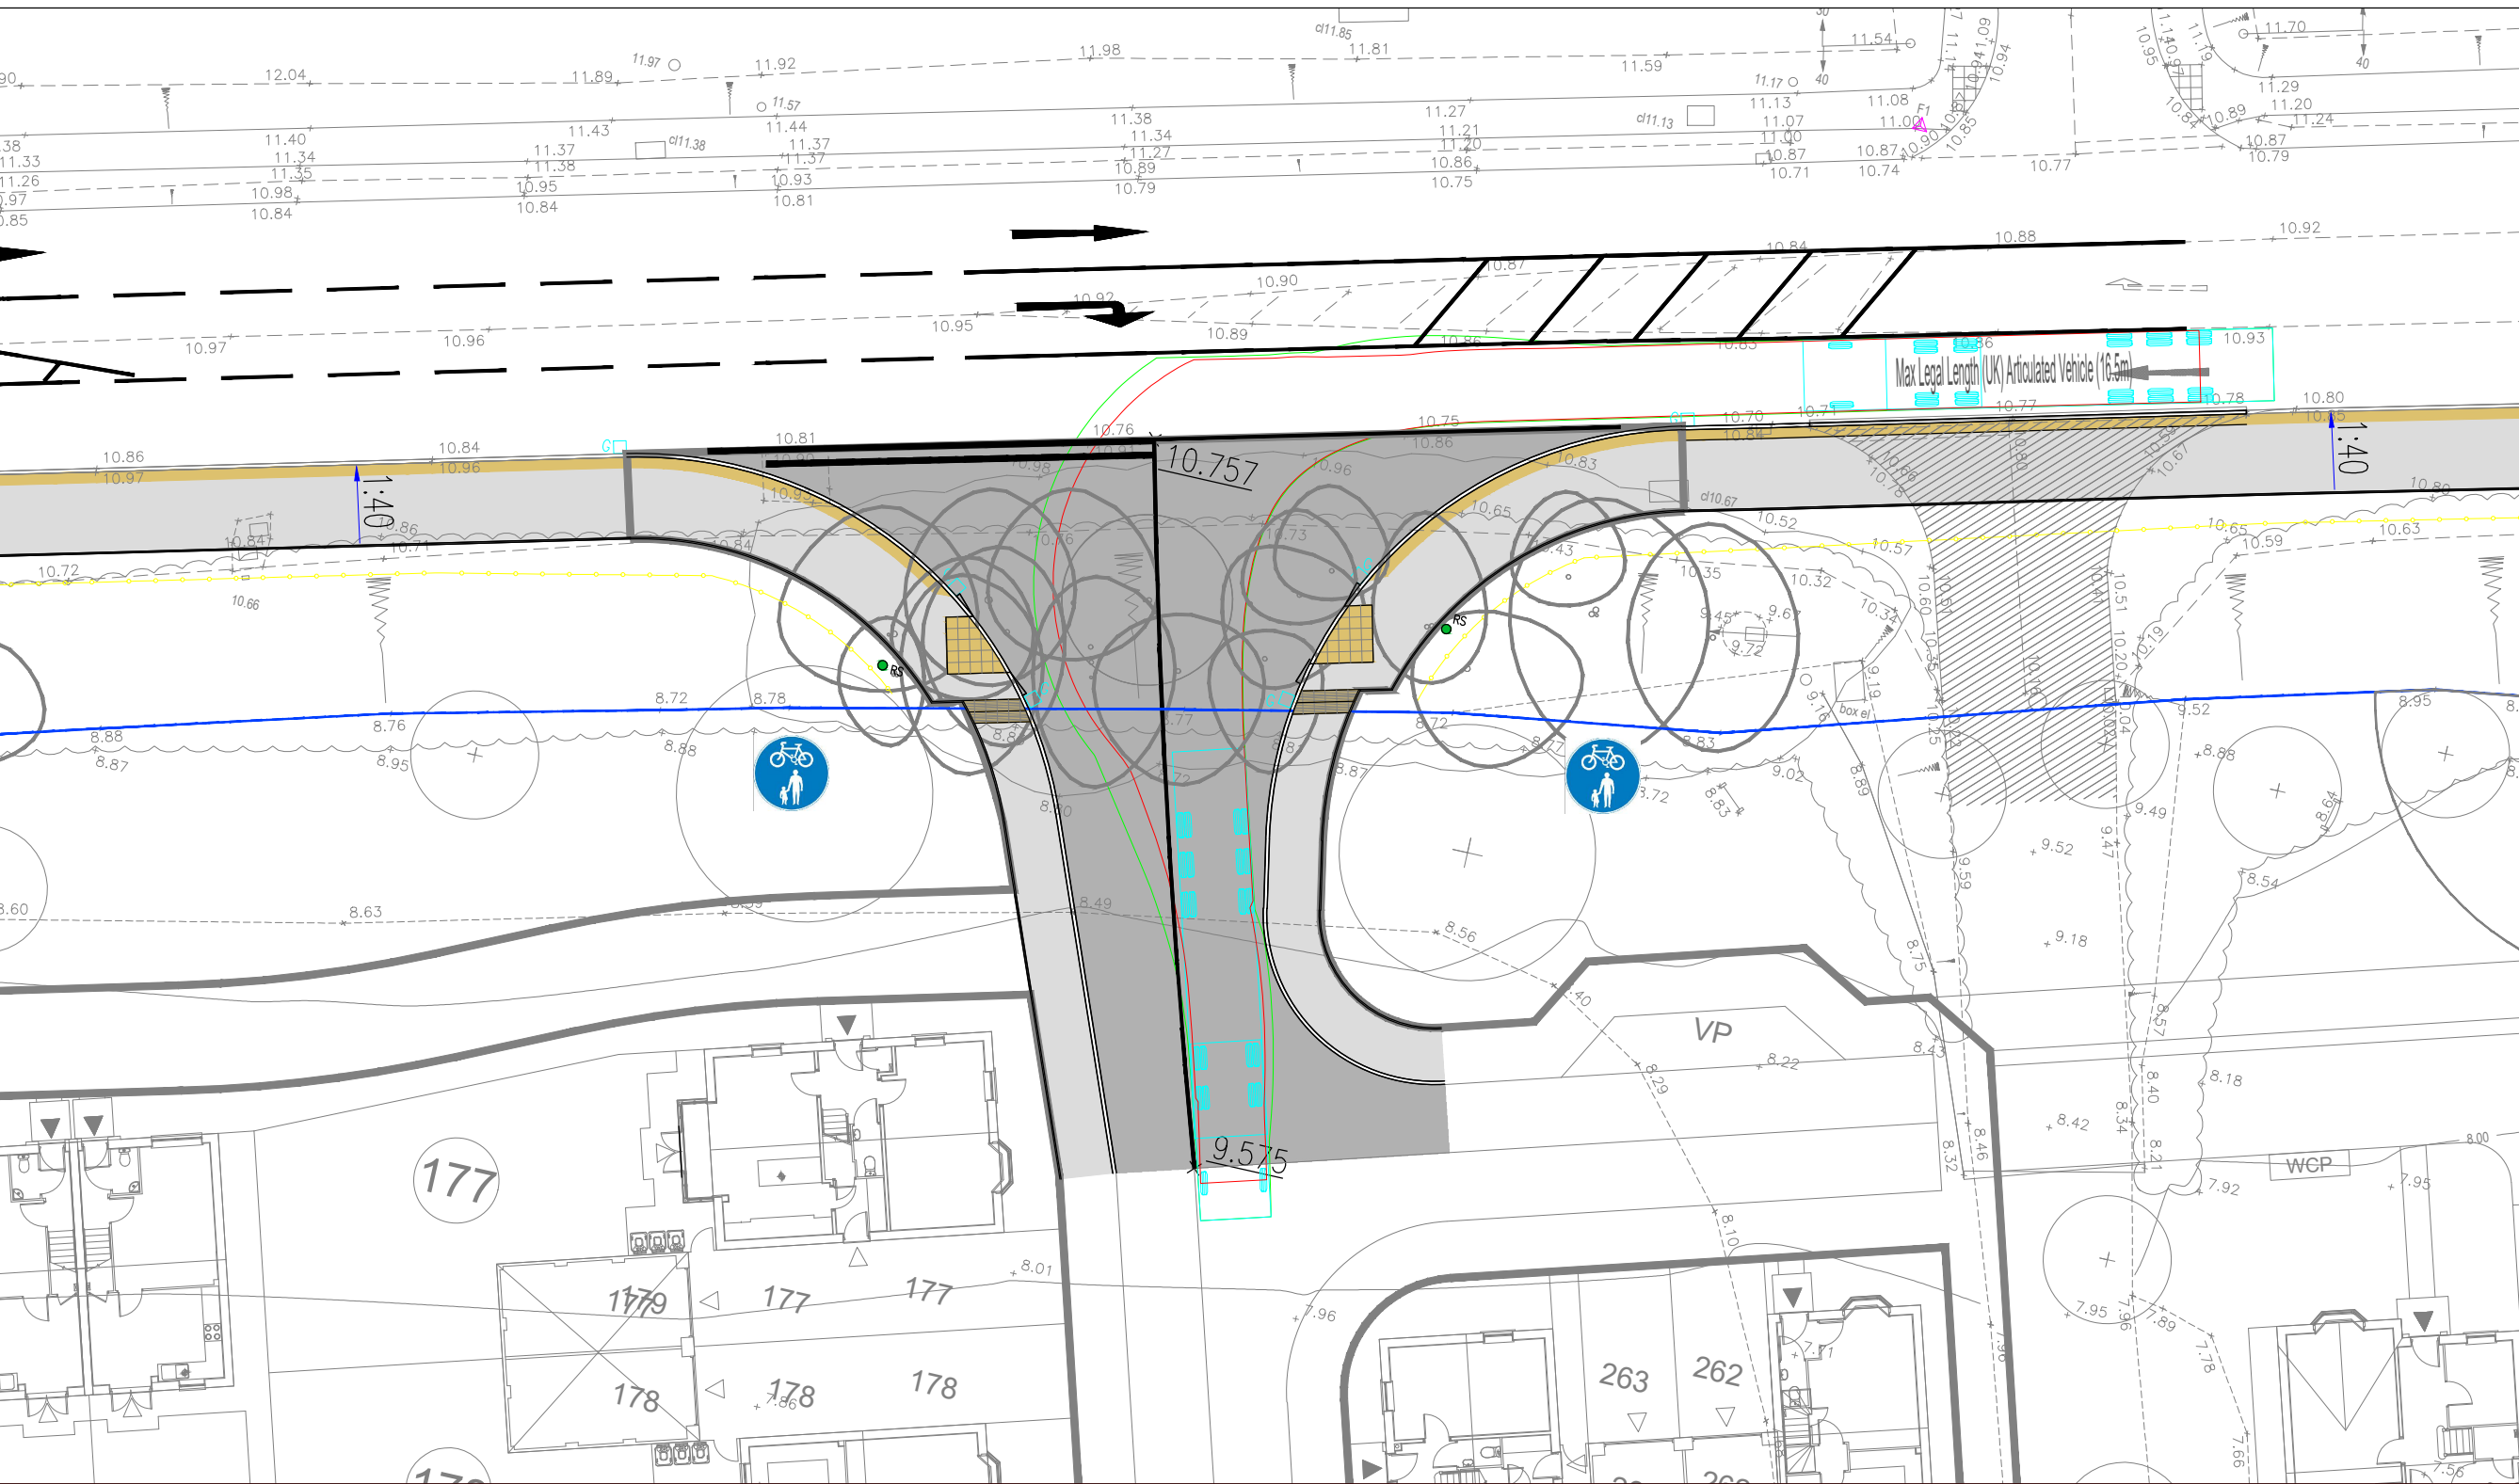

EASTERN SITE ACCESS VEHICLE TRACKING LEFT IN (SCALE 1:250)

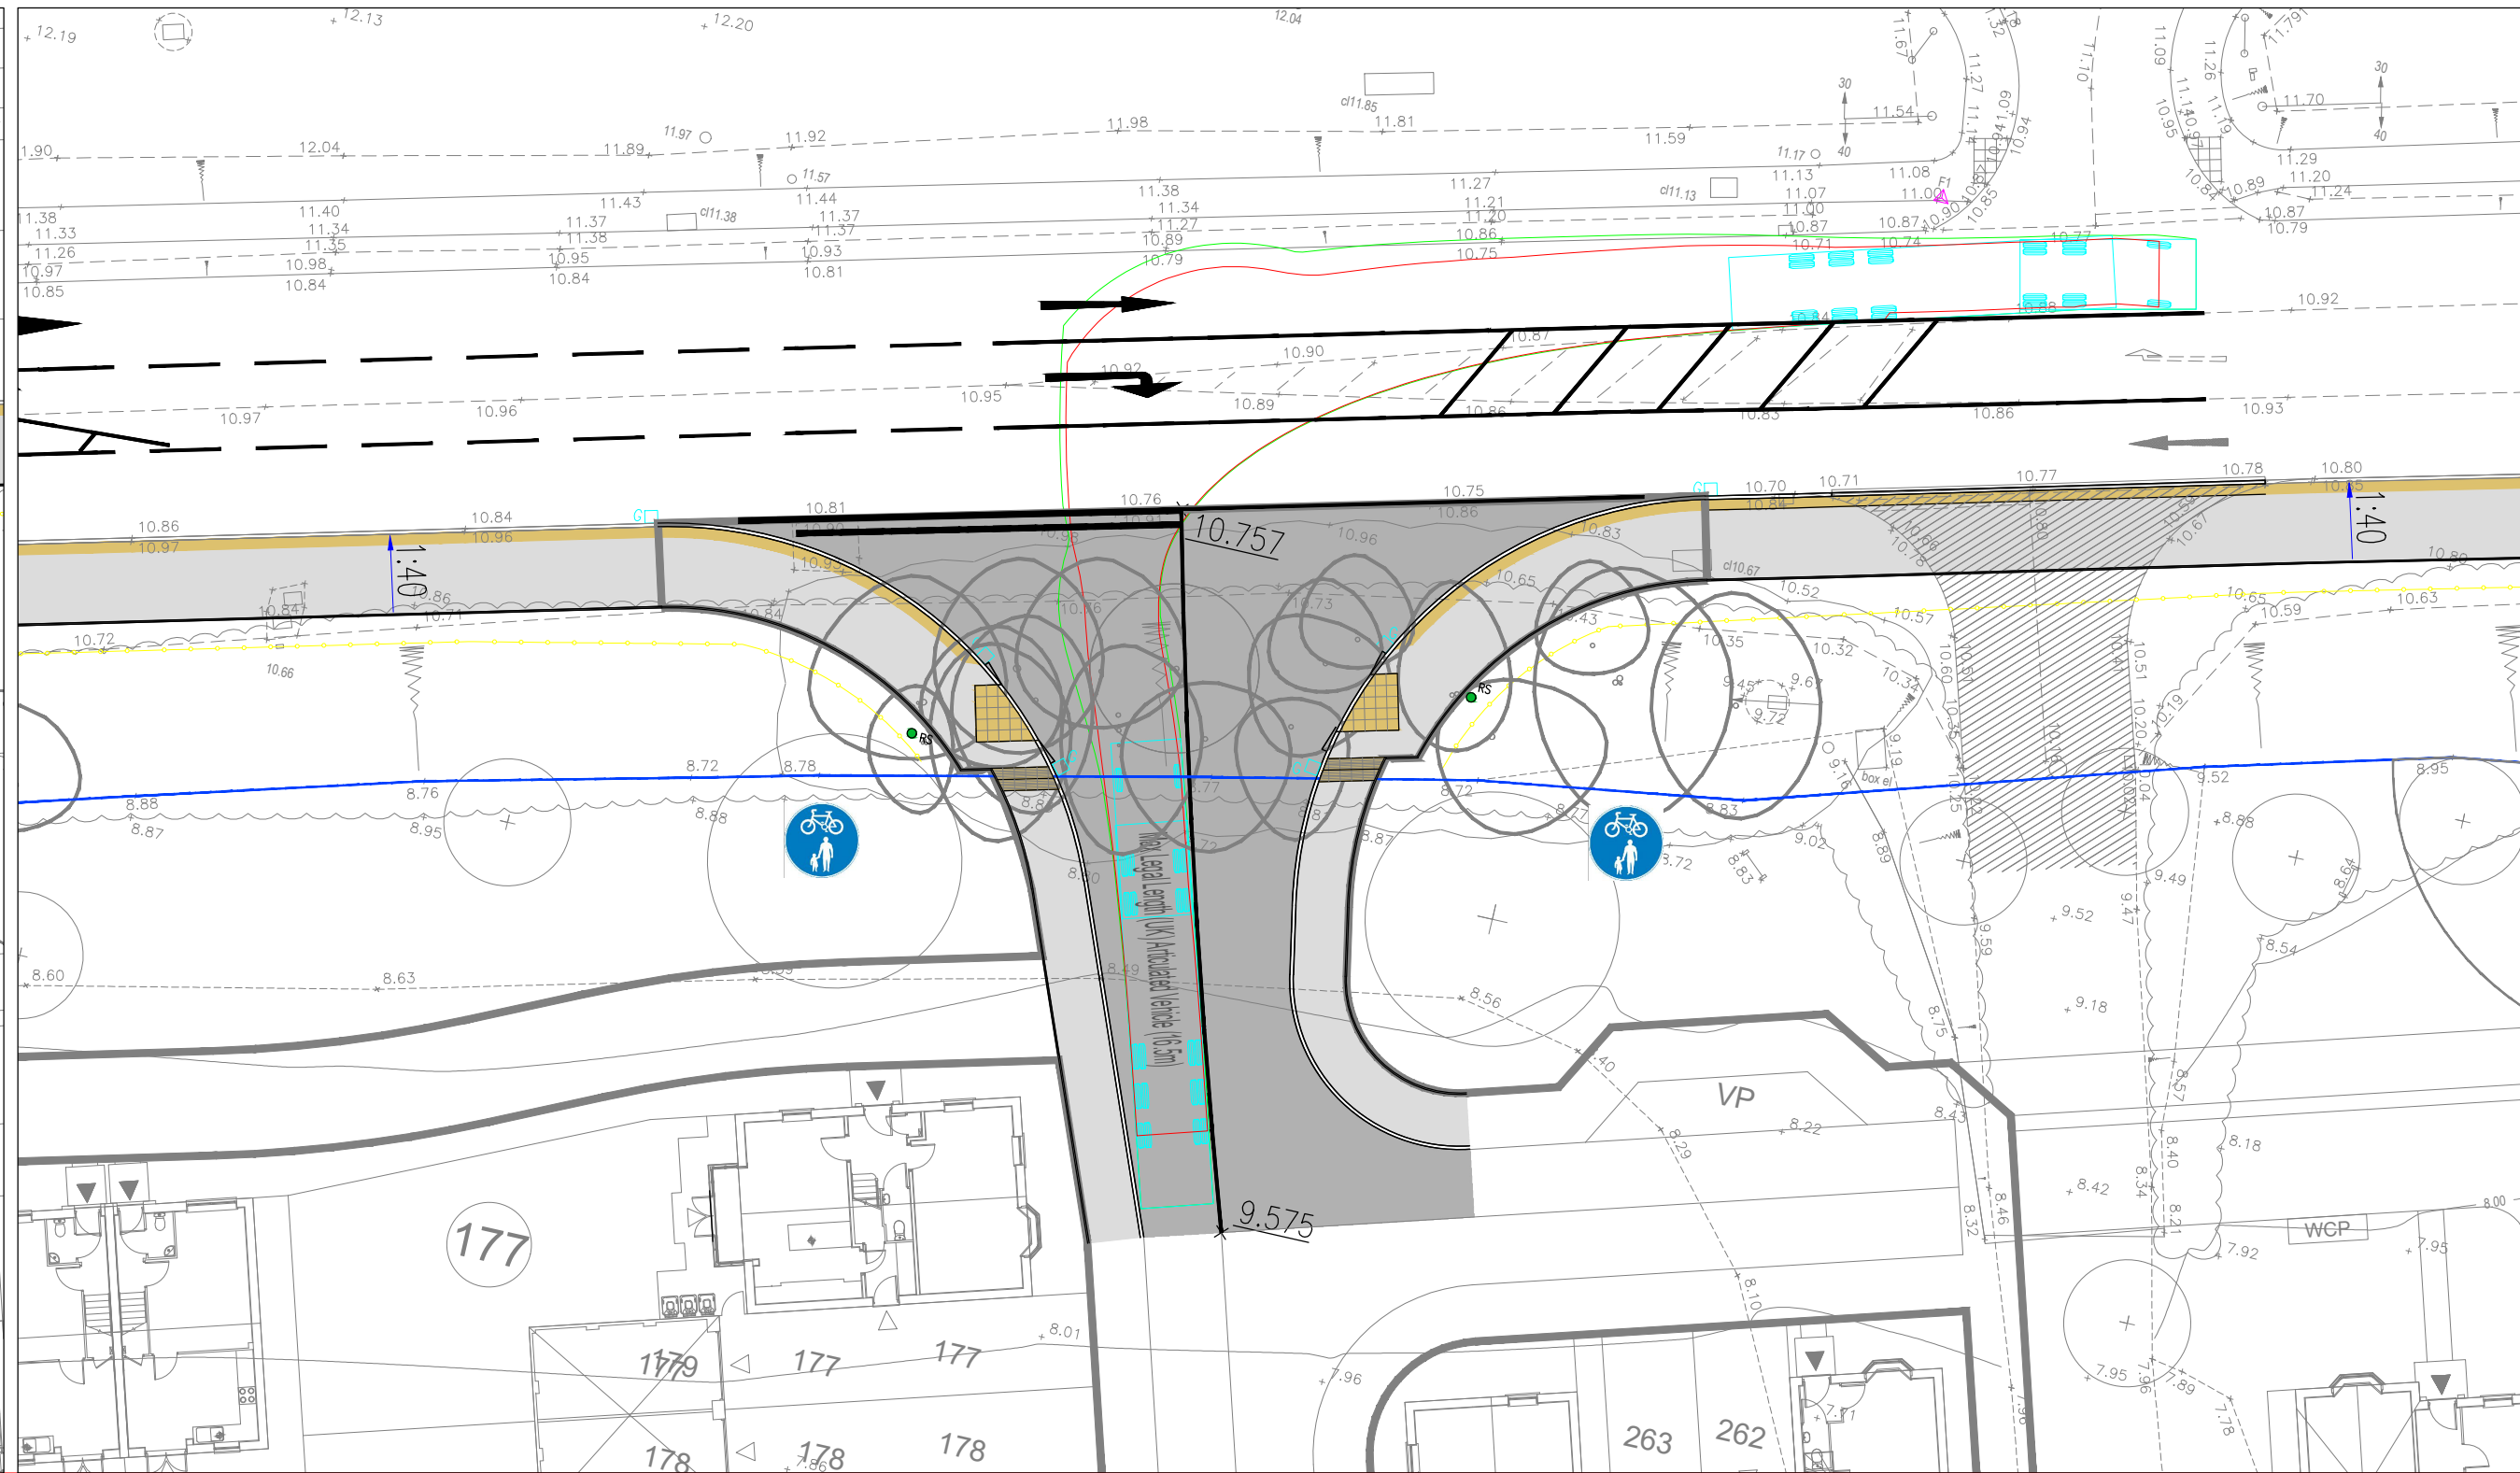


EASTERN SITE ACCESS VEHICLE TRACKING RIGHT OUT (SCALE 1:250)

The drawings, information and data recorded in this document ("the information") is the property of Paul Basham Associates. This document and the information are solely for the use of the authorized recipient and this document may not be used, copied or reproduced in whole or part for any purposes other than which it was supplied by Paul Basham Associates. Paul Basham Associates makes no representation, undertakes no duty and accepts no responsibilities to any third party who may use or rely upon this document or the information.

GENERAL NOTES

- THIS DRAWING IS INTENDED TO BE VIEWED IN COMBINATION WITH ALL RELEVANT ARCHITECTS, ENGINEERS, SERVICES AND SPECIALIST DRAWINGS AND SPECIFICATION.
- ANY VARIATIONS OR DISCREPANCIES BETWEEN THESE DRAWINGS IN TERMS OF DIMENSIONS OR DETAILS SHOULD BE DRAWN TO THE ATTENTION OF THE ARCHITECT AND/OR THE ENGINEER FOR CLARIFICATION.
- PAUL BASHAM ASSOCIATES ACCEPTS NO RESPONSIBILITY FOR THE ACCURACY OF BACKGROUND INFORMATION PRODUCED BY THIRD PARTIES - THIS MUST BE TREATED AS INDICATIVE ONLY.
- ALL DIMENSIONS AND LEVELS ARE IN METRES. DO NOT SCALE THIS DRAWING, PRINT, PLOT OR DISK.
- THIS DRAWING SHOULD ONLY BE USED FOR CONSTRUCTION IF THE PROJECT PHASE IN THE TITLE FRAME BELOW IS SHOWN AS "CONSTRUCTION". PAUL BASHAM ASSOCIATES TAKE NO RESPONSIBILITY FOR CONSTRUCTION WORKS UNDERTAKEN TO DRAWINGS WHICH ARE NOT MARKED UNDER THIS PHASE.

VEHICLE PROFILE

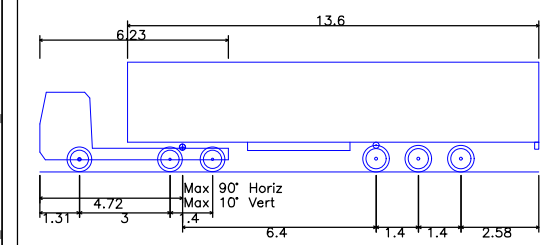

Max Legal Length (UK) Articulated Vehicle (16.5m)
Overall Length 16.500m
Overall Width 2.550m
Overall Height 1.632m
Min Body Ground Clearance 0.396m
Max Track Width 2.500m
Lock-to-lock time 2.500m
Curb to Curb Turning Radius 6.870m

KEY

- INDICATIVE HIGHWAY BOUNDARY
- GULLY WITH 150° CONNECTION (U.N.O)



E	REVISED DRAWING	01.05.18	EK	JL
D	REVISED DRAWING	10.08.17	CL	MS
C	REVISED DRAWING	28.07.17	EK	JL
B	REVISED DRAWING	28.06.17	EK	JL
A	SIGNALISED CROSSING UPGRADE	27.01.17	EK	JL
Rev	Description	Date	By	Chkd

Paul Basham Associates Ltd
Lancaster Court
8 Barnes Wallis Road
Fareham Hampshire
PO15 5TU
T +44 (0) 1489 668134
E info@paulbashamassociates.com
W www.paulbashamassociates.com

Client



Project Name
FORTY ACRE FARM,
BEDHAMPTON

Title

ARTICULATED VEHICLE TRACKING

Project Phase

PRELIMINARY

Checked By	Checked Date	Drawn By	Drawn Date
JL	09.11.16	EK	08.11.16
Client Drawing No.	Scale	AS SHOWN	(AT A1 SIZE)

PBA Drawing No.
041-0023-005

Revision
E