


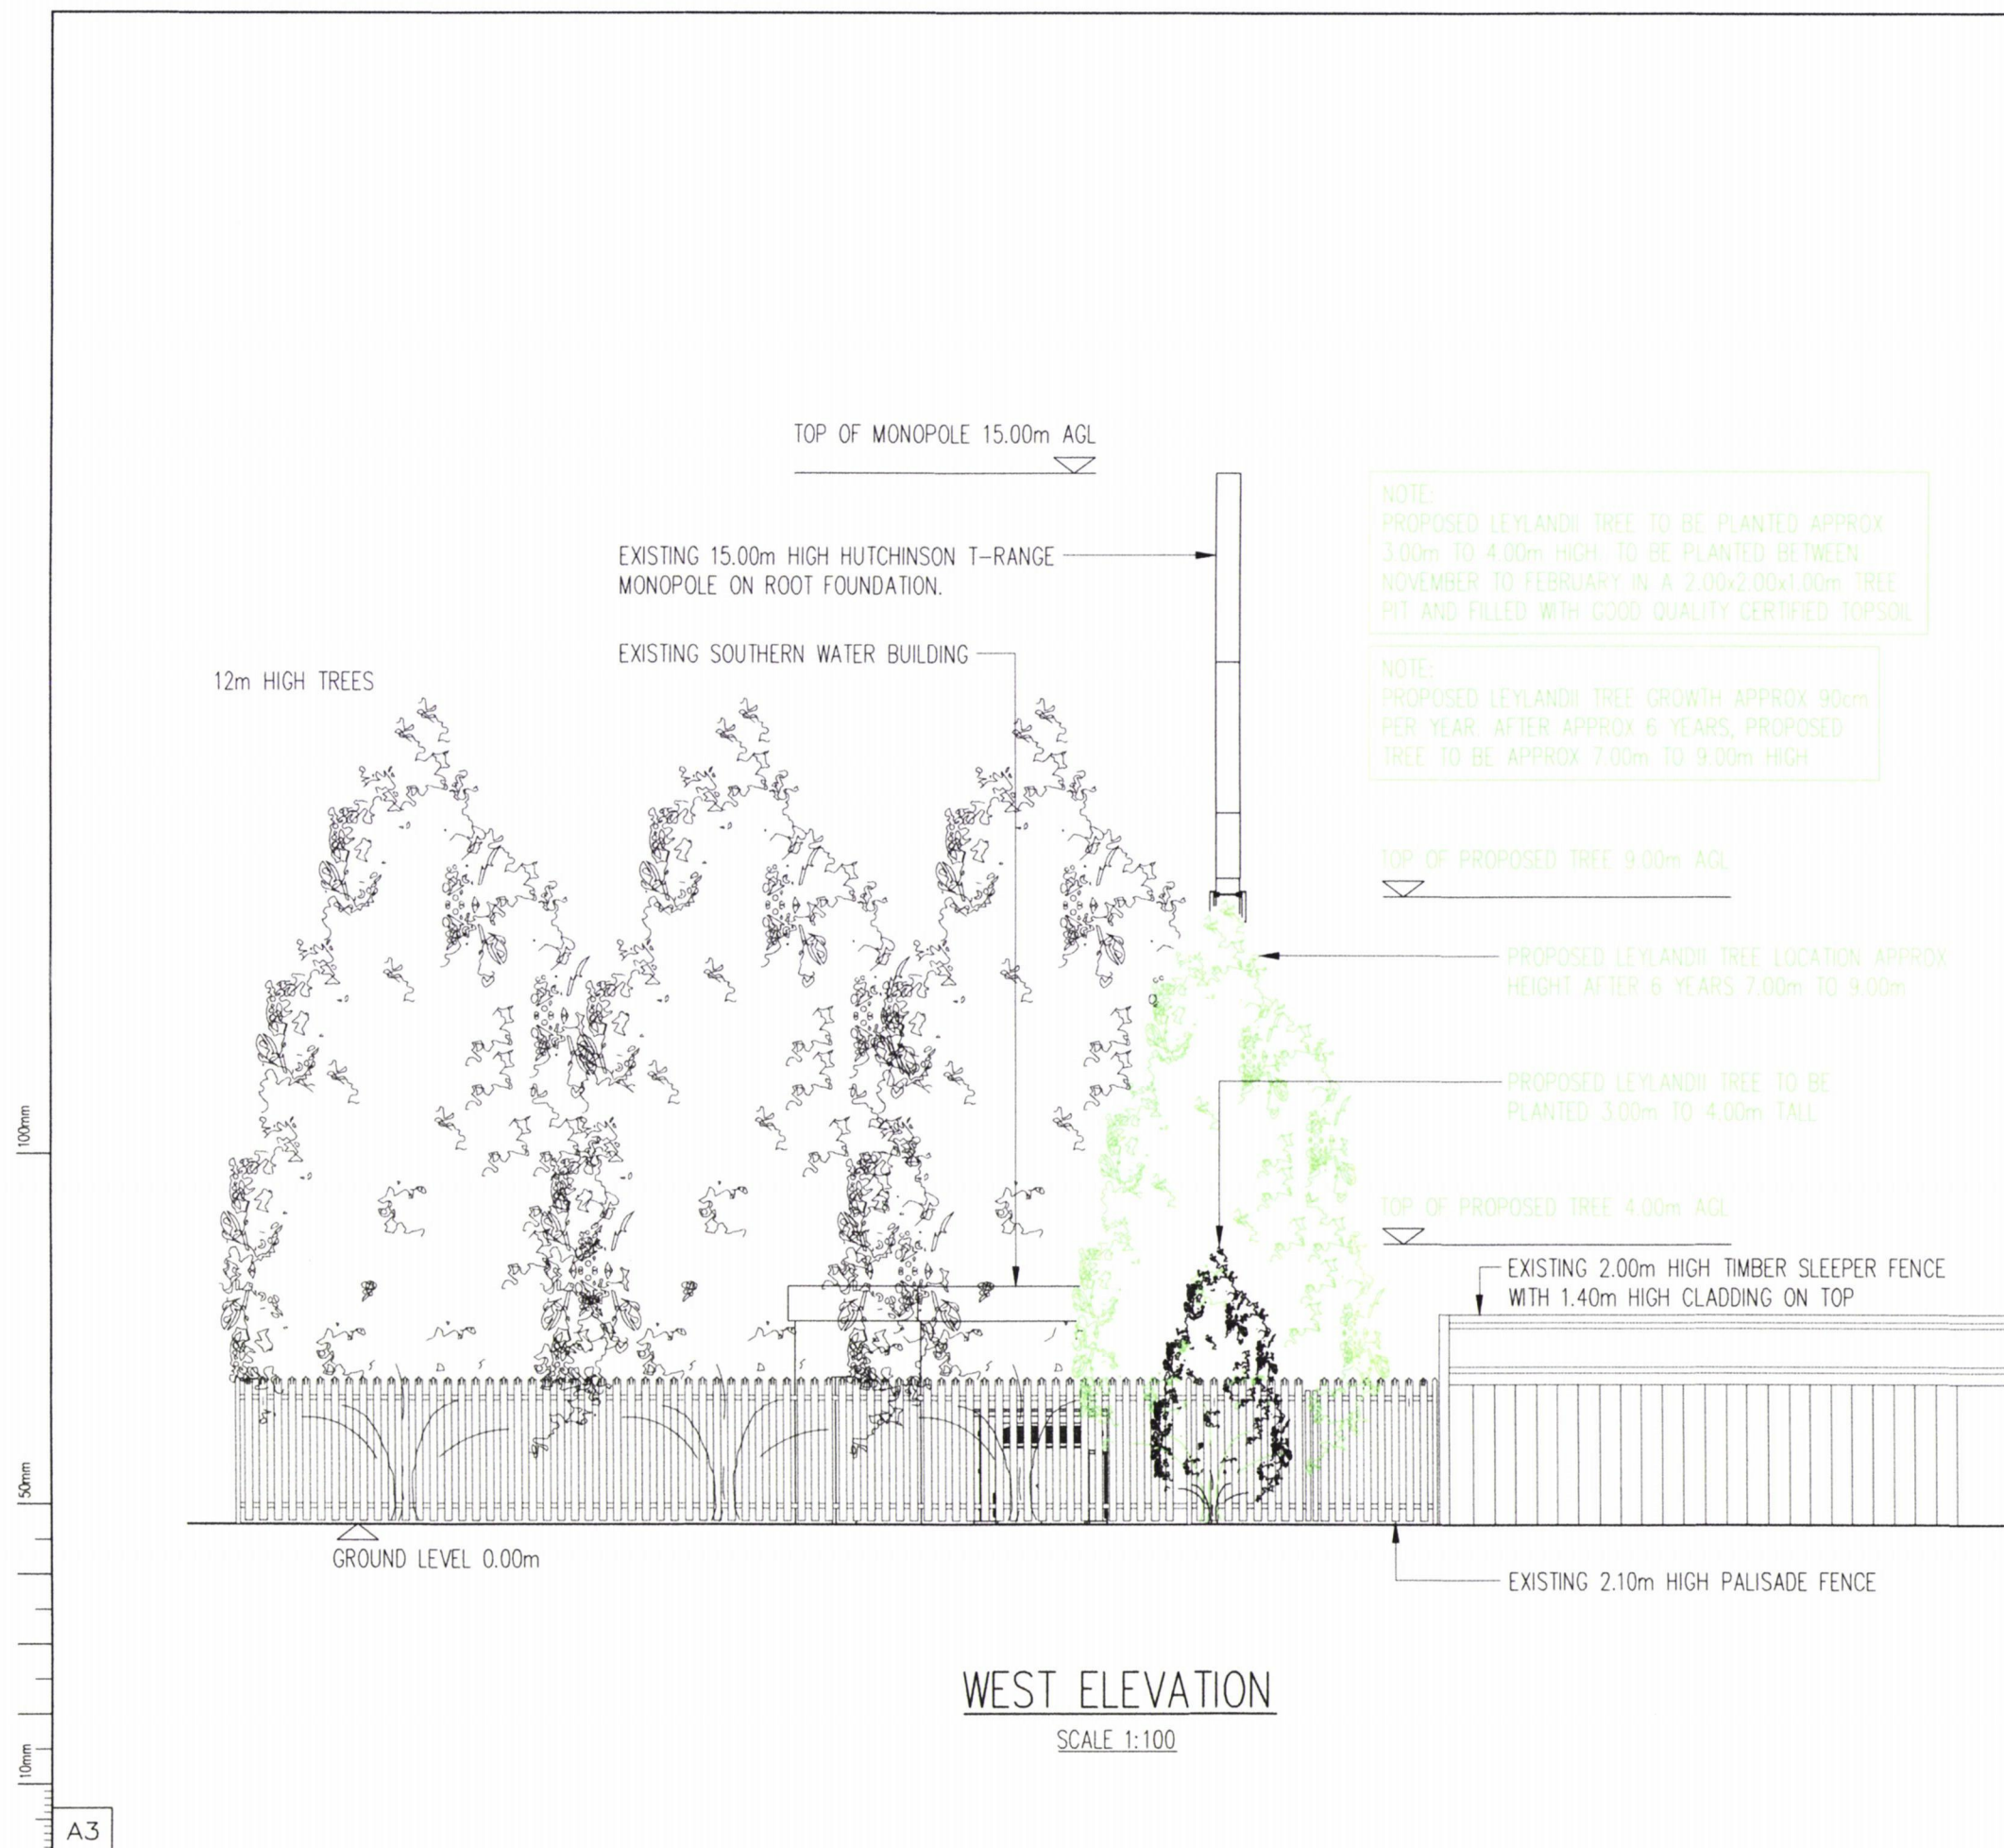

HAVANT BOROUGH
COUNCIL
08 NOV 2018
RECEIVED

A	PROPOSED TREE DETAILS REVISED. SITE LOCATION ADDED.	05.10.18	PK	DA
-	SKETCH ISSUE	03.11.17	PK	GH
No.	Revision	Date	By	ckd



Site Name & Address:
FISHERY LANE, SOUTHERN WATER
COMPOUND ADJACENT TO TIP, SOUTH
HAYLING, PO11 9NF

Title:
TELECOMMUNICATIONS
GREENFIELD UPGRADE
SITE ELEVATION

Purpose of Issue:
SITE LOCATION

Drawing No:
130542 - 03

CTIL No: 130542	VF No: 46549	TEF No: 45932
Issue: A	Scale: AS STATED	Ch'd: GH
Drn: PK	Date: 03.11.17	App: GH
	Date: 03.11.17	Date: 03.11.17