
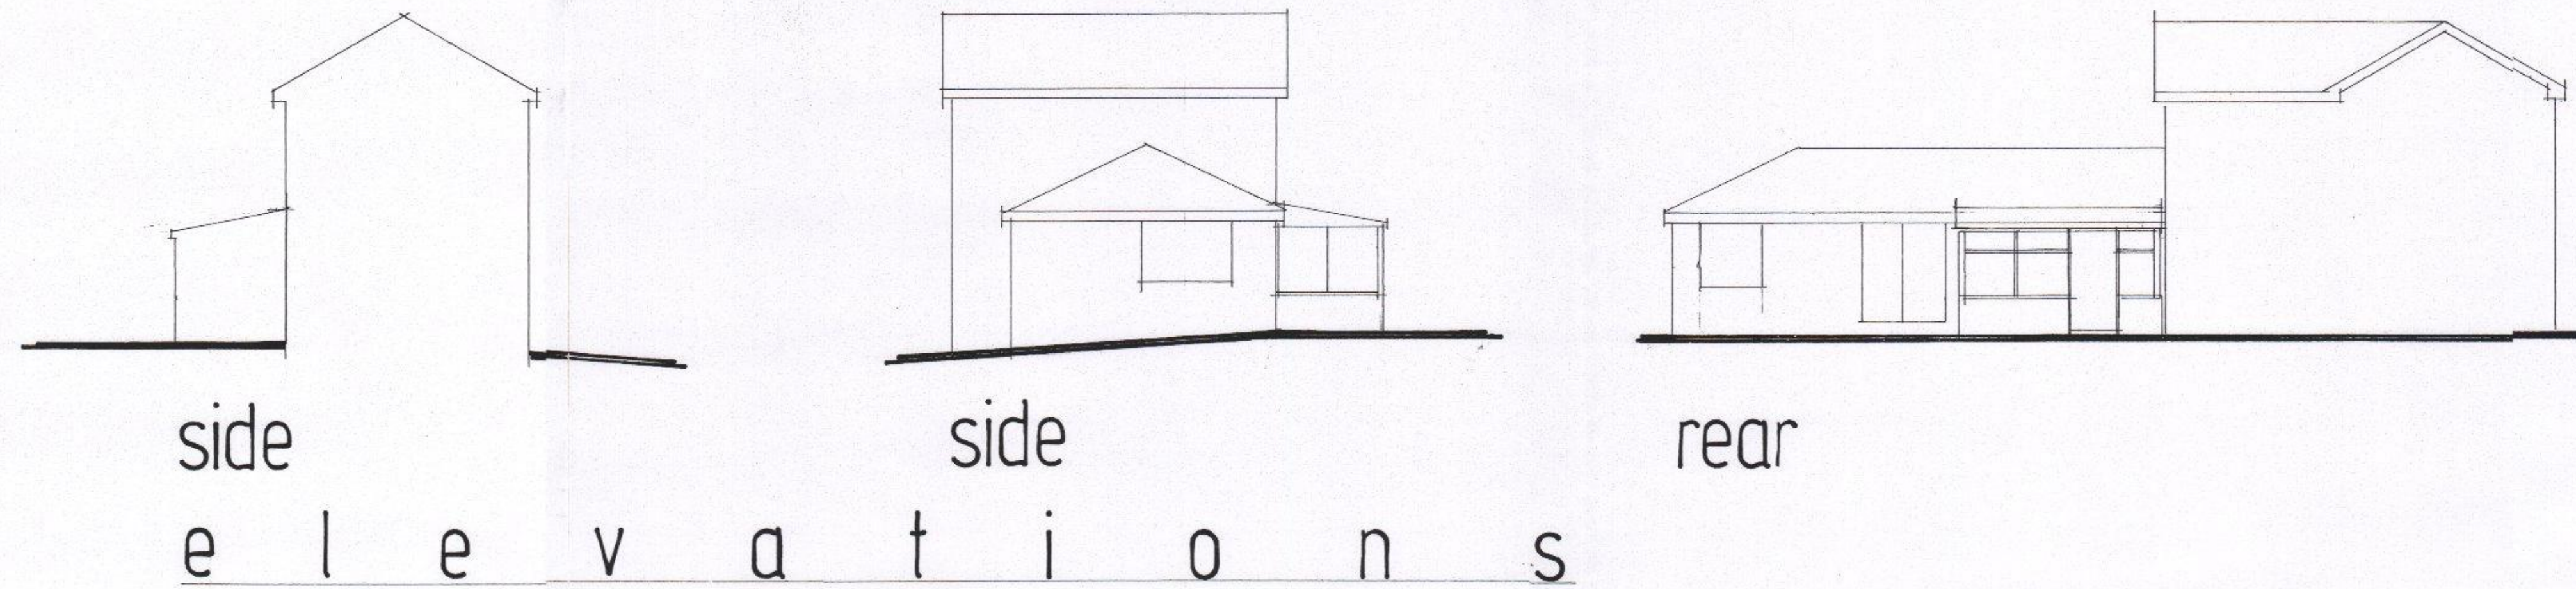


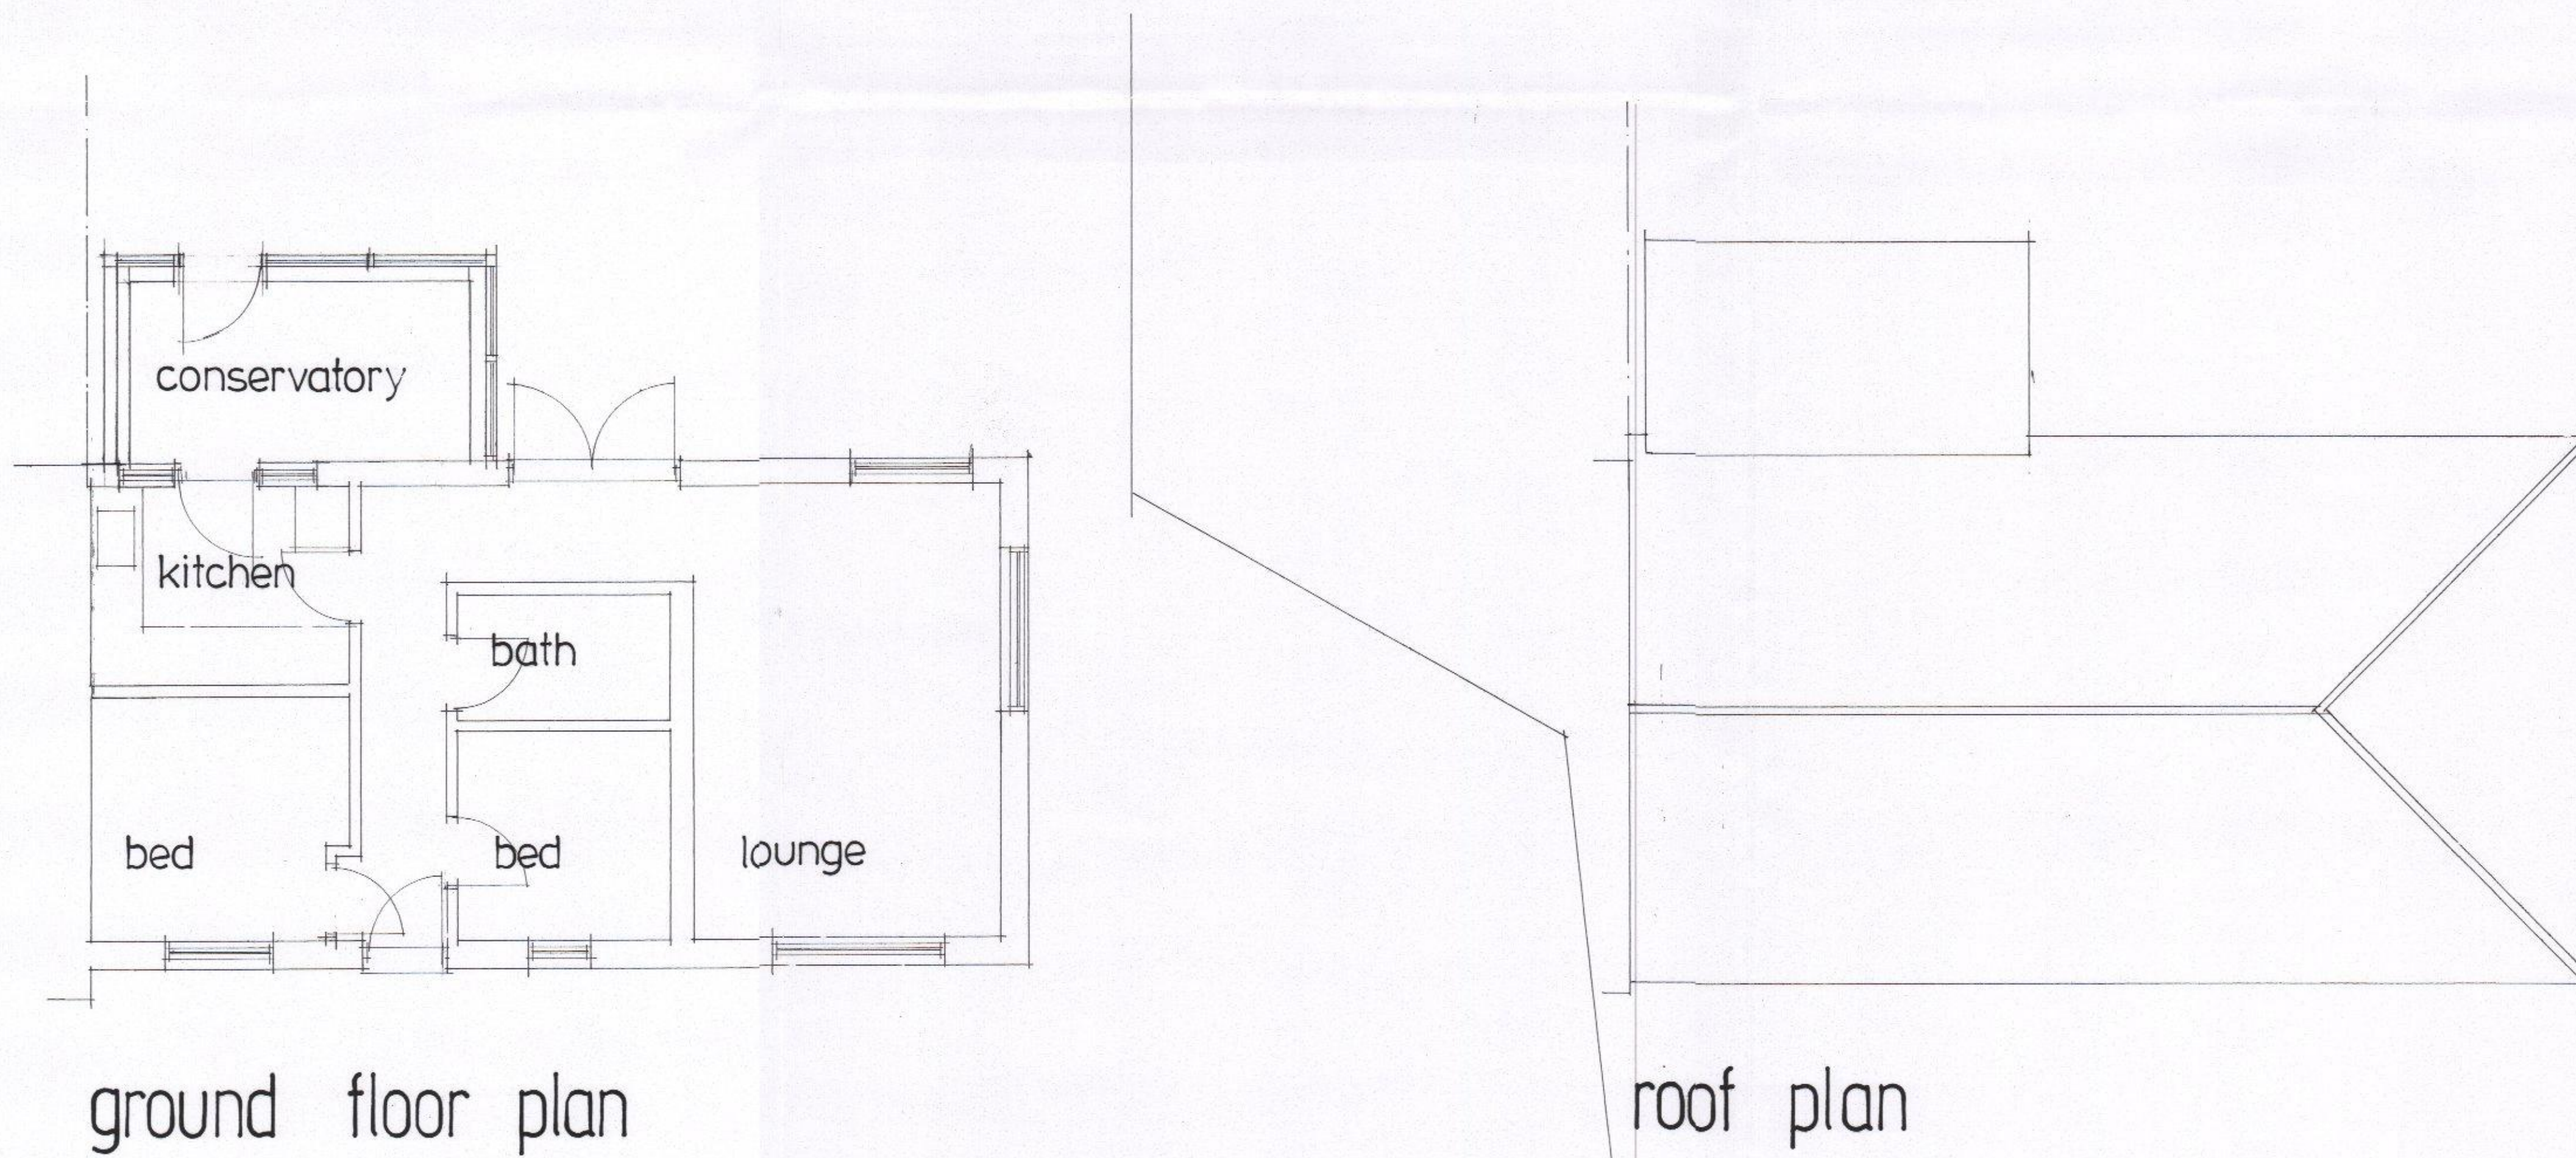

	Architectural Designs 157 Methuen Road, Southsea, Portsmouth, Hants. PO4 9HQ Telephone: 02392 362829
Project: 8 Barnfold Waterlooville	Title: Drawings as existing
Scale: 1:50 and 1:100	Date: September 2017
Drawing No: 1709 - 1426	