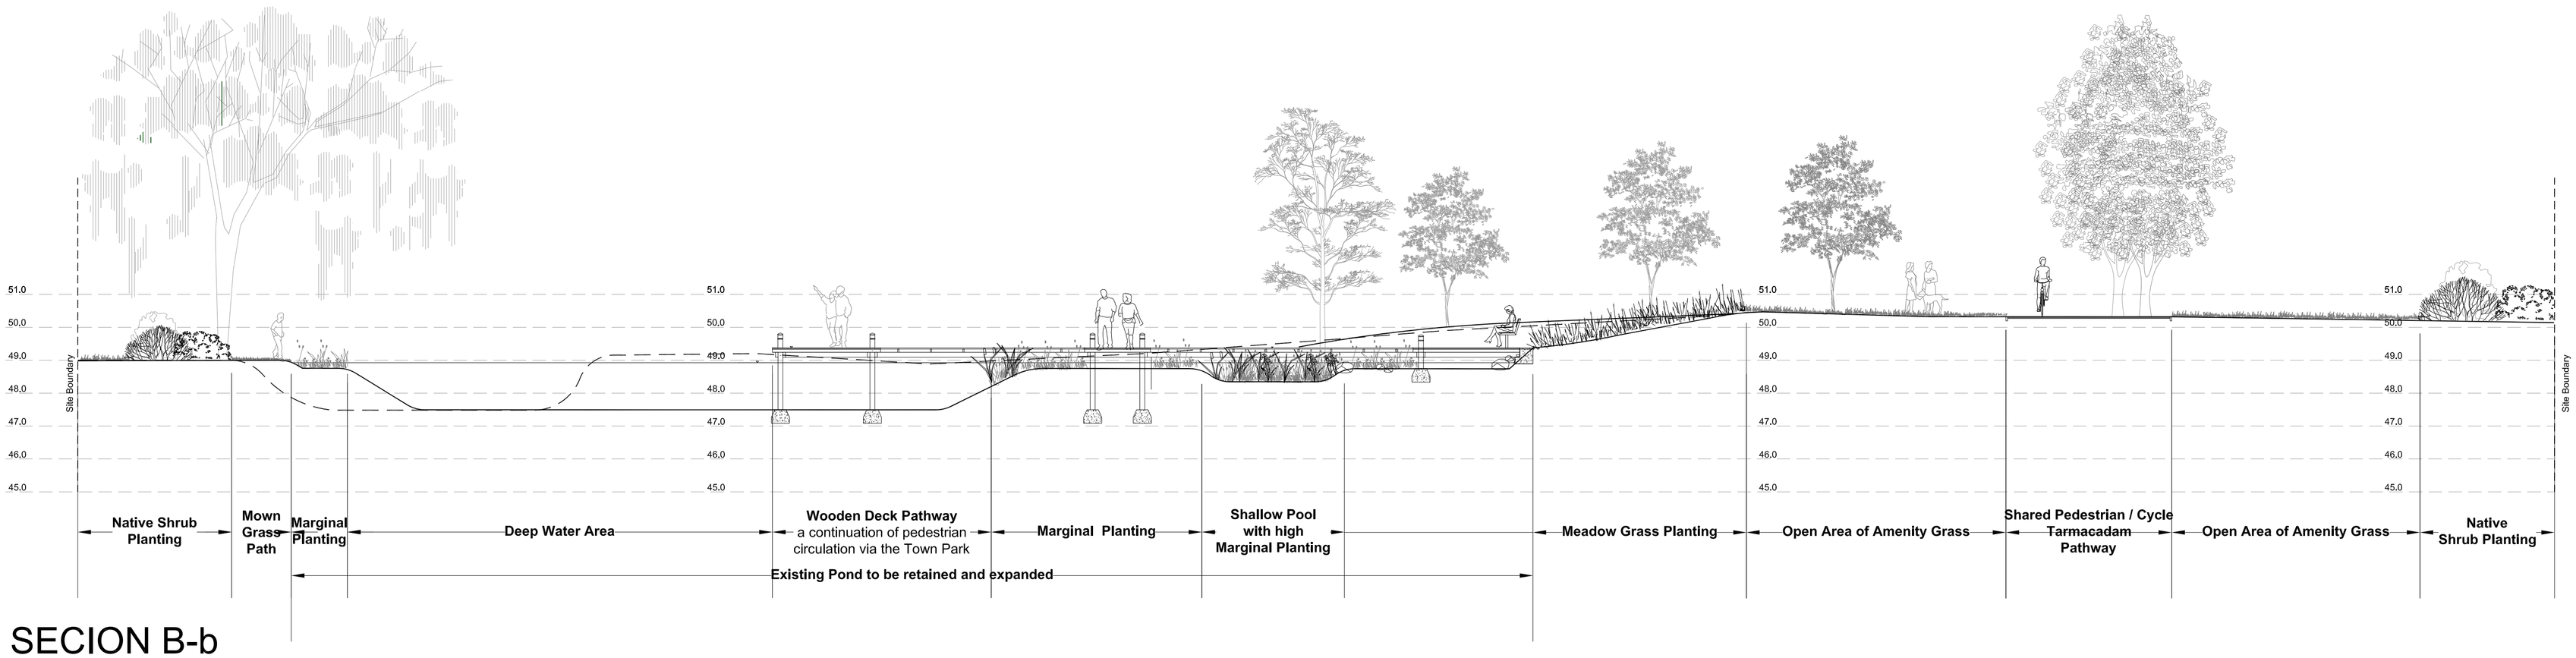

SECION B-b

Existing Ground Line

Proposed Ground Line

Refer to fabrik drawing D2552_L.400-403 Indicative Secions

fabrik

Lenten House
16 Lenten Street
Alton
Hampshire
GU34 1HG

T : 01420 593250
E : alton@fabrikuk.com
W : www.fabrikuk.com

Notes

1. This drawing is the property of fabrik ltd. It must not be copied or reproduced without written consent.
2. Only figured dimensions are to be taken from this drawing. All contractors must visit site and be responsible for taking and checking all dimensions related to the works shown on the drawing.

0 0.5 1 2 3 4 5 7.5 10m
1:100

No.	Date	Reason	Name
01	12-12-18	Drawing updated to reflect revised Engineering levels.	Jr

Revisions

External References:

- S:\Job Files\D2652 Berewood Town Park, Phase B, Waterlooville\Drawings\07 fabrik\01 AutoCAD\Design\D2652 Working
- S:\Job Files\D2652 Berewood Town Park, Phase B, Waterlooville\Drawings\07 fabrik\01 AutoCAD\Design\D2652 working SECTIONS

Project

Town Park, Phase B, Berewood, Waterlooville for Grainger

Drawing

Indicative Site Sections B - b.
(sheet 2 of 3)

Scale	Date	Checked	Drawn
1:100 @ A1	Jul '18	sg	mz

Drawing No. D2652_L_401

Revision 01

- [ ] Preliminary
- [x] Issued for Planning Approval
- [ ] Issued for Construction
- [ ] Issued for Design/Information
- [ ] Issued for Tender
- [ ] As Built

Drawing sheet size - A1

Copyright Reserved ©