

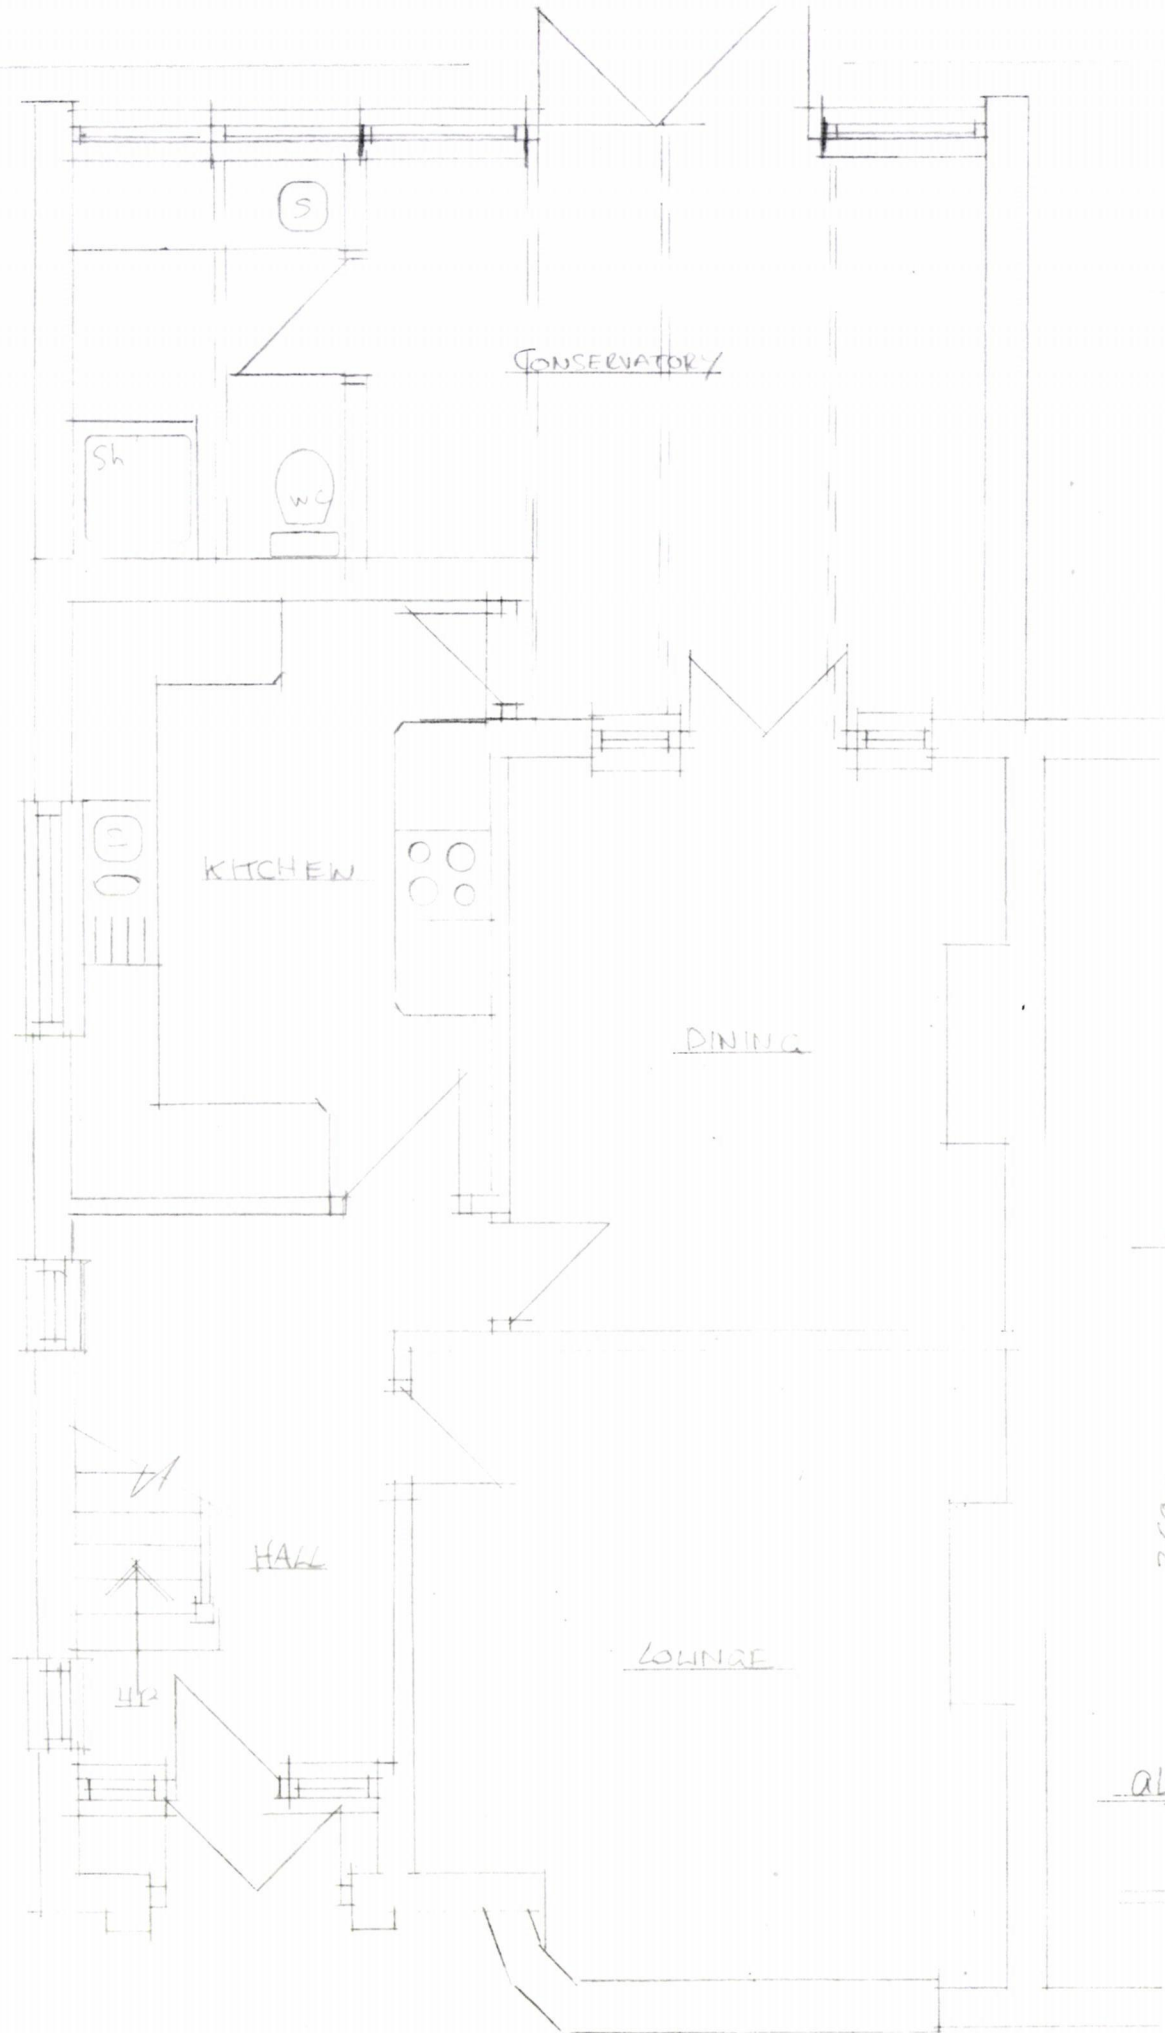


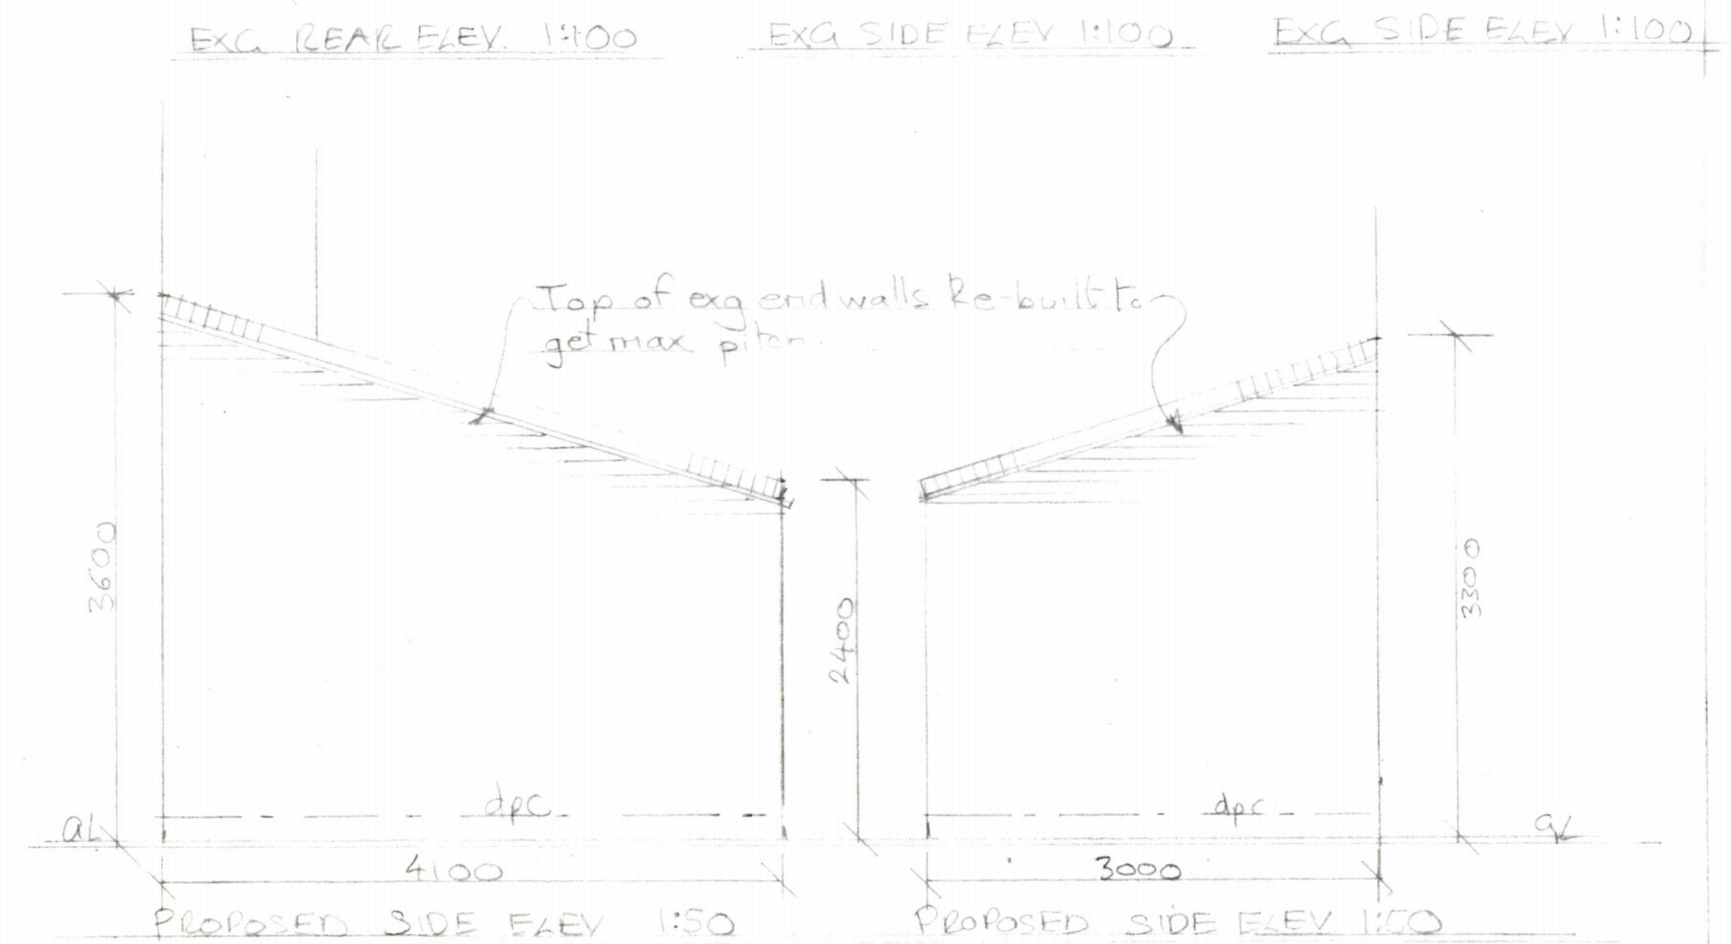

HAVANT BOROUGH
COUNCIL
04 DEC 2018
RECEIVED

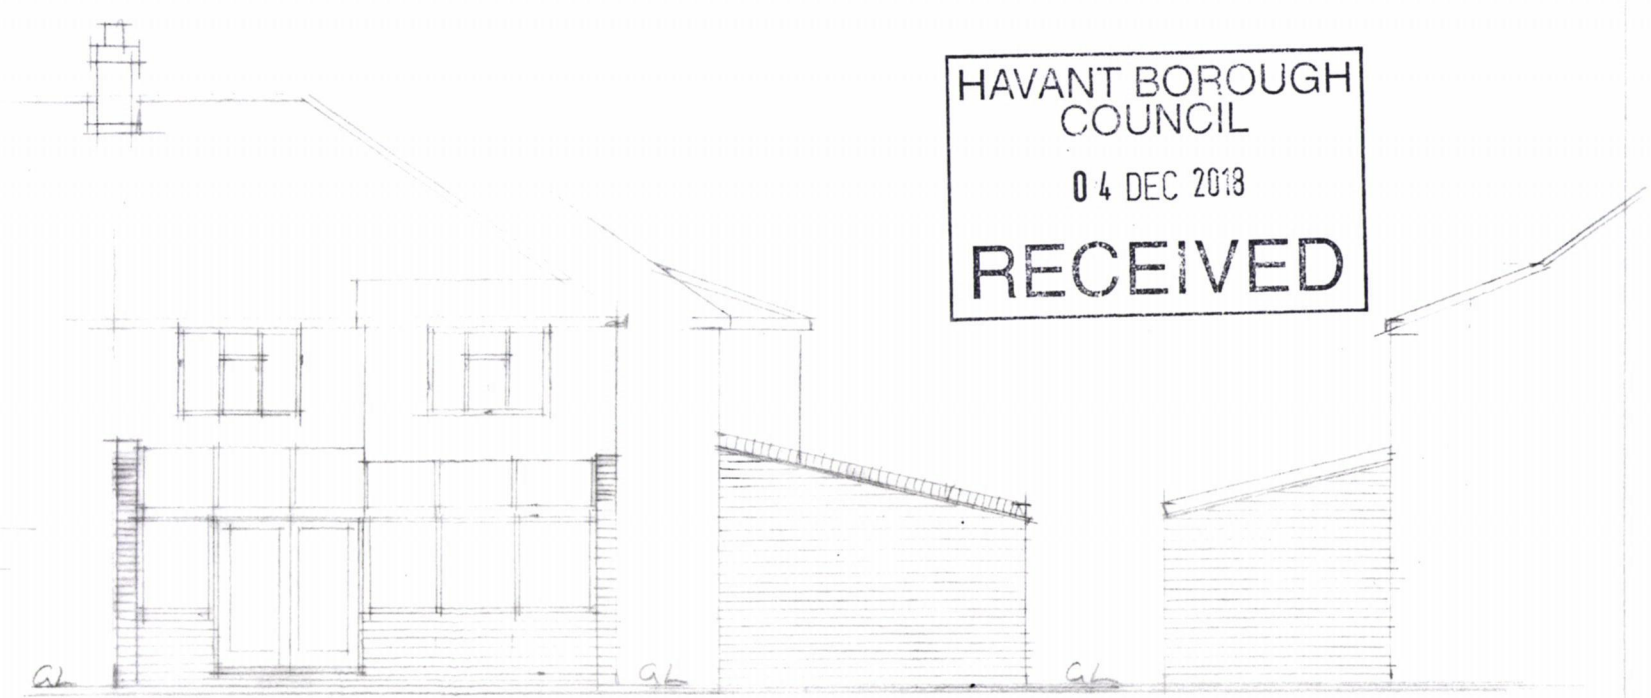

PROPOSED SINGLE STOREY REAR EXTENSION
23 LOWER GROVE ROAD HAVANT. PO91AS