


ALTERATIONS TO REAR OF NO.8 BURGESS CLOSE

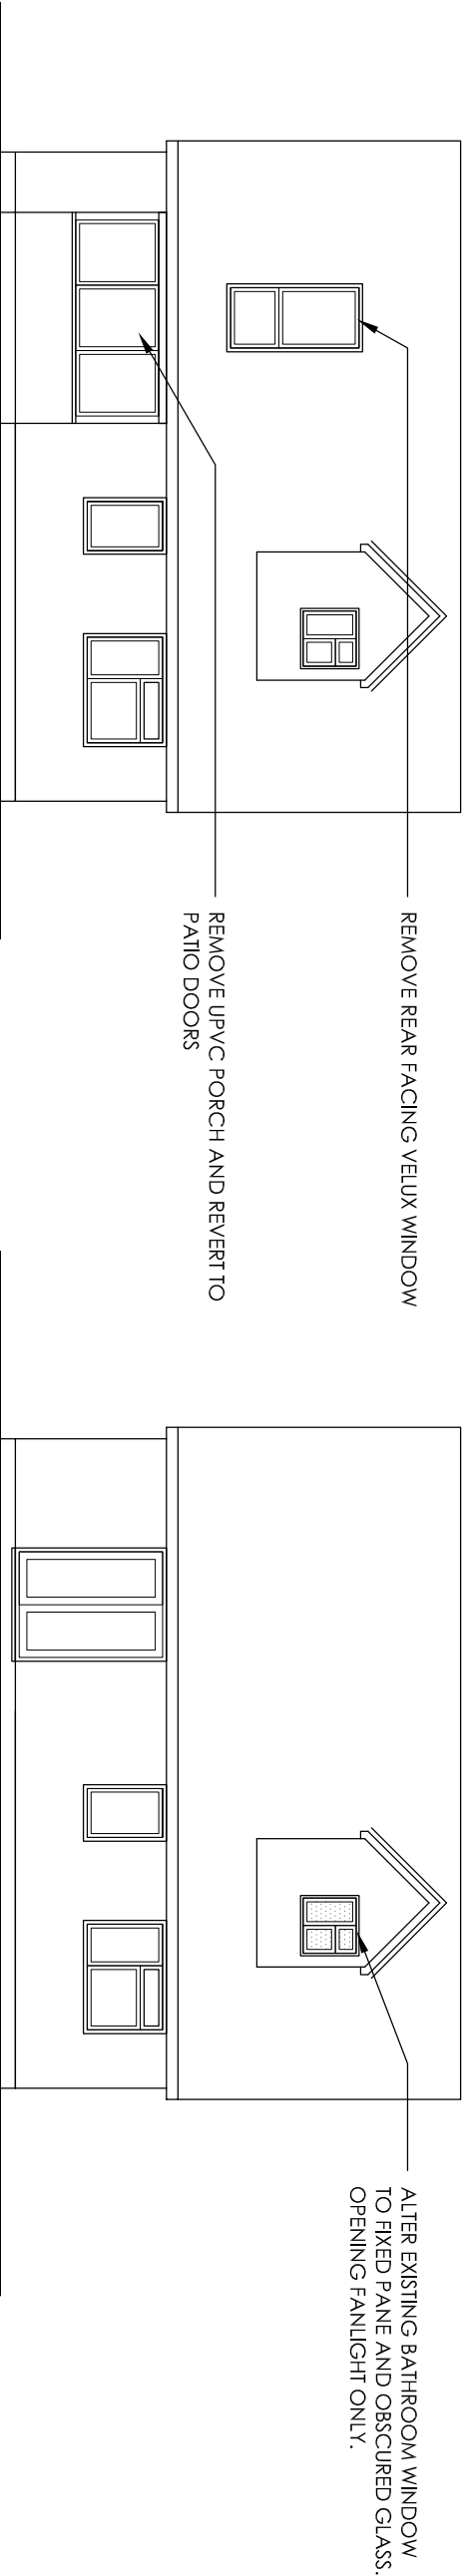

REAR ELEVATION: EXISTING

REAR ELEVATION: PROPOSED