



Rev.	Date	Note	Author	Checked
-	dd/mm/yy	Note	XXX	XXX

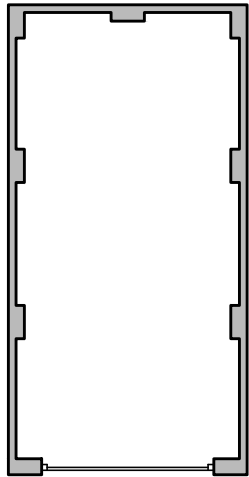



GROUND FLOOR
SCALE 1:100

Plots
3, 7, 21, 29, 41

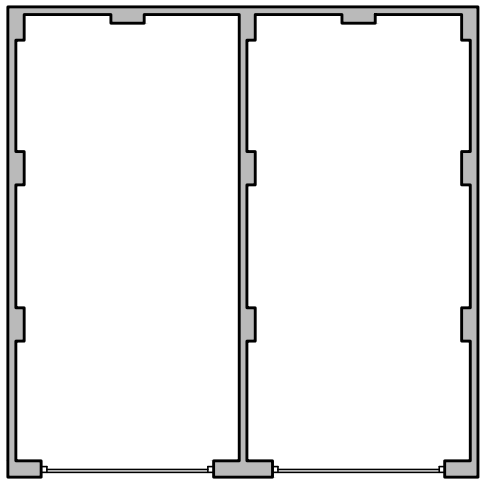

GROUND FLOOR
SCALE 1:100

Plots
30-31

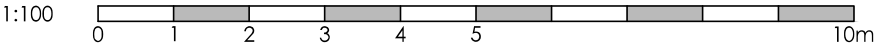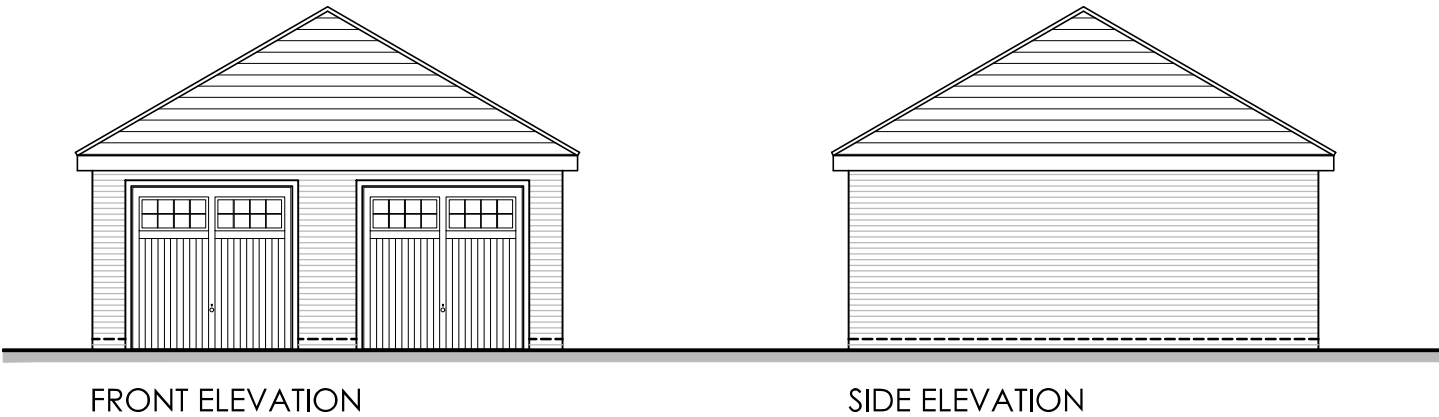

Project	NEW DWELLINGS EMS WALK EMSWORTH PO10 7QL			Drawing	GARAGES - PLANS & ELEVATIONS		
	Client	HAMPSHIRE HOMES			Job-Dwg Number	17017A-PL-3-25	Rev. -
Status	PLANNING			 www.jpa.design JPA - PORTSMOUTH Suite 1, Winter Works, Rear of 119 Winter Road, Southsea, Portsmouth, PO4 8DS t. +44(0)2393 871 000			
Scale	1:100	Sheet Size	A3				
Author	RR	Checked	JP	Date	23/04/18		