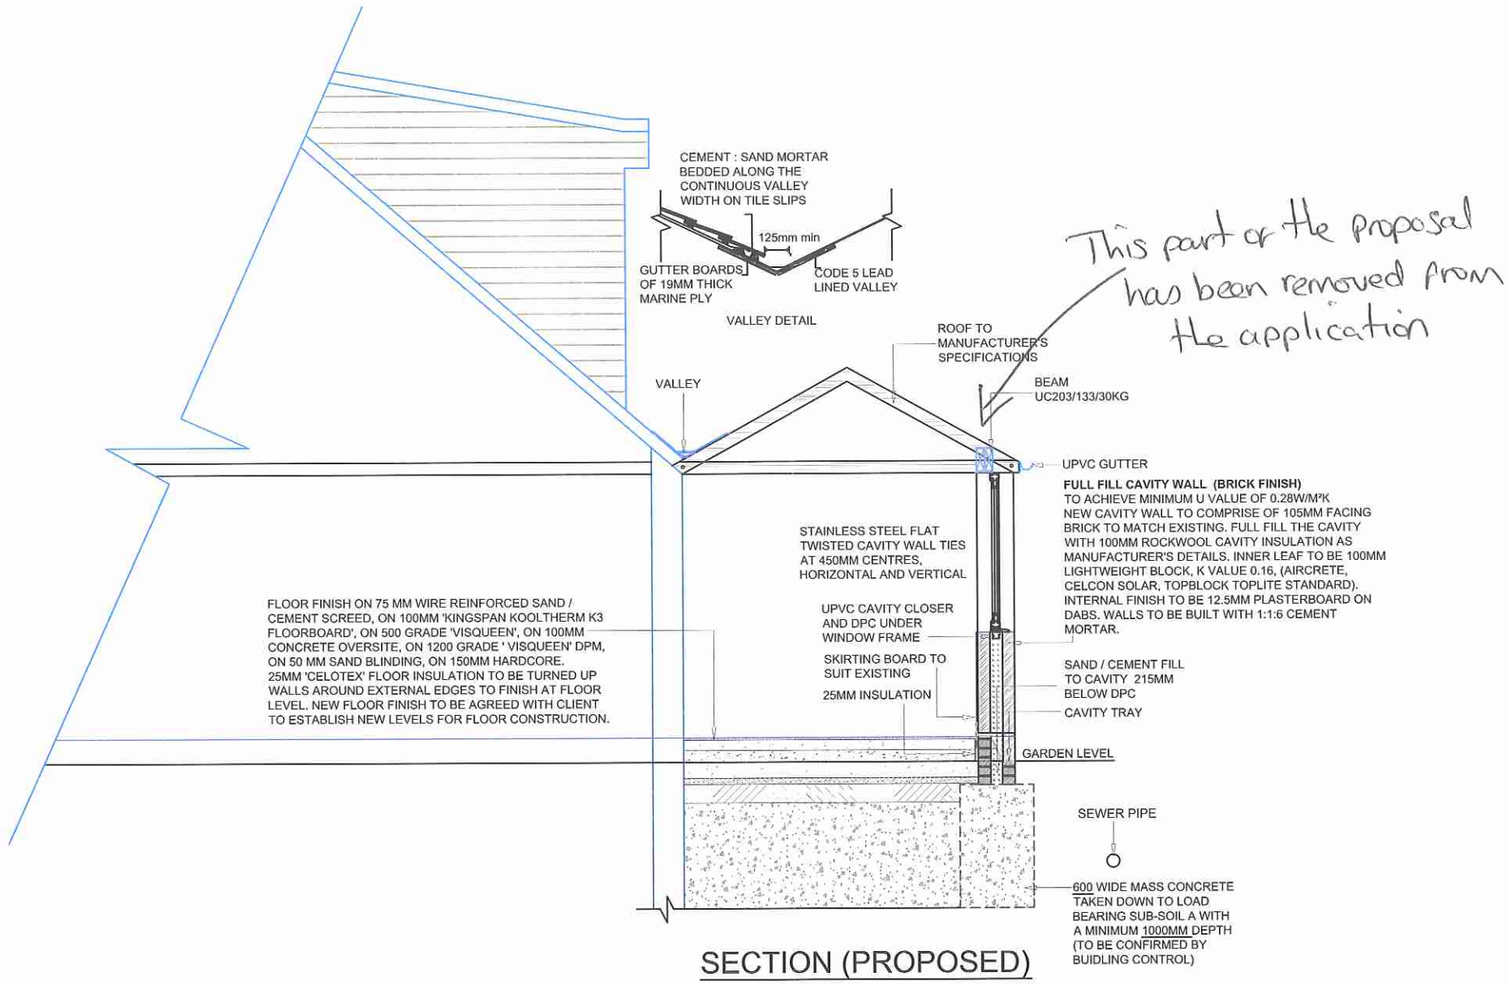


## SECTION (PROPOSED)

RECEIVED
9 MAR 2018
HBC Development Control

NOTES
PLEASE NOTE THAT BEFORE BUILDING WORKS COMMENCES IT IS THE RESPONSIBILITY OF THE BUILDER OR OWNER TO SERVE PARTY WALL NOTICES TO ALL NEIGHBORS

Scale 1:50 @A3

0 1 2 3 4 5

| Issue | Notes | Drawn | Date |
|---|---|---|---|
| | | | |


**Express Plans**

Suite 12, 29 Belmont Road, Uxbrdge, UB8 1QS
Tel: 07375 455206 Email: hello@expressplans.uk


Client
Mr&Mrs. Hill
3a Burgess Close
Hayling Island
PO11 9QT

Drawing Title
PROPOSED SECTION AA

| Scale | Date | Checked | Drawn By |
|---|---|---|---|
| 1:50 | 05/03/18 | AZ | AZ |

Drawing Number: D05

Revision: