



PROPOSED CAR PORT AND SHED, NORTH FARM COTTAGE
AA & BB ELEVATIONS
CPS IS
SCALE 1:100

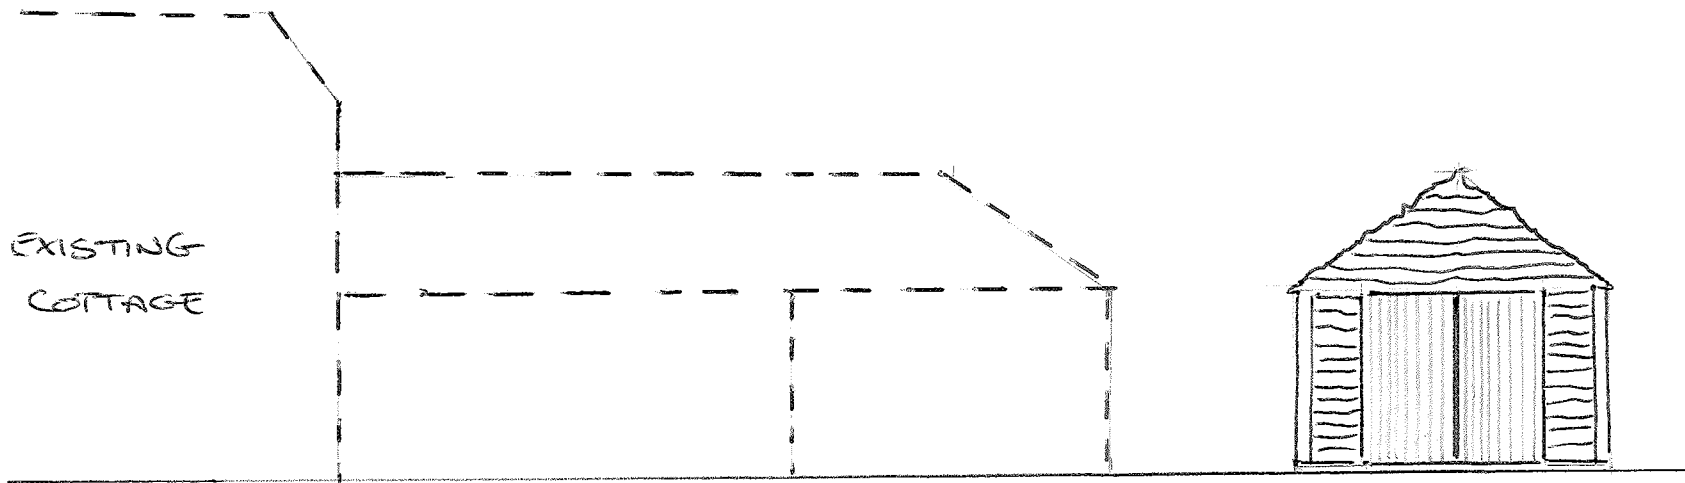

ELEVATION BB

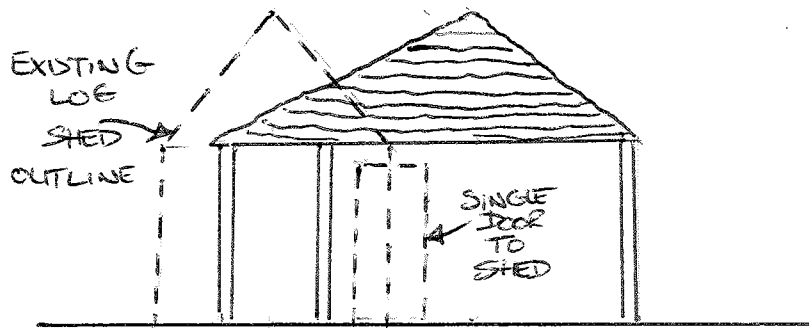

ELEVATION AA

HAVANT BOROUGH
COUNCIL
26 11 2013
RECEIVED