





Front
1 : 50

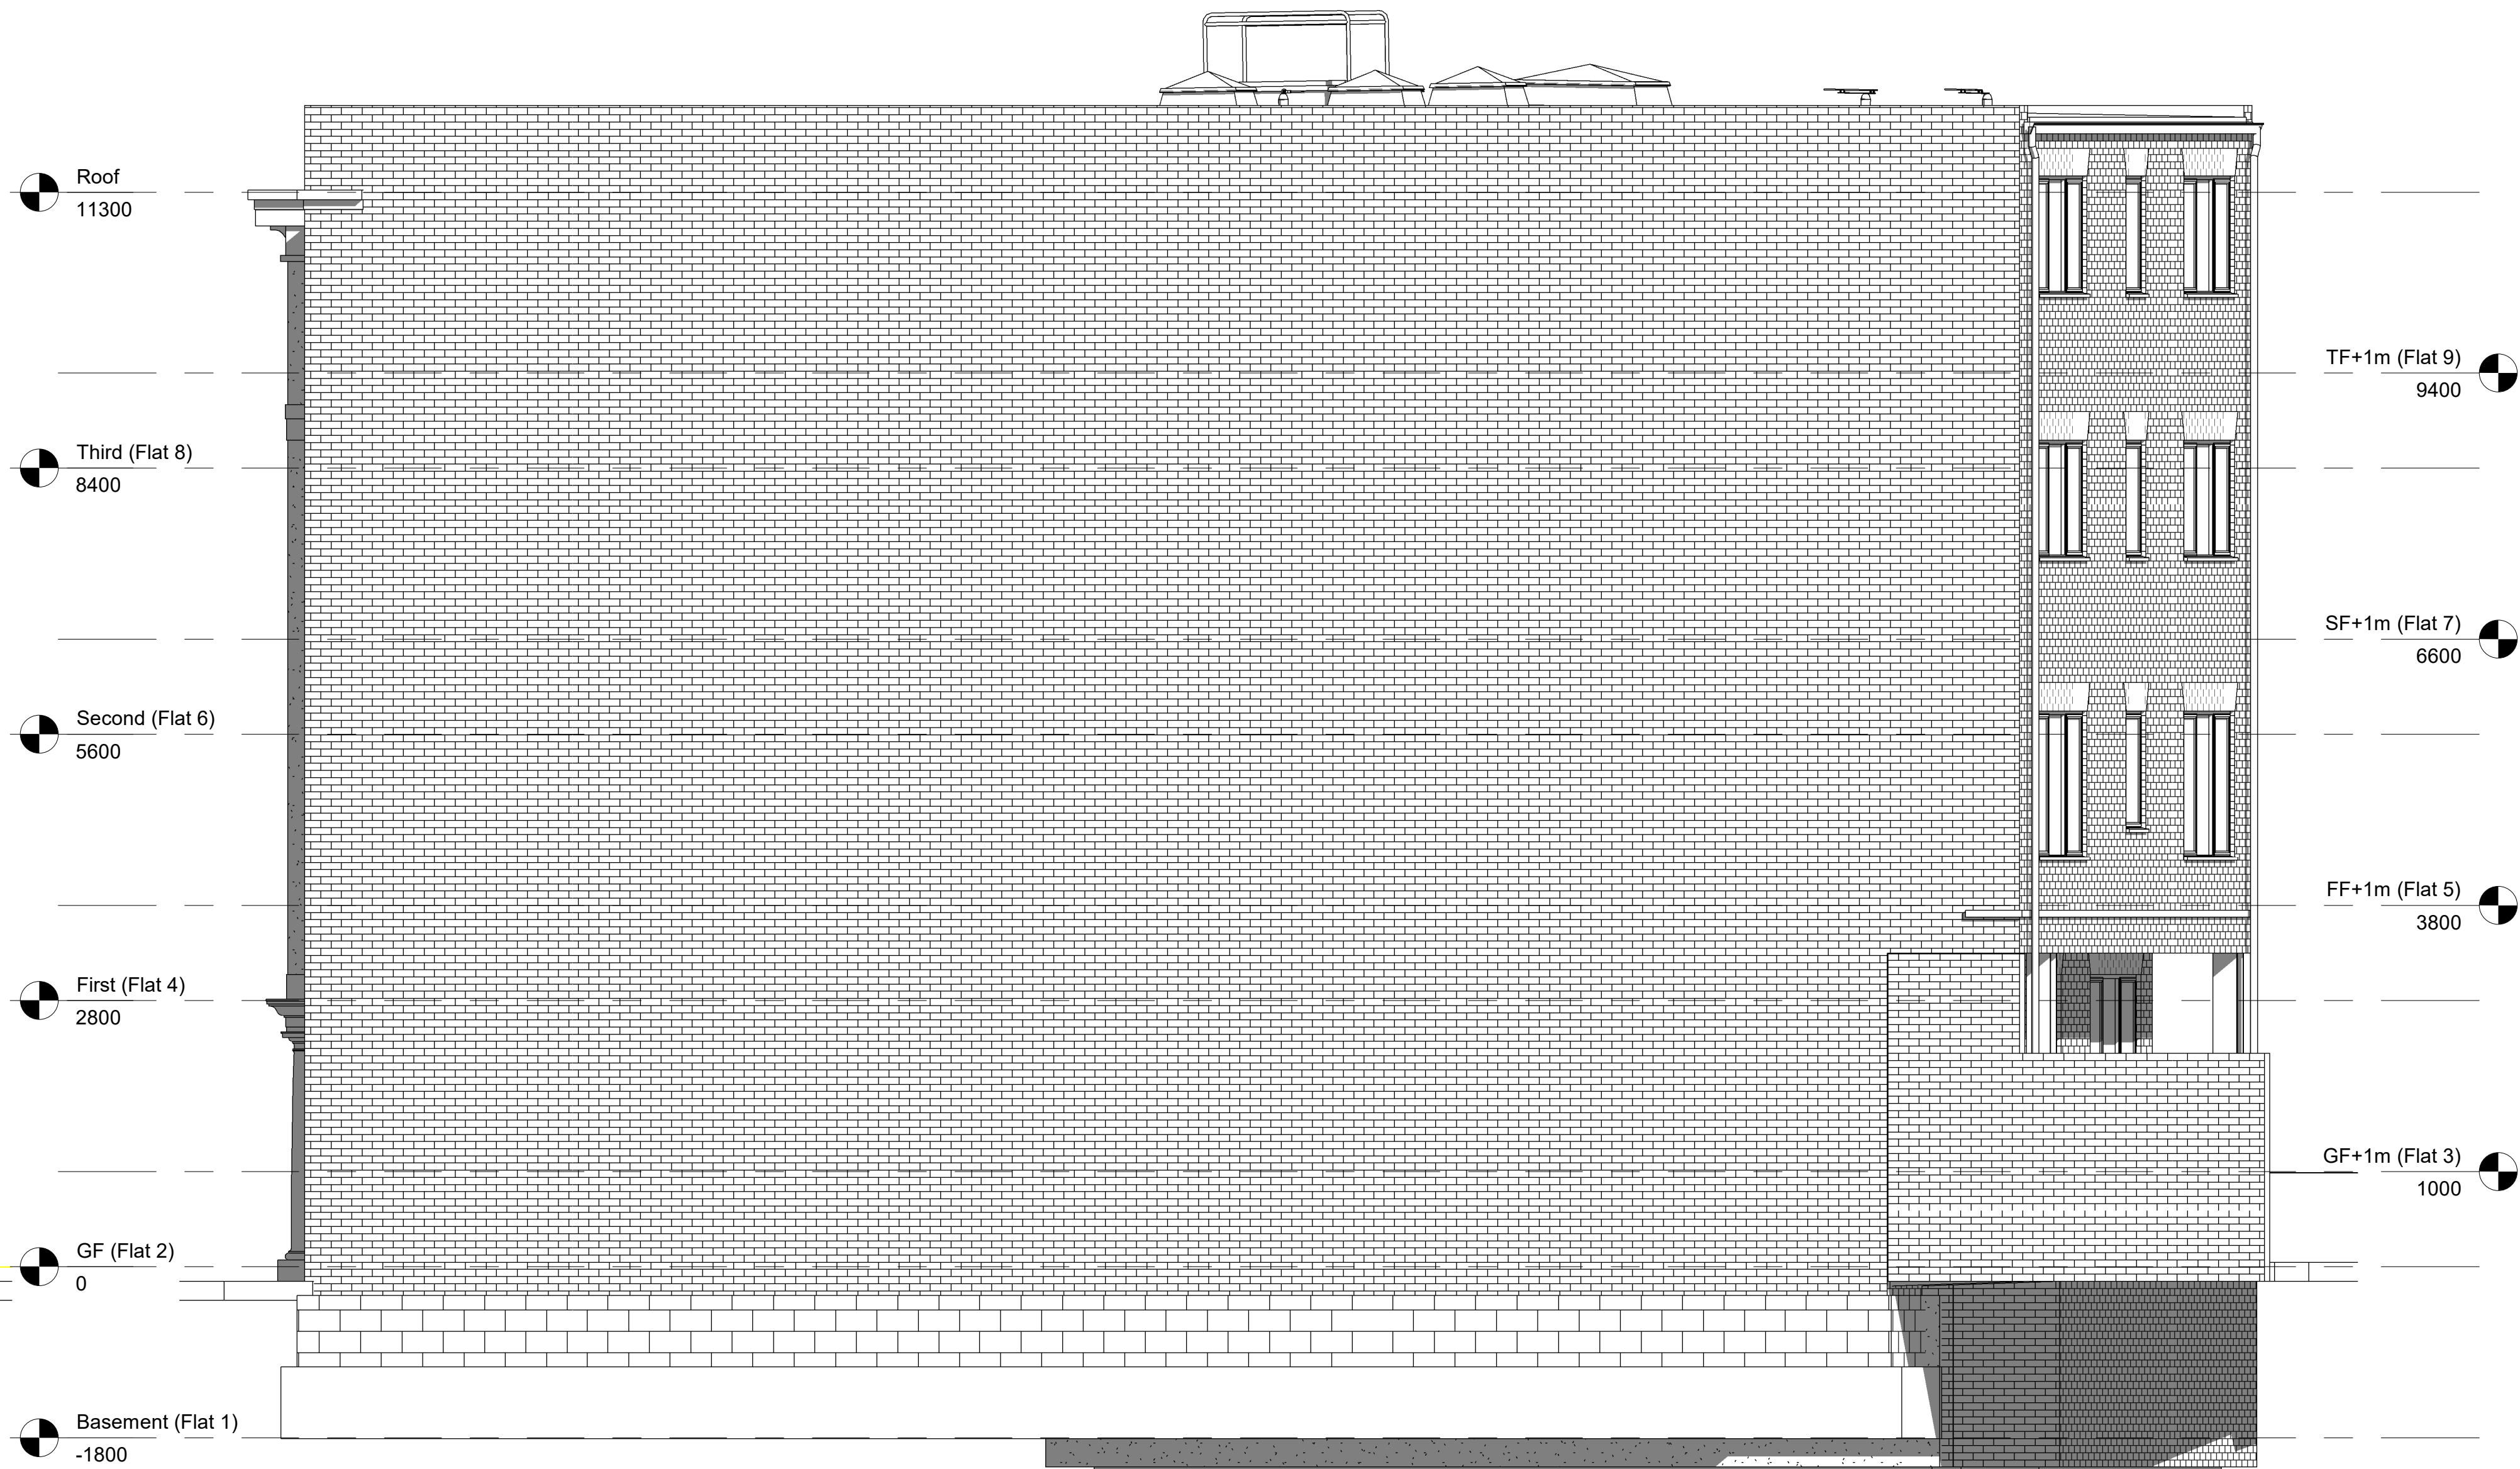

East
1 : 50

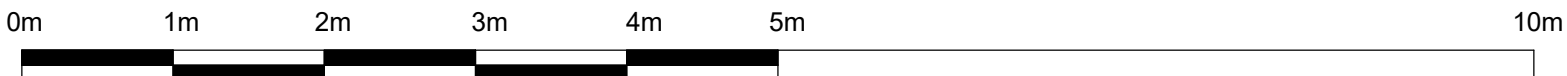

© The copyright of this drawing remains with Pro Vision and may not be reproduced in any form without prior written consent.
Only use this drawing for the purposes of obtaining a planning application. Do not use this drawing for construction purposes. Any discrepancy between this and any other consultant's drawing should be reported to the Architect immediately. The contractor must check all dimensions before commencing work on site and all discrepancies reported to the Architect. No deviation from this drawing will be permitted without the prior consent of the Architect.
Ordnance Survey © Crown Copyright 2017. All rights reserved. Licence number 100024621

REV	DATE	AMENDMENTS	DESIGNED BY
A	06/07/17	General amendments	

CLIENT:
Boulevard Property Holdings Ltd
PROJECT:
5 - 7 East Street, Havant

DRAWING
**Front (S) & Side (E)
Elevations**
DATE:
June '17

SCALE: **1 : 50**
DWG NO: **2341 / BR07**
REV: **A**

PRO VISION
PLANNING | ARCHITECTURE | URBAN DESIGN
www.pro-vision.co.uk