



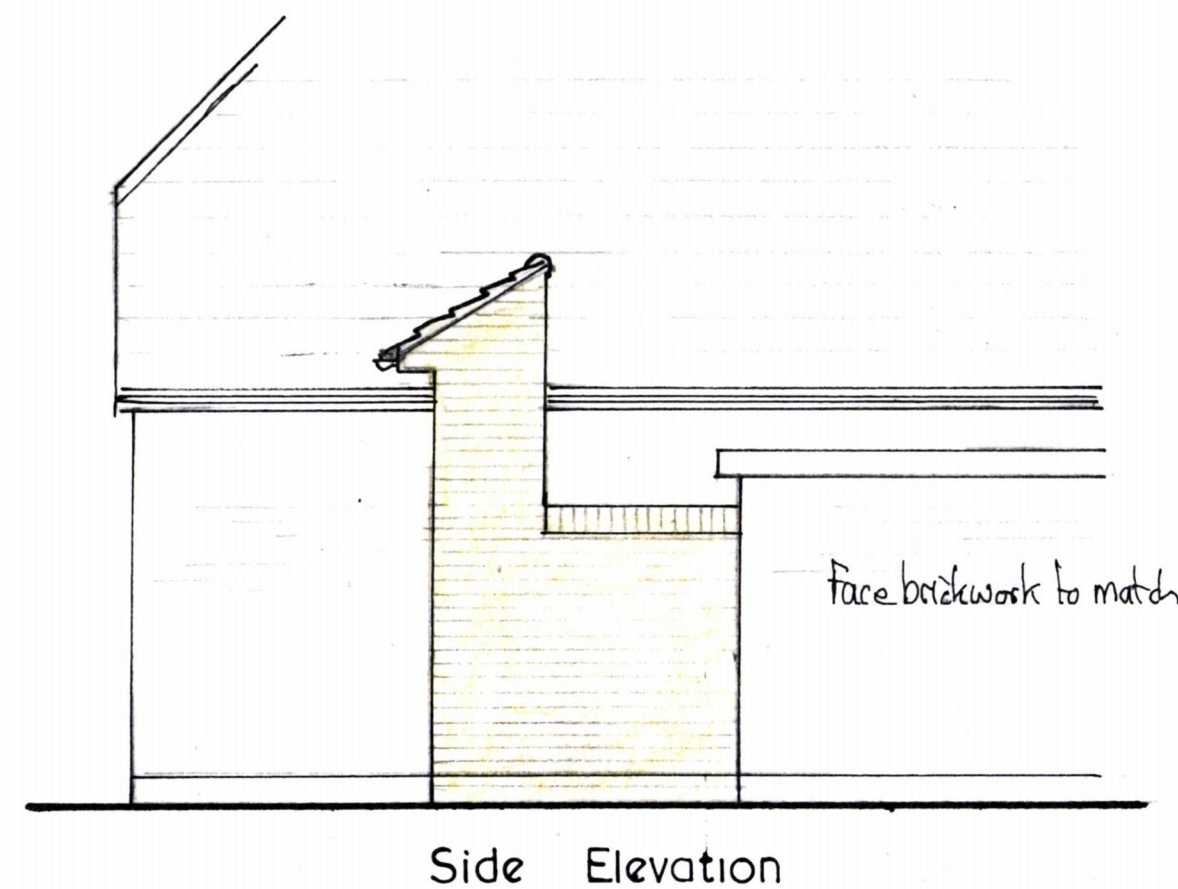

Front Elevation

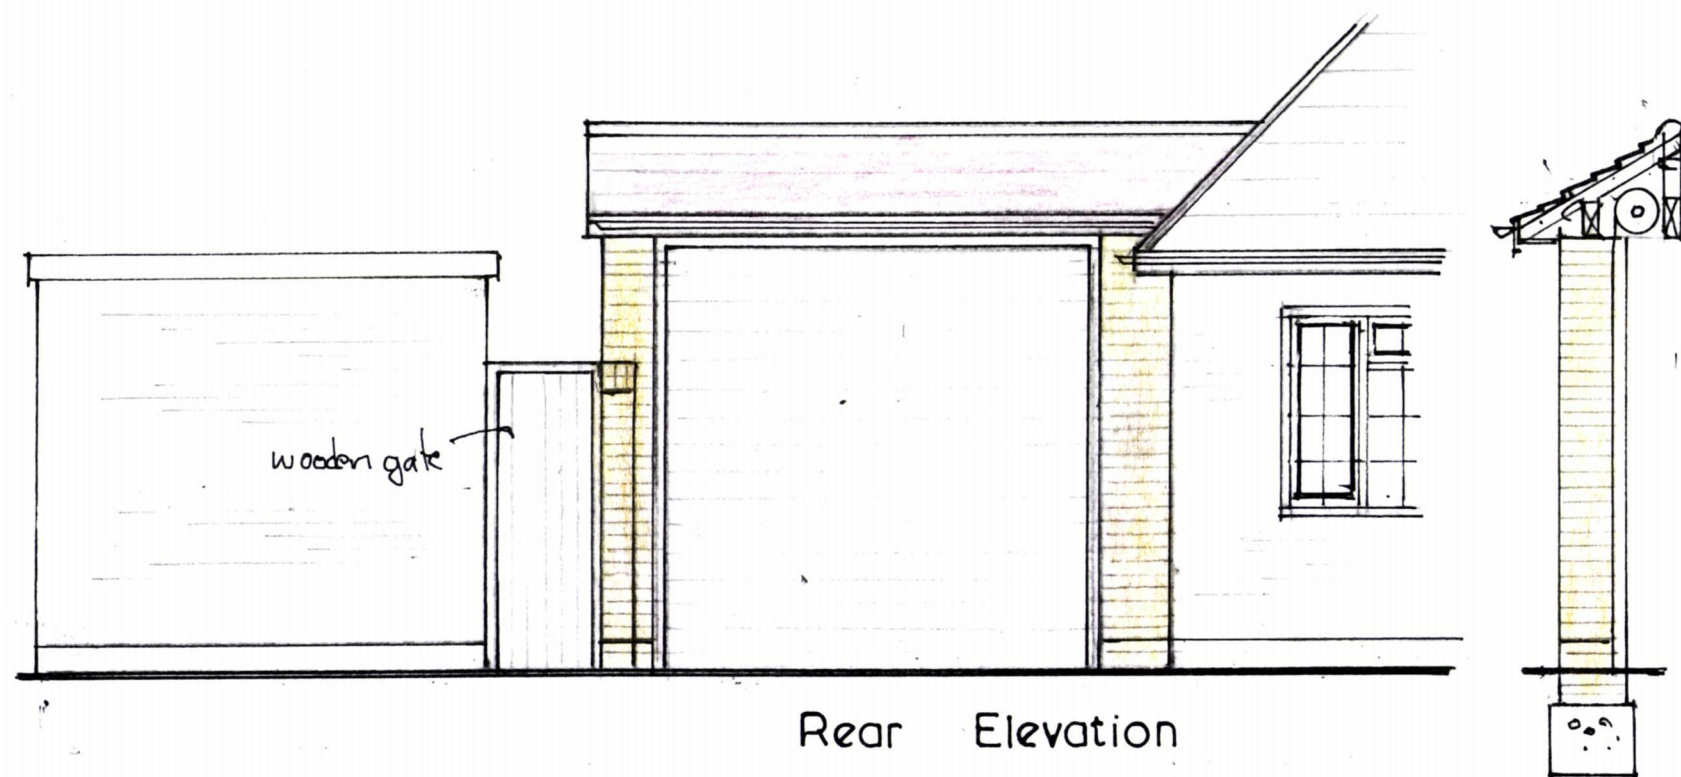

Scale 1/50

54, BERKELEY SQUARE, WARBLINGTON.