


NEW TWO-BEDROOM DWELLING ADJ
56, KINGS ROAD, HAYLING IS. HANTS
FOR MR & MRS N. HOOLIHAN.

HAVANT BOROUGH
COUNCIL
11 JUL 2018
RECEIVED

PROPOSED GROUND FLOOR

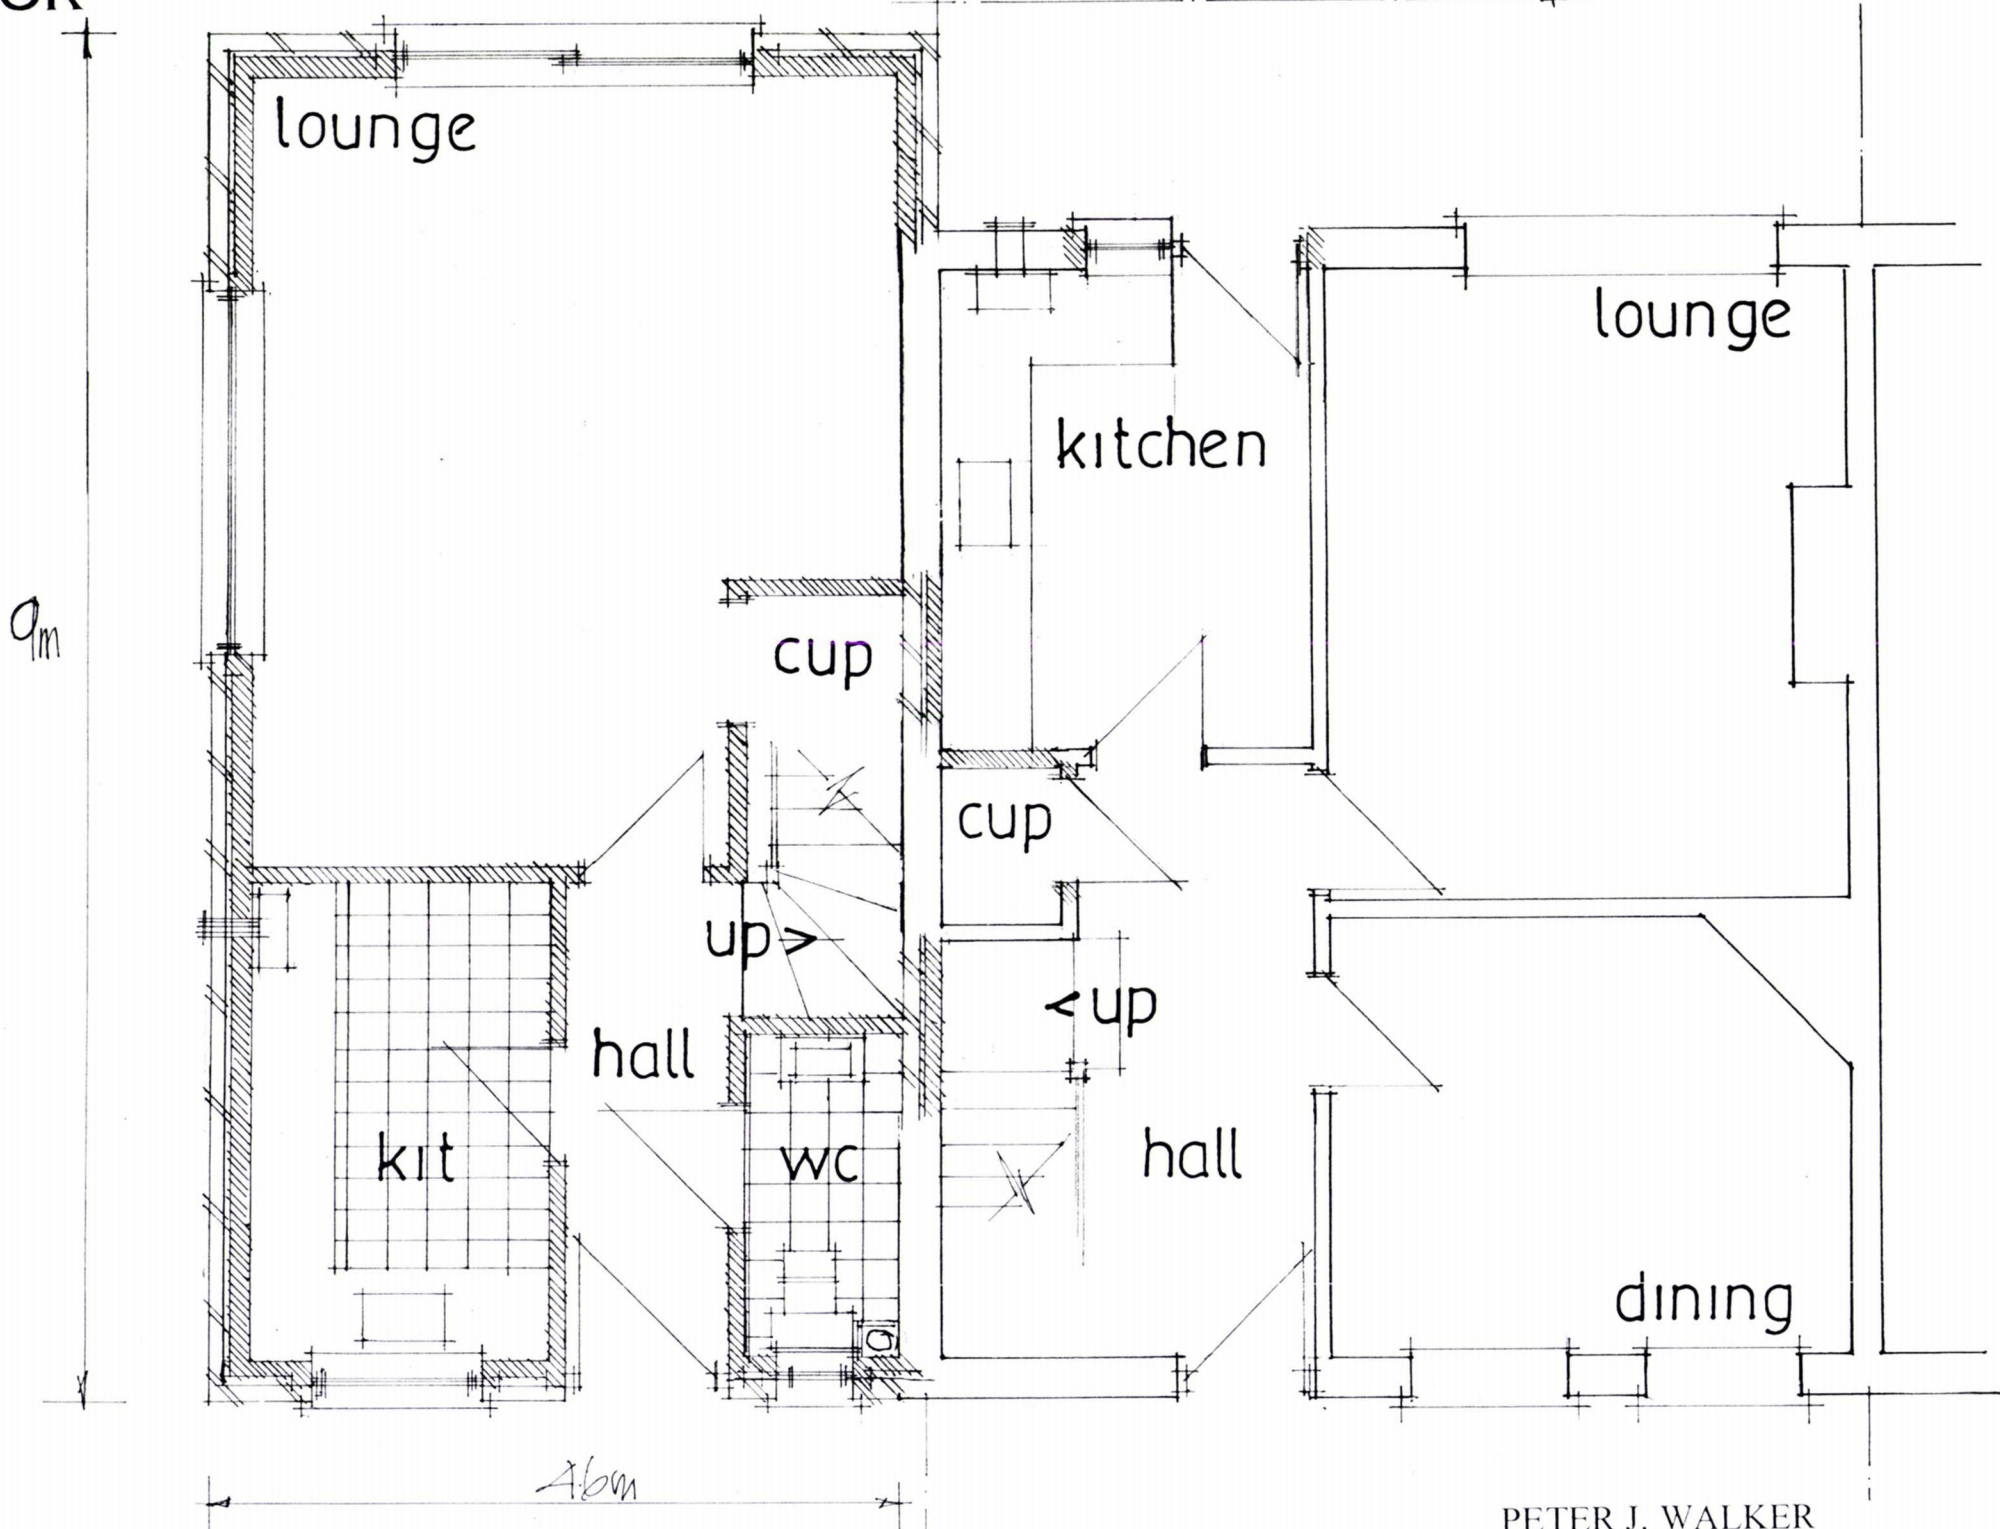

PLANNING ONLY DRAWING

date july 18
scale 1:50

PETER J. WALKER
ISLAND DESIGN
182 SEAFRONT, HAYLING ISLAND, HANTS.
PO11 9AN
TEL: 02392467571