


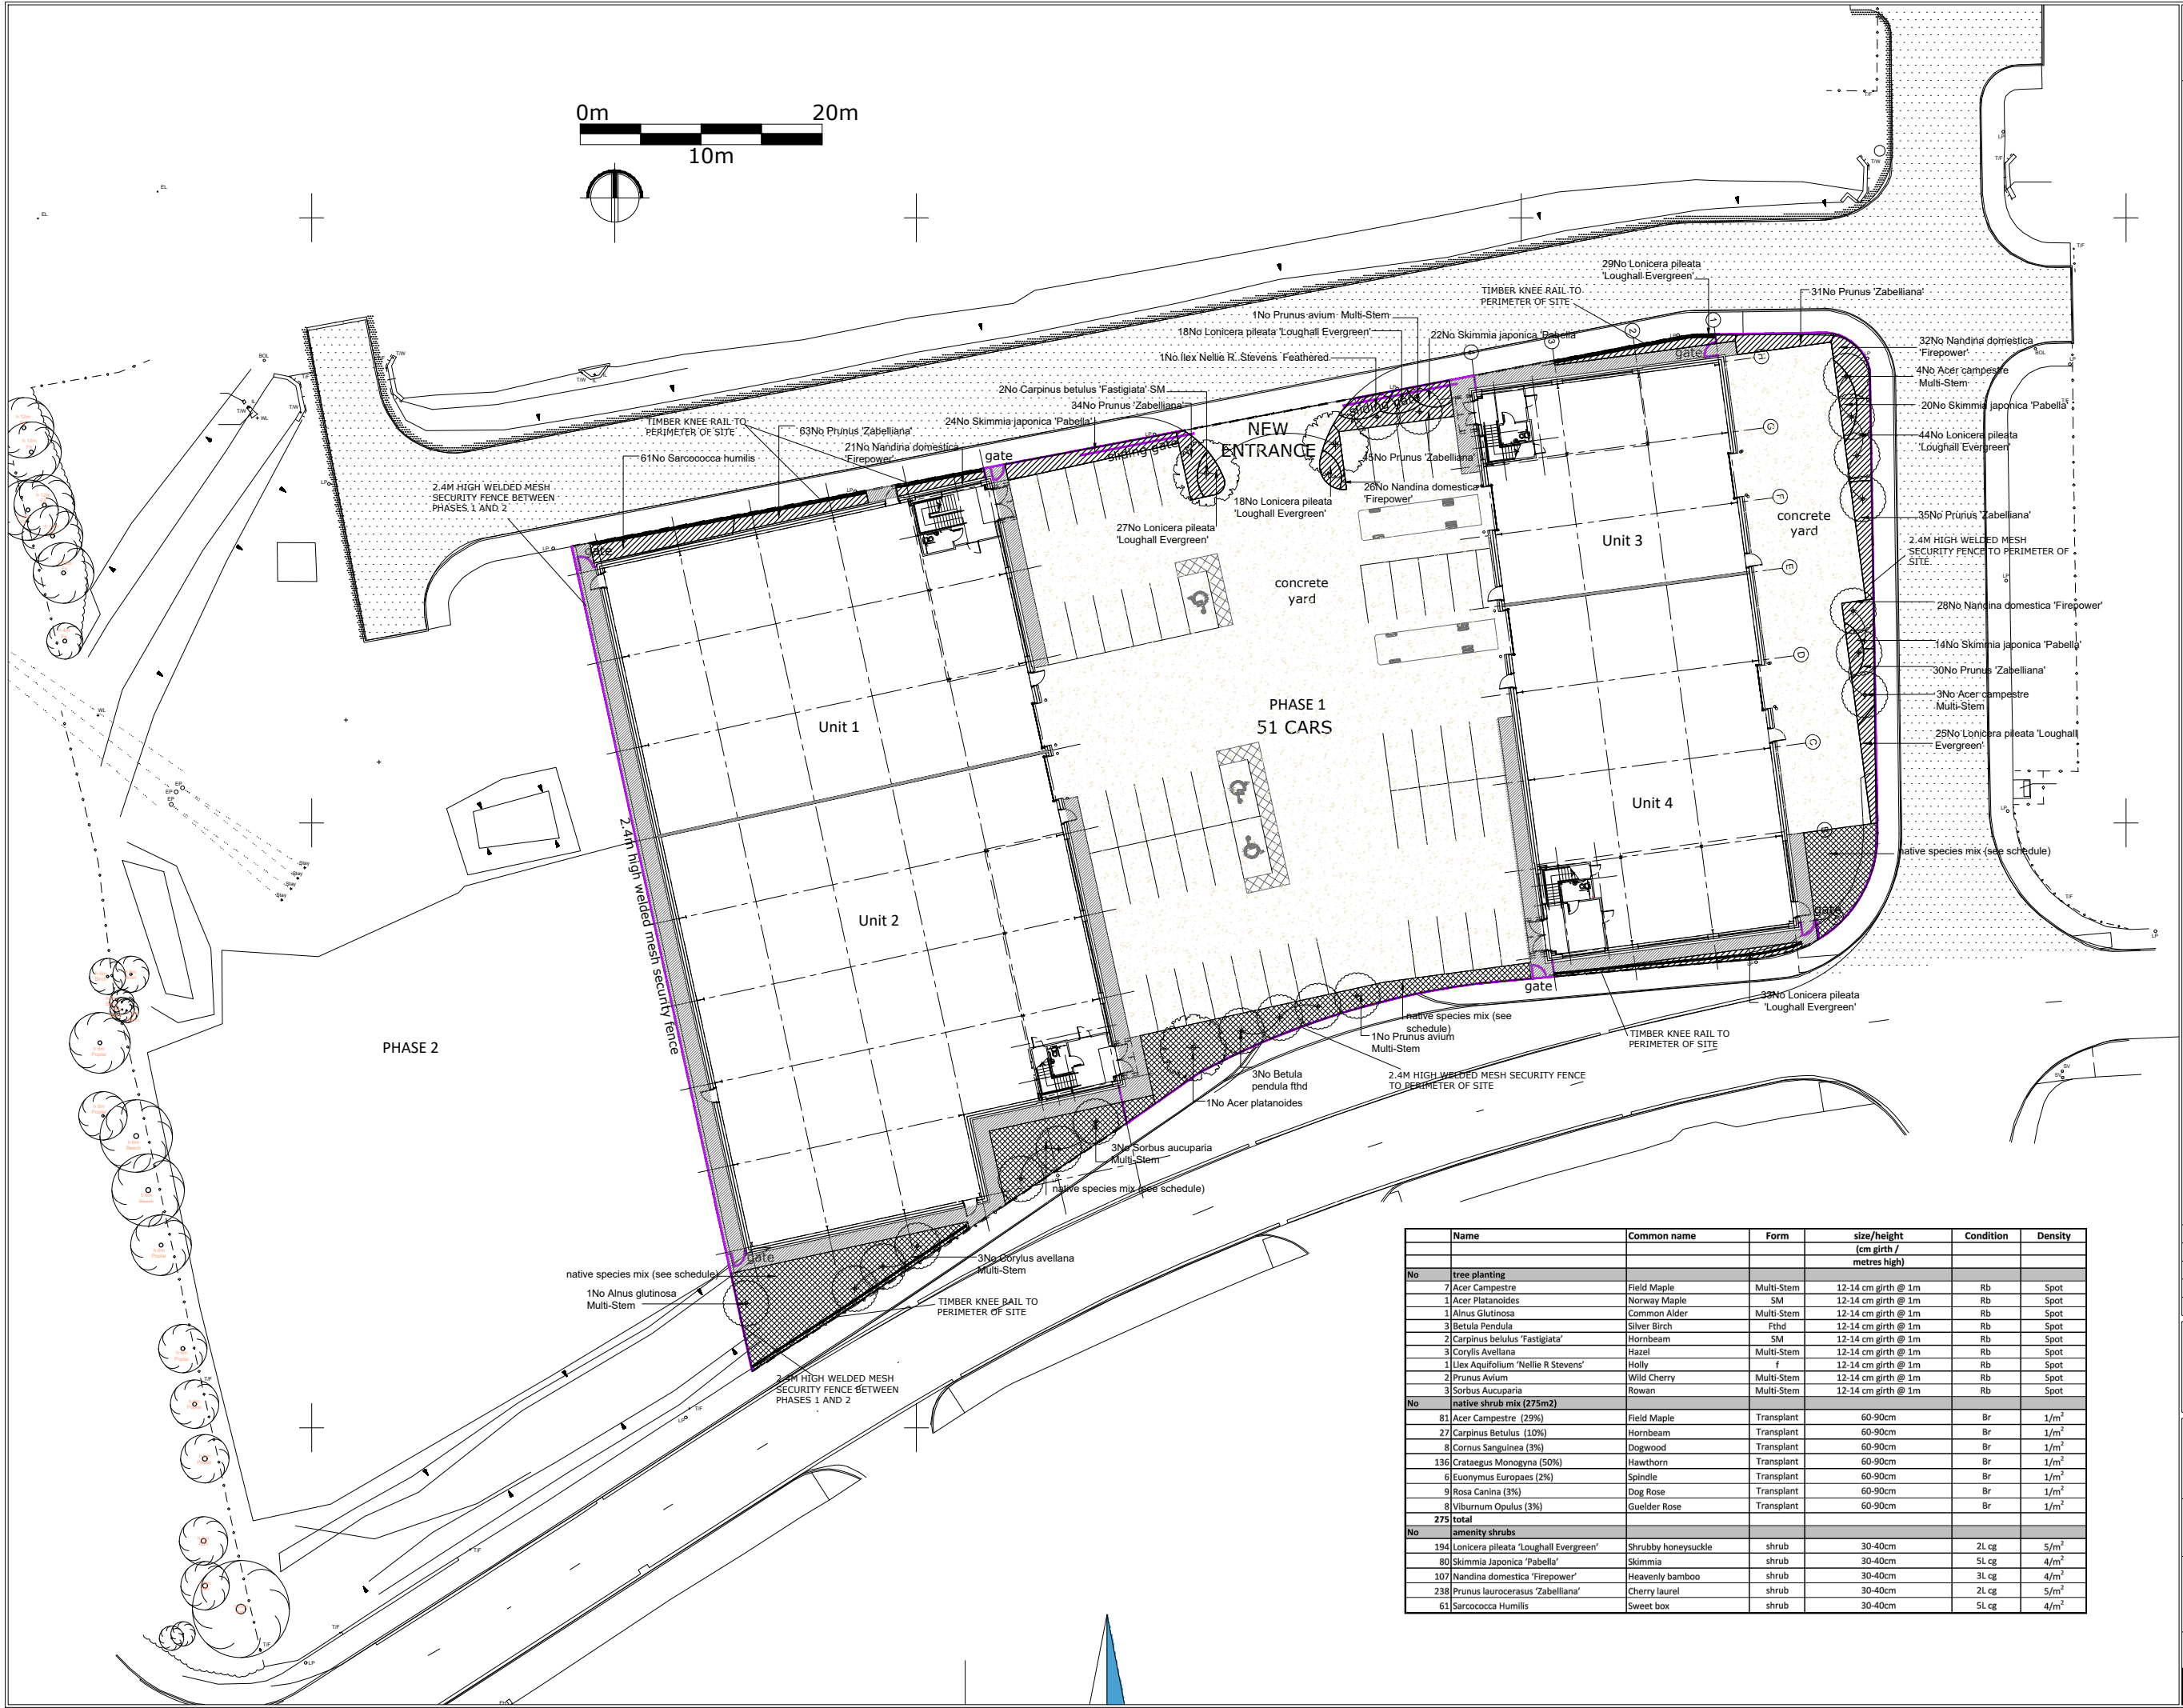

Disclaimer:

Survey information produced by Designbase
Surveying & BIM drawing no.
DB3192-TOPO-283895521.

Notes:

DRAWING BASED ON LANDSCAPE
PERSPECTIVES DRAWING 1493-L90-300
FOR PHASES 1 & 2.

KEY

Existing tree retained

Proposed tree
Semi-mature 20-25cm girth

Proposed tree ANS (multi stem
or feathered)

amenity planting

native mix planting

2.4m High Weld Mesh Security
Fence

C4 Gates adjusted11.12.2018WRHA

C3 Amended to suit client comments05.12.2018WRHA

C2 Amended to suit MCL comments30.11.2018WRHA

C1 Issued for Comment01.10.2018WRHA

Rev.: Notes:Date: Dwn: Iss:

Client:

hale

ARCHITECTURE | DESIGN MANAGEMENT

22C Leathermarket Street, London, SE1 3HP

Project:

Harts Farm Way

Havant

Drawing Title:

Soft Landscaping

Phase 1

Project No:

18079

Scale @ A1/A3:

1:250 / 1:500

Drawing No:

18079-1006

Revision:

C4

	Name	Common name	Form	size/height (cm girth / metres high)	Condition	Density
No	tree planting					
7	Acer Campestre	Field Maple	Multi-Stem	12-14 cm girth @ 1m	Rb	Spot
1	Acer Platanoides	Norway Maple	SM	12-14 cm girth @ 1m	Rb	Spot
1	Alnus Glutinosa	Common Alder	Multi-Stem	12-14 cm girth @ 1m	Rb	Spot
3	Betula Pendula	Silver Birch	Fthd	12-14 cm girth @ 1m	Rb	Spot
2	Carpinus belulus 'Fastigiata'	Hornbeam	SM	12-14 cm girth @ 1m	Rb	Spot
3	Corylis Avelana	Hazel	Multi-Stem	12-14 cm girth @ 1m	Rb	Spot
1	Llex Aquifolium 'Nellie R Stevens'	Holly	f	12-14 cm girth @ 1m	Rb	Spot
2	Prunus Avium	Wild Cherry	Multi-Stem	12-14 cm girth @ 1m	Rb	Spot
3	Sorbus Aucuparia	Rowan	Multi-Stem	12-14 cm girth @ 1m	Rb	Spot
No	native shrub mix (275m2)					
81	Acer Campestre (29%)	Field Maple	Transplant	60-90cm	Br	1/m ²
27	Carpinus Betulus (10%)	Hornbeam	Transplant	60-90cm	Br	1/m ²
8	Cornus Sanguinea (3%)	Dogwood	Transplant	60-90cm	Br	1/m ²
136	Crataegus Monogyna (50%)	Hawthorn	Transplant	60-90cm	Br	1/m ²
6	Euonymus Europaes (2%)	Spindle	Transplant	60-90cm	Br	1/m ²
9	Rosa Canina (3%)	Dog Rose	Transplant	60-90cm	Br	1/m ²
8	Viburnum Opulus (3%)	Guelder Rose	Transplant	60-90cm	Br	1/m ²
275	total					
No	amenity shrubs					
194	Lonicera pileata 'Loughall Evergreen'	Shrubby honeysuckle	shrub	30-40cm	2L cg	5/m ²
80	Skimmia Japonica 'Pabell'	Skimmia	shrub	30-40cm	5L cg	4/m ²
107	Nandina domestica 'Firepower'	Heavenly bamboo	shrub	30-40cm	3L cg	4/m ²
238	Prunus laurocerasus 'Zabelliana'	Cherry laurel	shrub	30-40cm	2L cg	5/m ²
61	Sarcococca Humilis	Sweet box	shrub	30-40cm	5L cg	4/m ²