

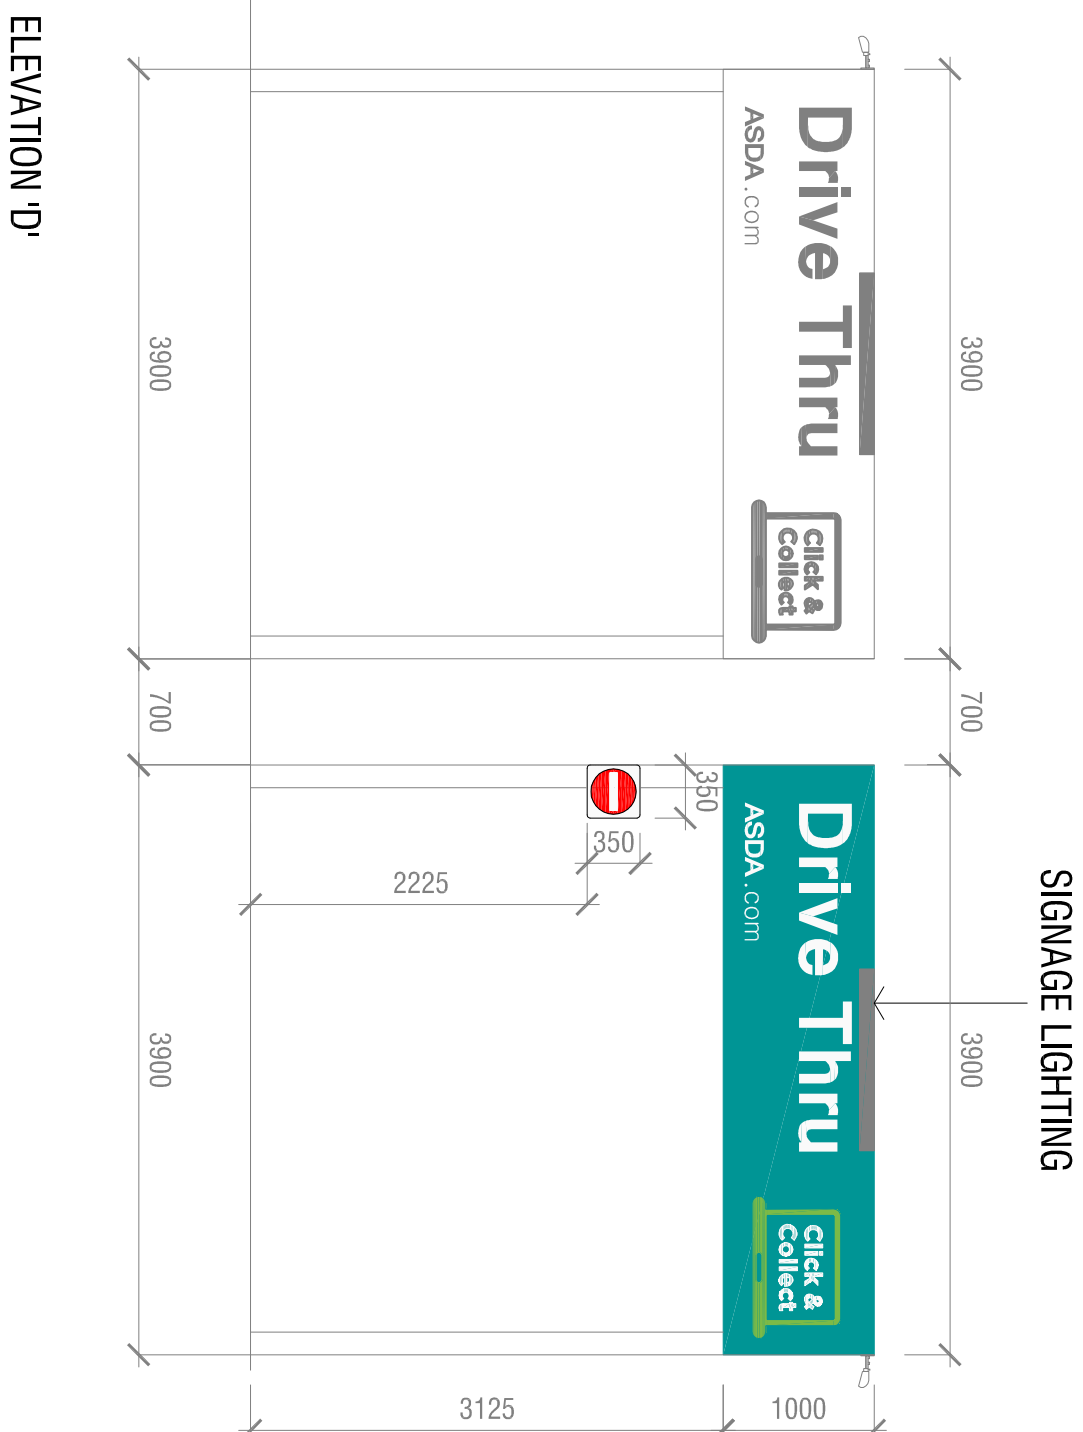
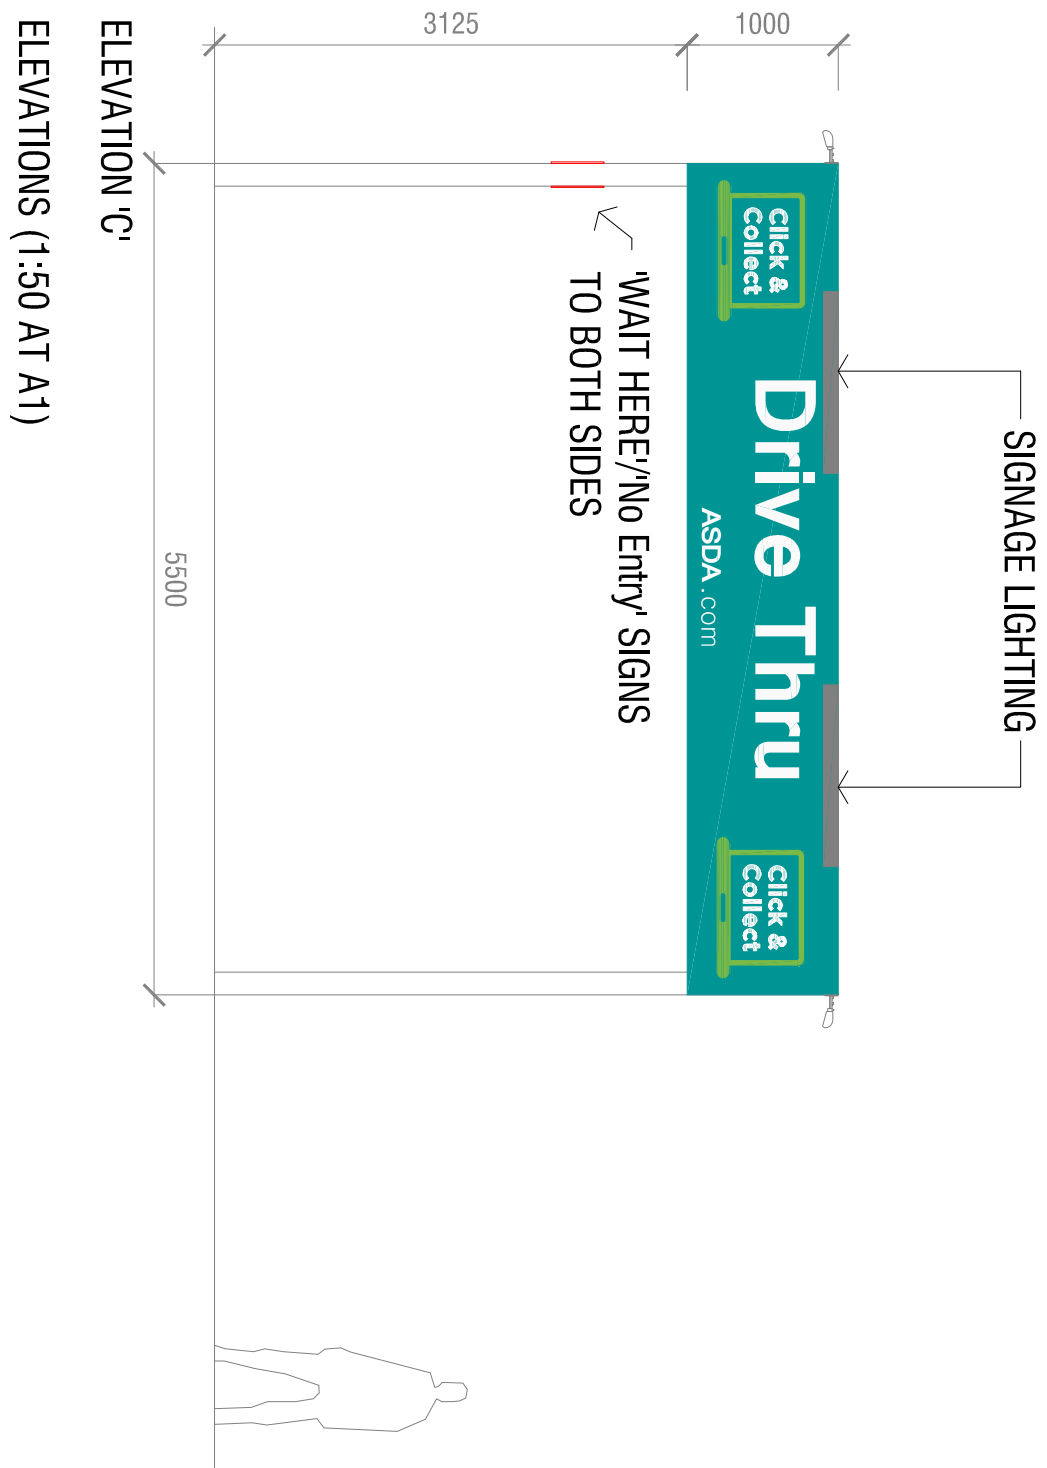


NOTES:

1. Contractor shall overband joints in a neat straight line between old and new surface course.
2. All signs to be mounted in accordance with the sign mounting specification.
3. Contractor to provide test certificate for electrical works undertaken.
4. Foundation to be designed by the structural engineer.
5. Signage pantone colour: 7474C - Cyan 97%, Magenta 34%, Yellow 43%, Black 10% (Teal)

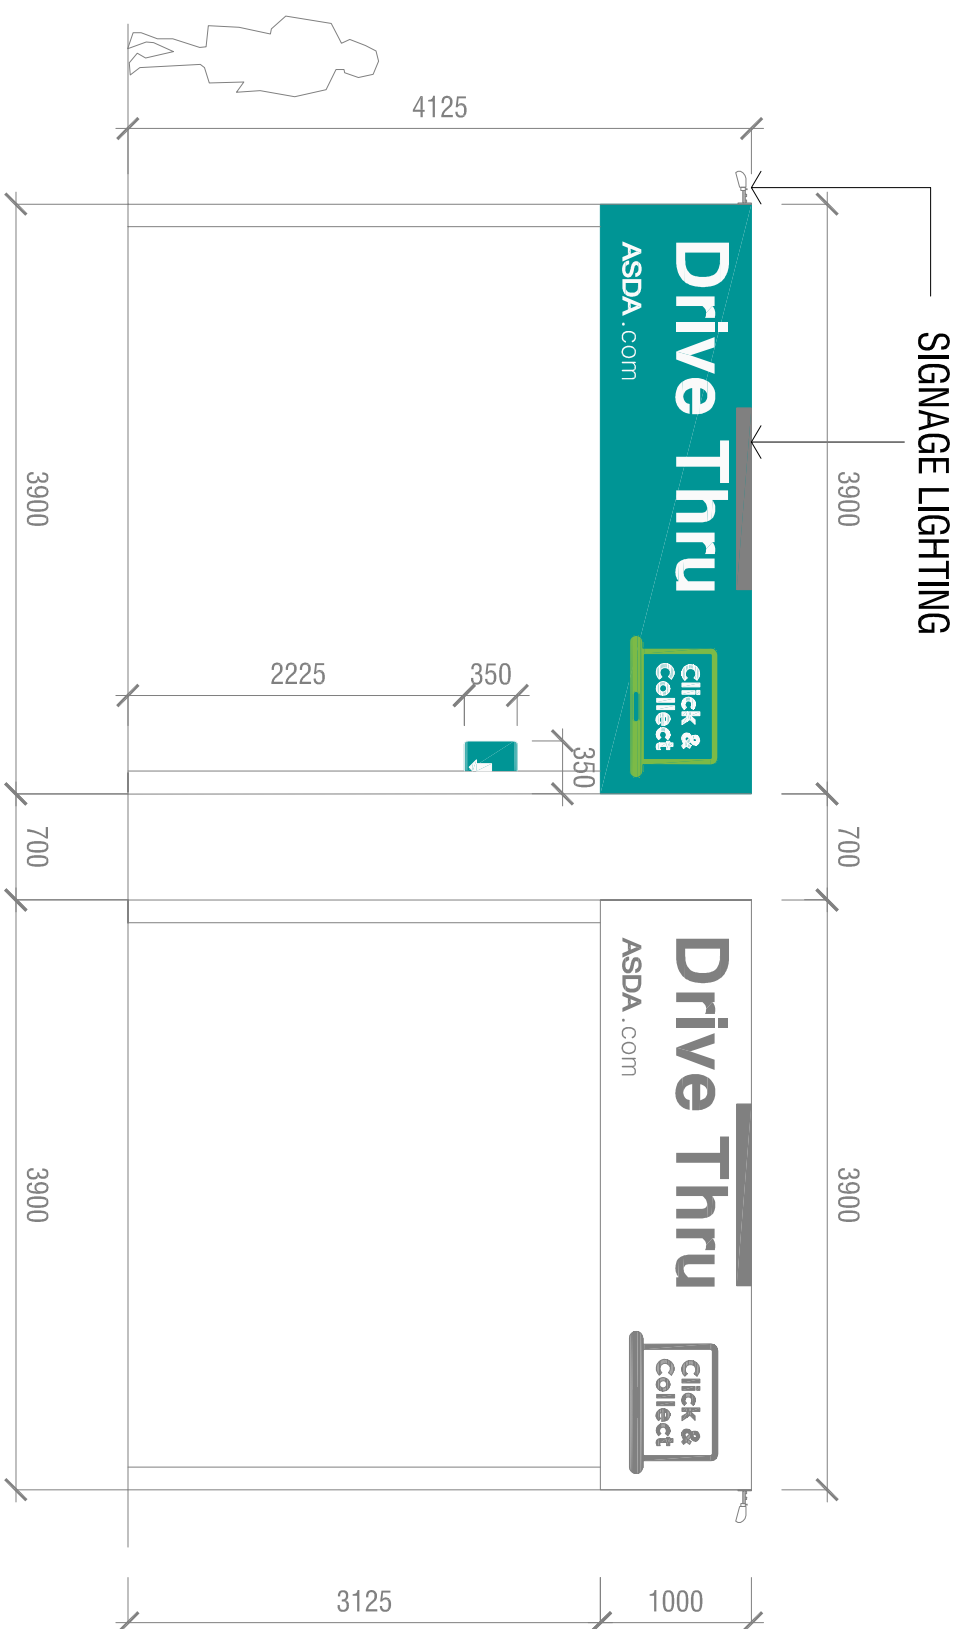

SIGN TYPE	DESCRIPTION
DT CANVA (0)	1000mm aluminium tray with 75mm returns and externally illuminated
LOCATION	
01	SPECIFICATION
QUANTITY	01A: 5500mm x 1000mm x 2 01B: 3900mm x 1000mm x 2
04	
REF CODE	EXT-0000

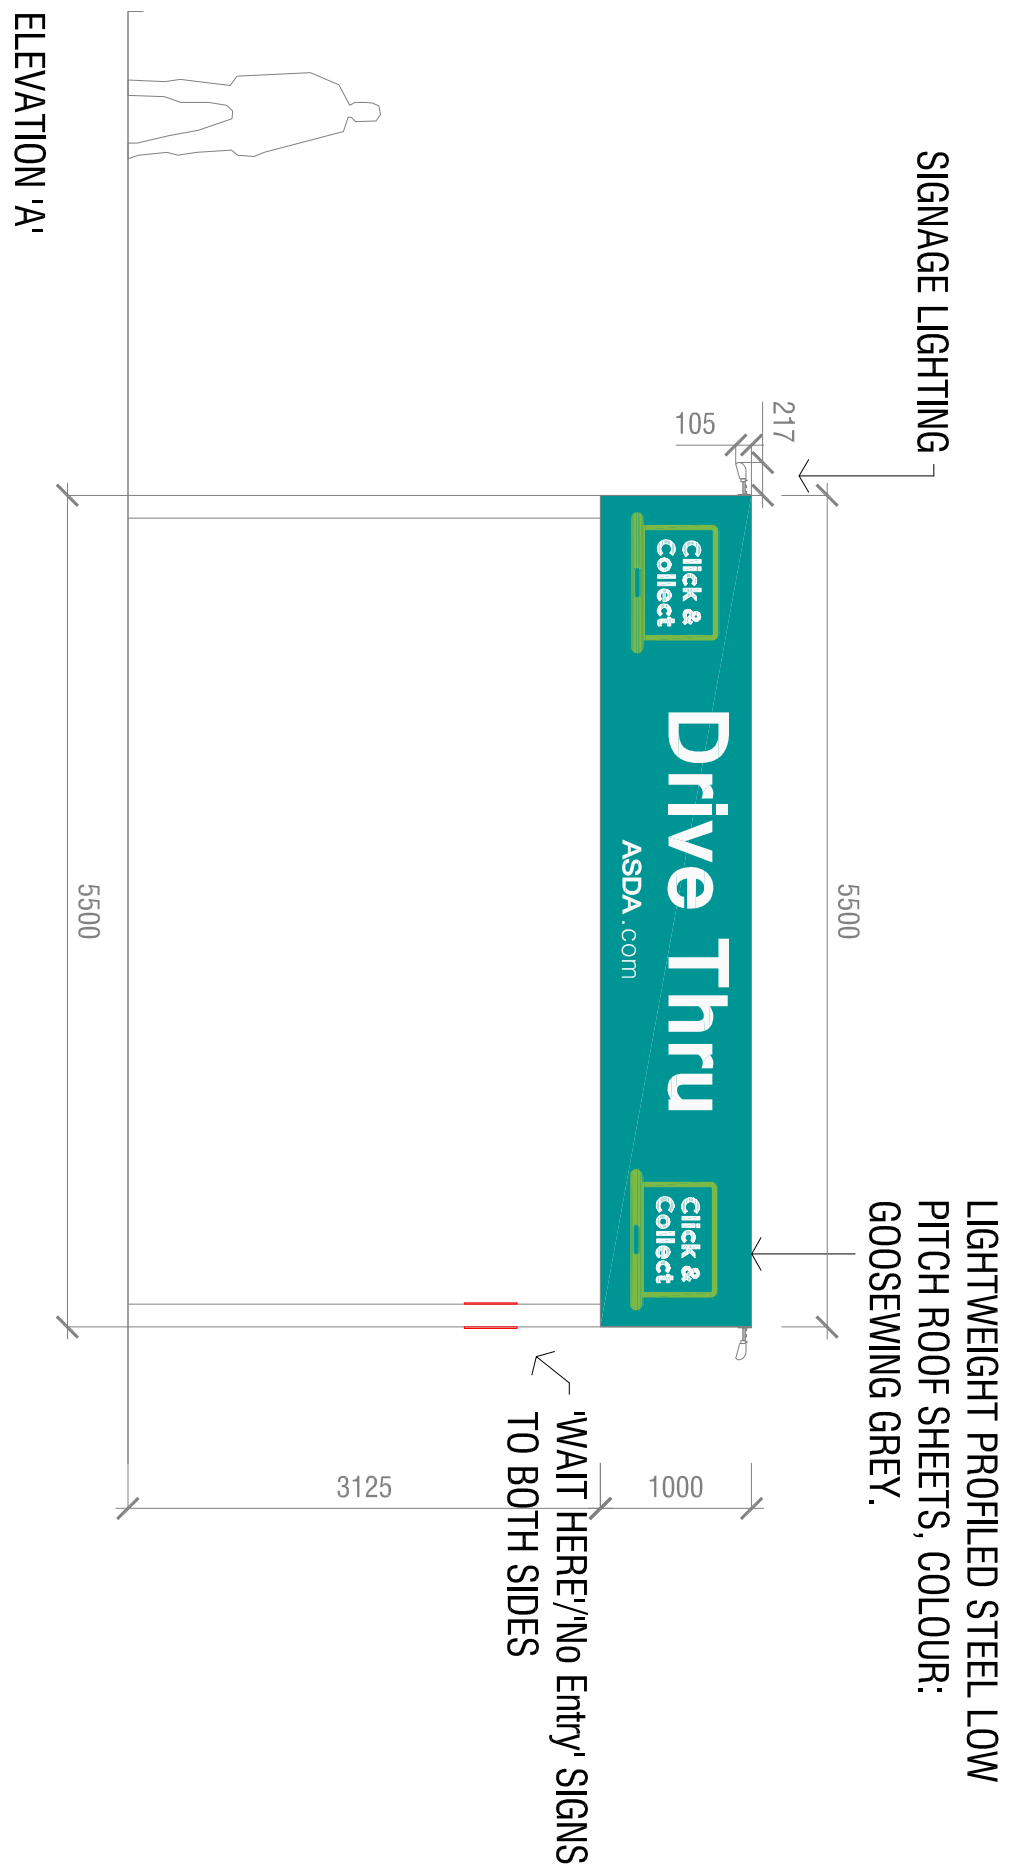