




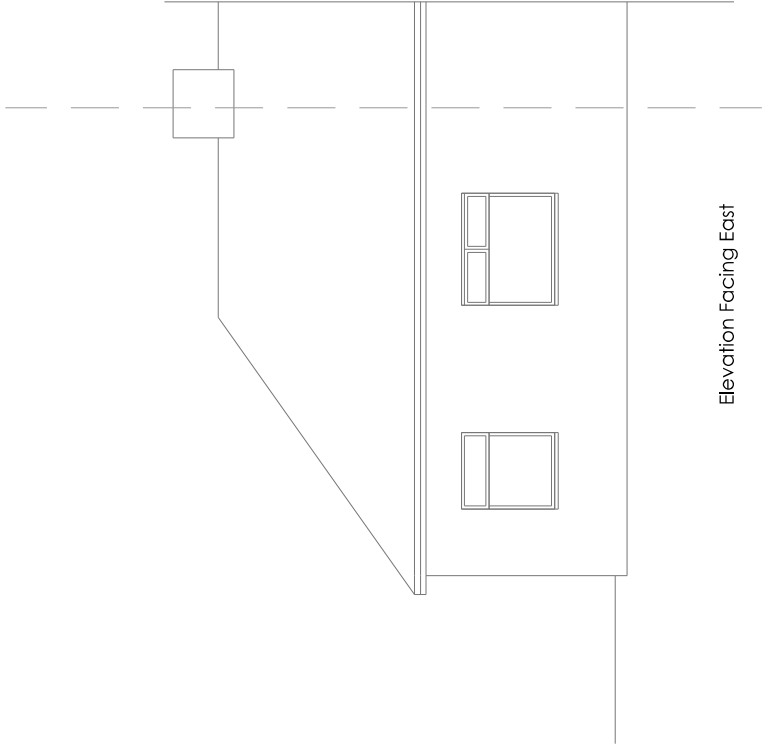


Elevation Facing East

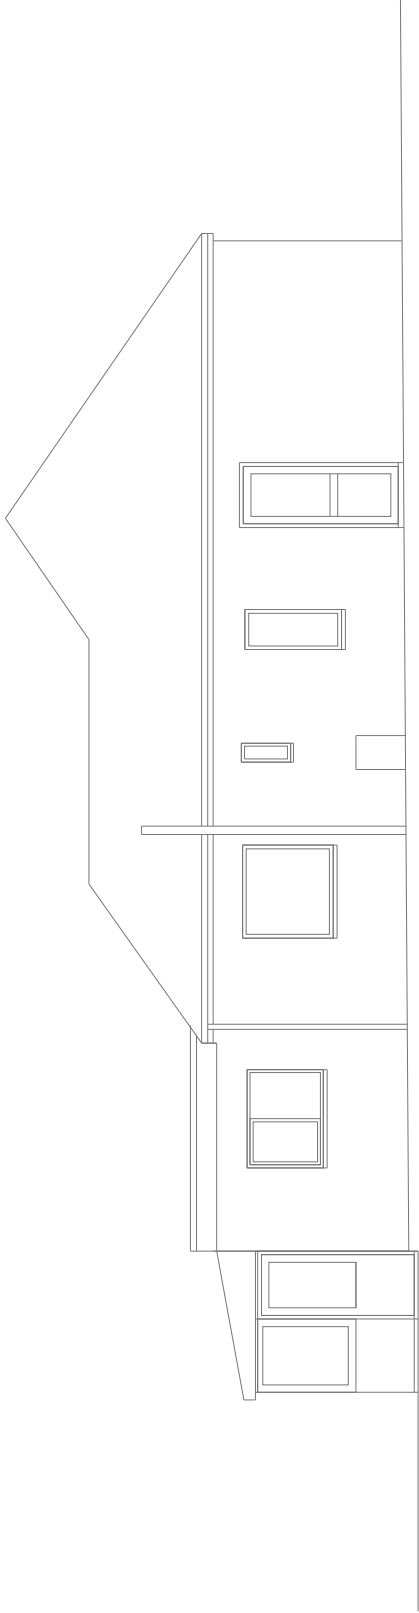

Elevation Facing South

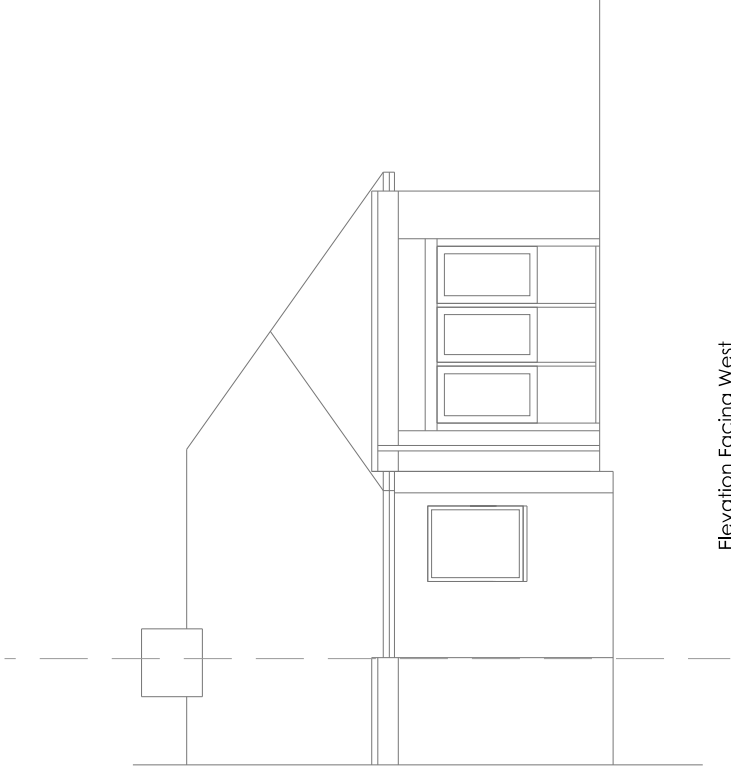

Elevation Facing West

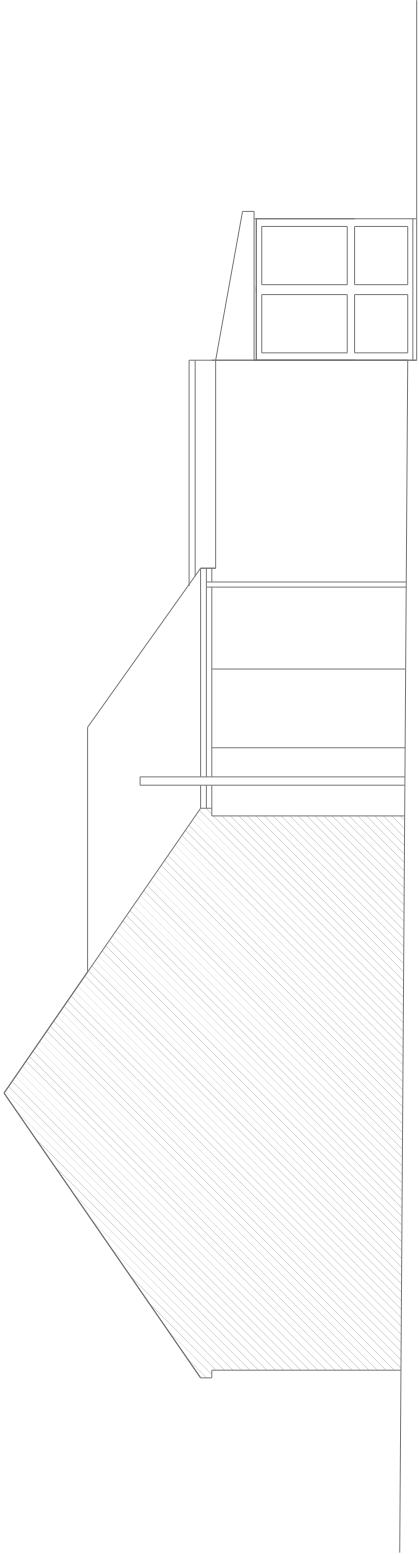

Elevation Facing North



© this drawing is the copyright of look. design + build [Ldb]. Ldb design responsibility is limited to the design of the permanent works as finally constructed by Ldb as part of the design + build service.

PROJECT TITLE
Proposed Development at
49 Fir Copse Road
Waterlooville

DRAWING TITLE		Existing Elevations	
STATUS	Planning Application	No	REVISION
SCALE	1:100 @ A3	DATE	20.08.2018
DRAWN BY	JLB	DRAWING NO	PD-292-03

DATE
