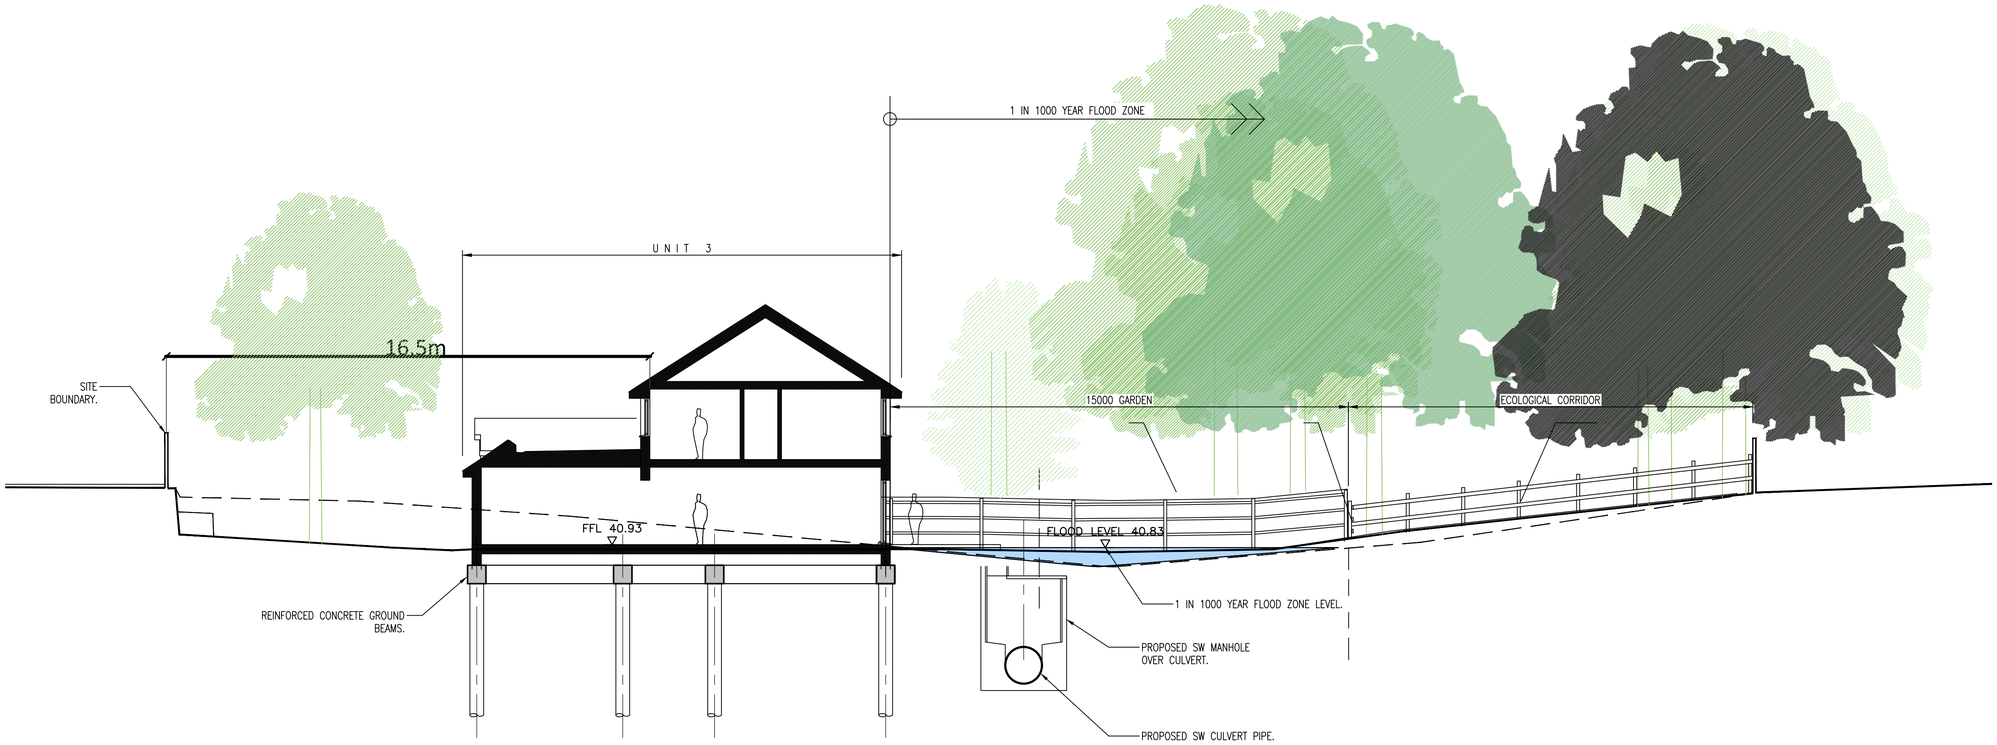

SECTION C–C (UNIT 3).

SCALE 1:100

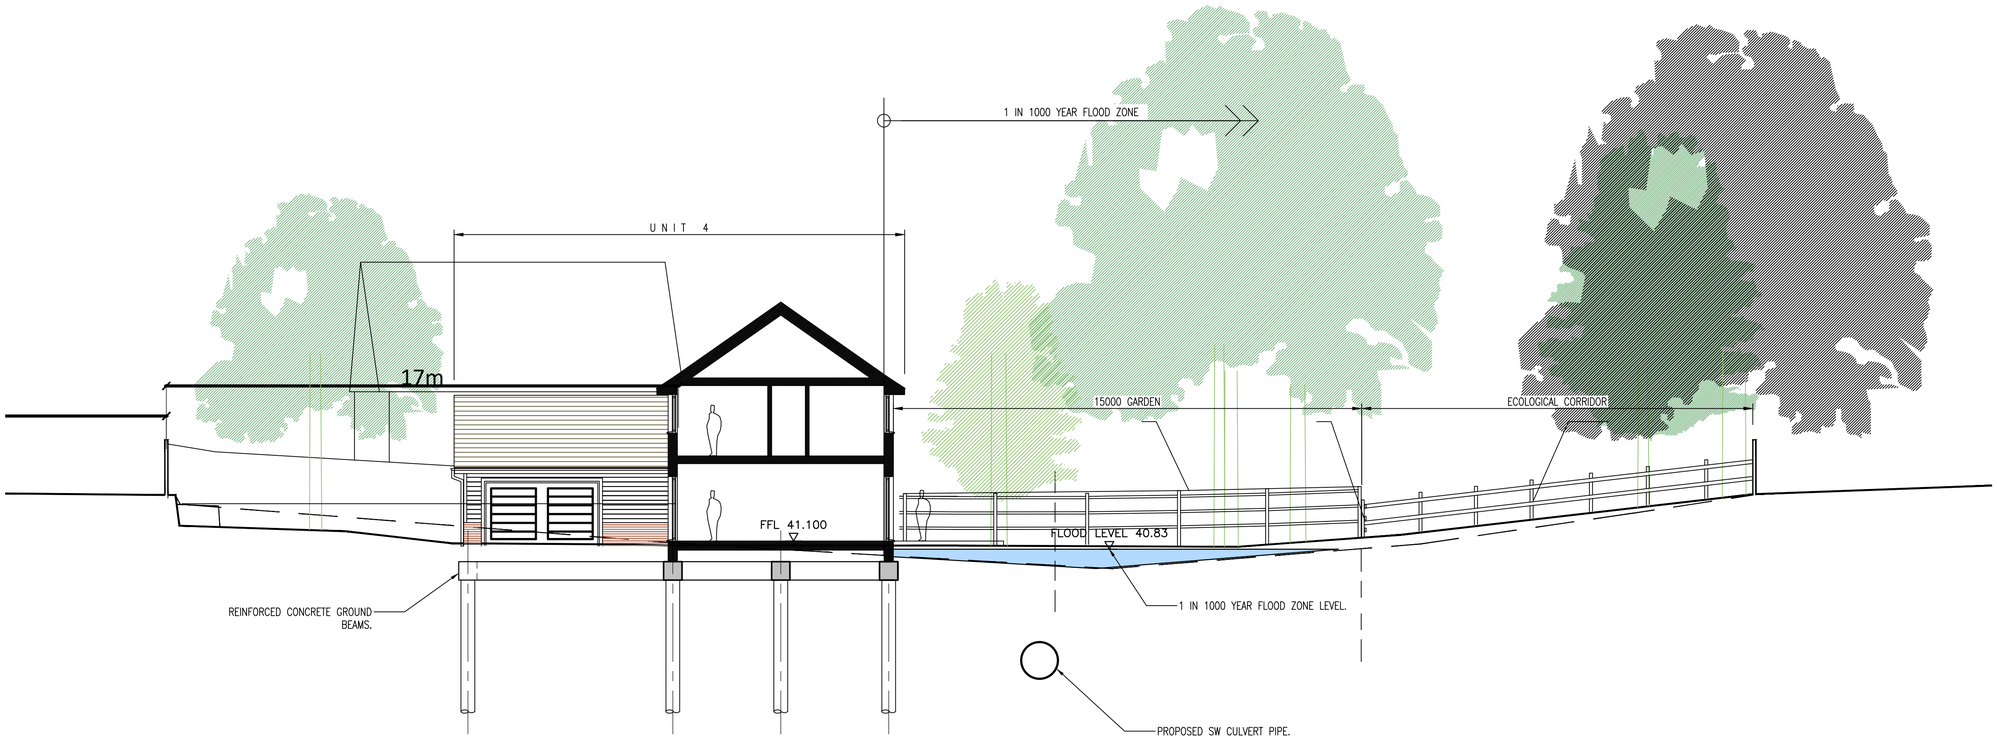

SECTION D–D (UNIT 4).

SCALE 1:100

NOTES:

1. THIS DRAWING IS COPYRIGHT AND SHOULD NOT BE REPRODUCED WITHOUT APPROVAL.

2. THIS DRAWING TO BE READ IN CONJUNCTION WITH THE ARCHITECTS DRAWINGS. ANY DISCREPANCIES ARE TO BE BROUGHT TO THE ATTENTION OF BOTH PARTIES IMMEDIATELY.

3. ANY DIMENSIONS/LEVELS INDICATED 'ref.' REFER TO ASSUMED/EXISTING DIMENSIONS WHICH ARE TO BE SITE CHECKED PRIOR TO THE COMMENCEMENT OF ANY WORK.

ALL WORKS IN ACCORDANCE WITH SEWERS FOR ADOPTION 7TH EDITION.

NO RAISING OF EXISTING GROUND LEVELS INSIDE 1 IN 1000 YEAR FLOOD ZONE.

PRELIMINARY

Version	Amendment	Revised by and date	Checked by and date	Approved by and date
P2	PRELIMINARY	HDL/09.18	HDL/09.18	HDL/09.18
P1	PRELIMINARY	HDL/03.18	HDL/03.18	HDL/03.18

ORIGINAL DRAWING SIZE – A1

CAD REF.

X–REFS:

HAMILL DAVIES LIMITED
Consulting Civil and Structural Engineers

Client: PETER ERNEST HOMES LTD.

Project: 15 BILLETT AVENUE, WATERLOOVILLE

Drawing Title: FLOOD LEVELS SITE SECTIONS – SHEET 2

Purpose: PRELIMINARY

Drawn: HDL

Designed:

Scale: 1:100 @ A1

Issuing Office: SWANMORE

Telephone: 01489 893 596

Drawing Number: 16–2654–2303

Version: P2