



PHYSICAL SCALE IN METERS @ 1:100

NOTES:
This drawing has been produced solely for PLANNING/DESIGN.
Do not Scale from this Drawing except for planning purposes.
Any drainage shown is presumed and to be checked on site
before commencement of works.
This drawing is the copyright of MF Designs Ltd.

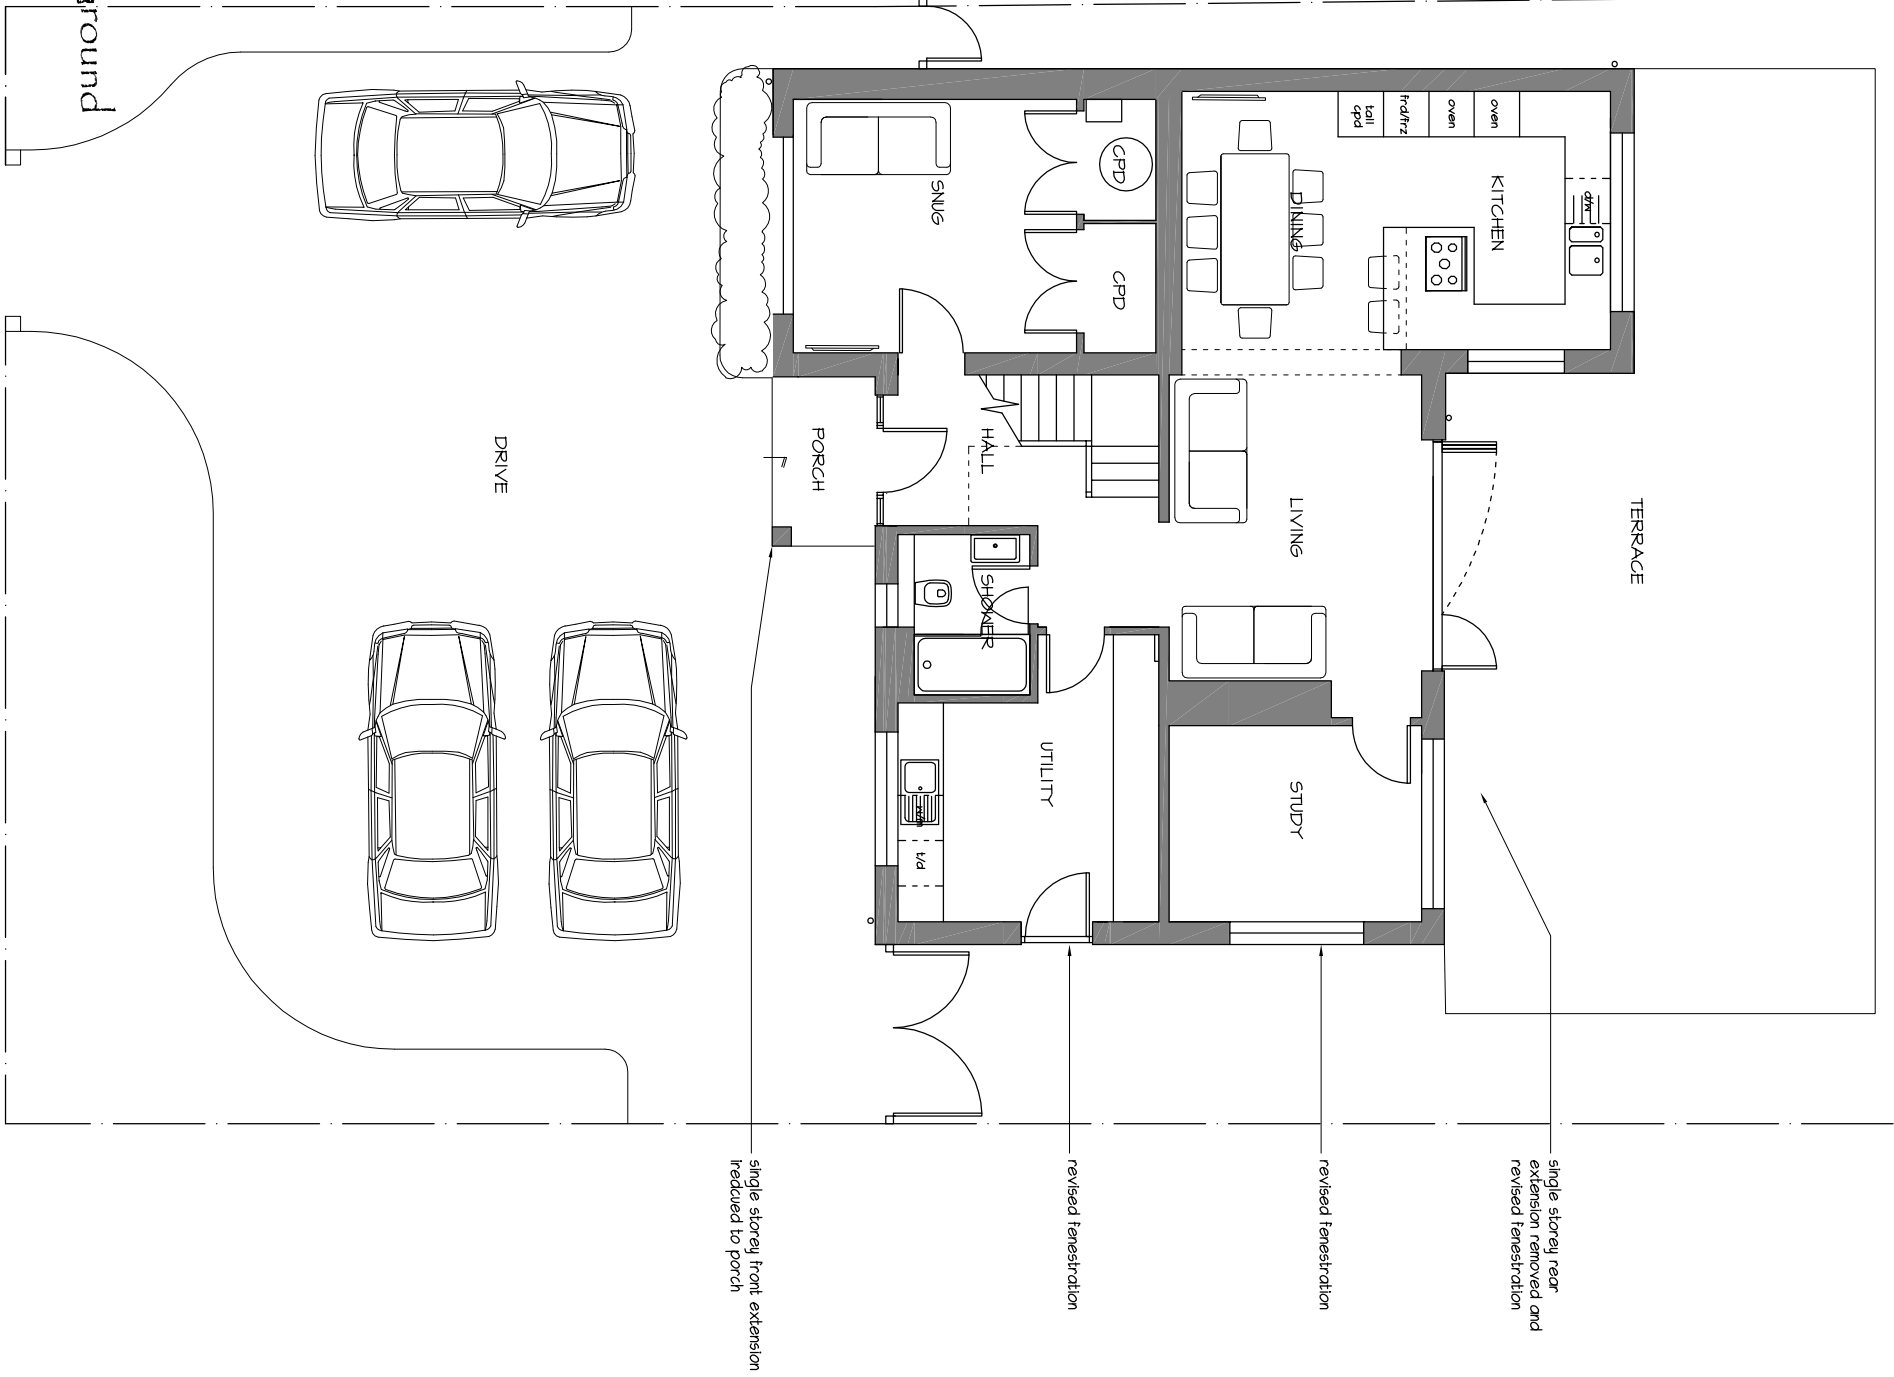

Proposed First

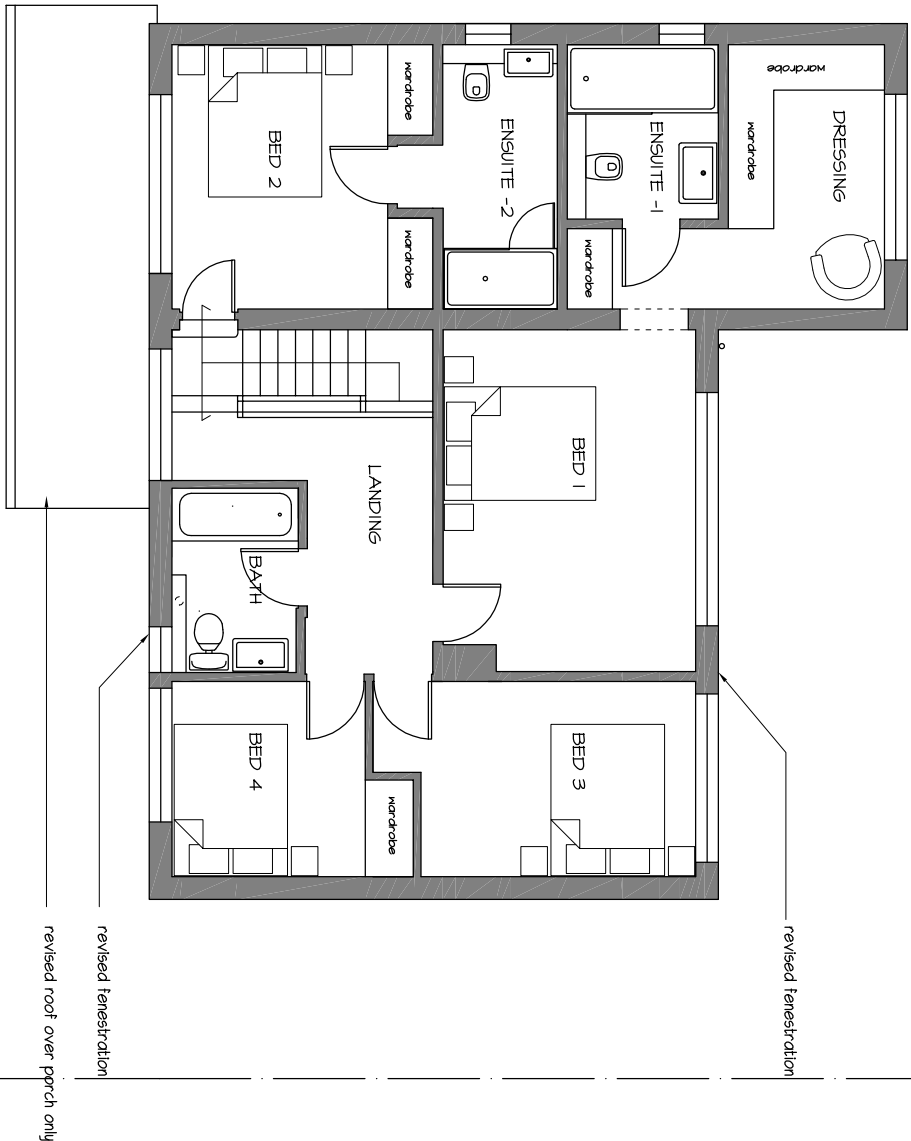

Proposed Ground



A: 24/05/2018 - reduced proposal for non-material amendment

mf designs ltd
Chartered Architects



36 Grove Road • Havant • Hampshire • PO9 1AR
Director: Martin Farrer RIBA • Co Registration No.4507379

t/f 02392 470967
e admin@mfdesigns.org.uk

Date: July 2017
Scale: 1:100

Job No: 3184
Dwg No: P_01 A

EXTENSIONS & ALTERATIONS - 32 North Shore Road, Hayling Island. PO11 0HN