

NOTE CHECK ALL MEASUREMENTS ON SITE PRIOR TO THE COMMENCEMENT OF WORK.

WALLS TO BE FULLY BONDED TO THE EXISTING CAVITIES AND DAMP-PROOF COURSES TO BE MAINTAINED CONTINUOUS CLOSE ALL REVEALS WITH INSULATED CAVITY CLOSERS.

PROPOSED SINGLE STOREY REAR ADDITION. 2, DUNDONALD CLOSE, HAYLING IS. HANTS. FOR MR & MRS J PHILLIPS.

FIT OUT NEW KITCHEN AND UTILITY ROOM

NEW SINGLE STACK PLUMBING TO BS 5572 USE 75MM DEEP SEAL TRAPS, SVP TO TERMINATE WITH A DURGO UNIT ABOVE THE LEVEL OF THE INLET OF THE HIGHEST FITTING. PROVIDE A RODDING ACCESS POINT AT THE BASE OF THE STACK


ASSUMED LINE OF EXISTING DRAINS EXACT POSITION TO BE AGREED ON SITE WITH LA BUILDING CONTROL PRIOR TO THE COMMENCEMENT OF ANY WORK ON SITE.

STUDWORK WELL BRACED 100X50MM TIMBER WITH 12.5MM PLASTERBOARD AND SET BOTH SIDES.

EX GULLY

NEW IC

NEW WINDOW
CATNIC OVER

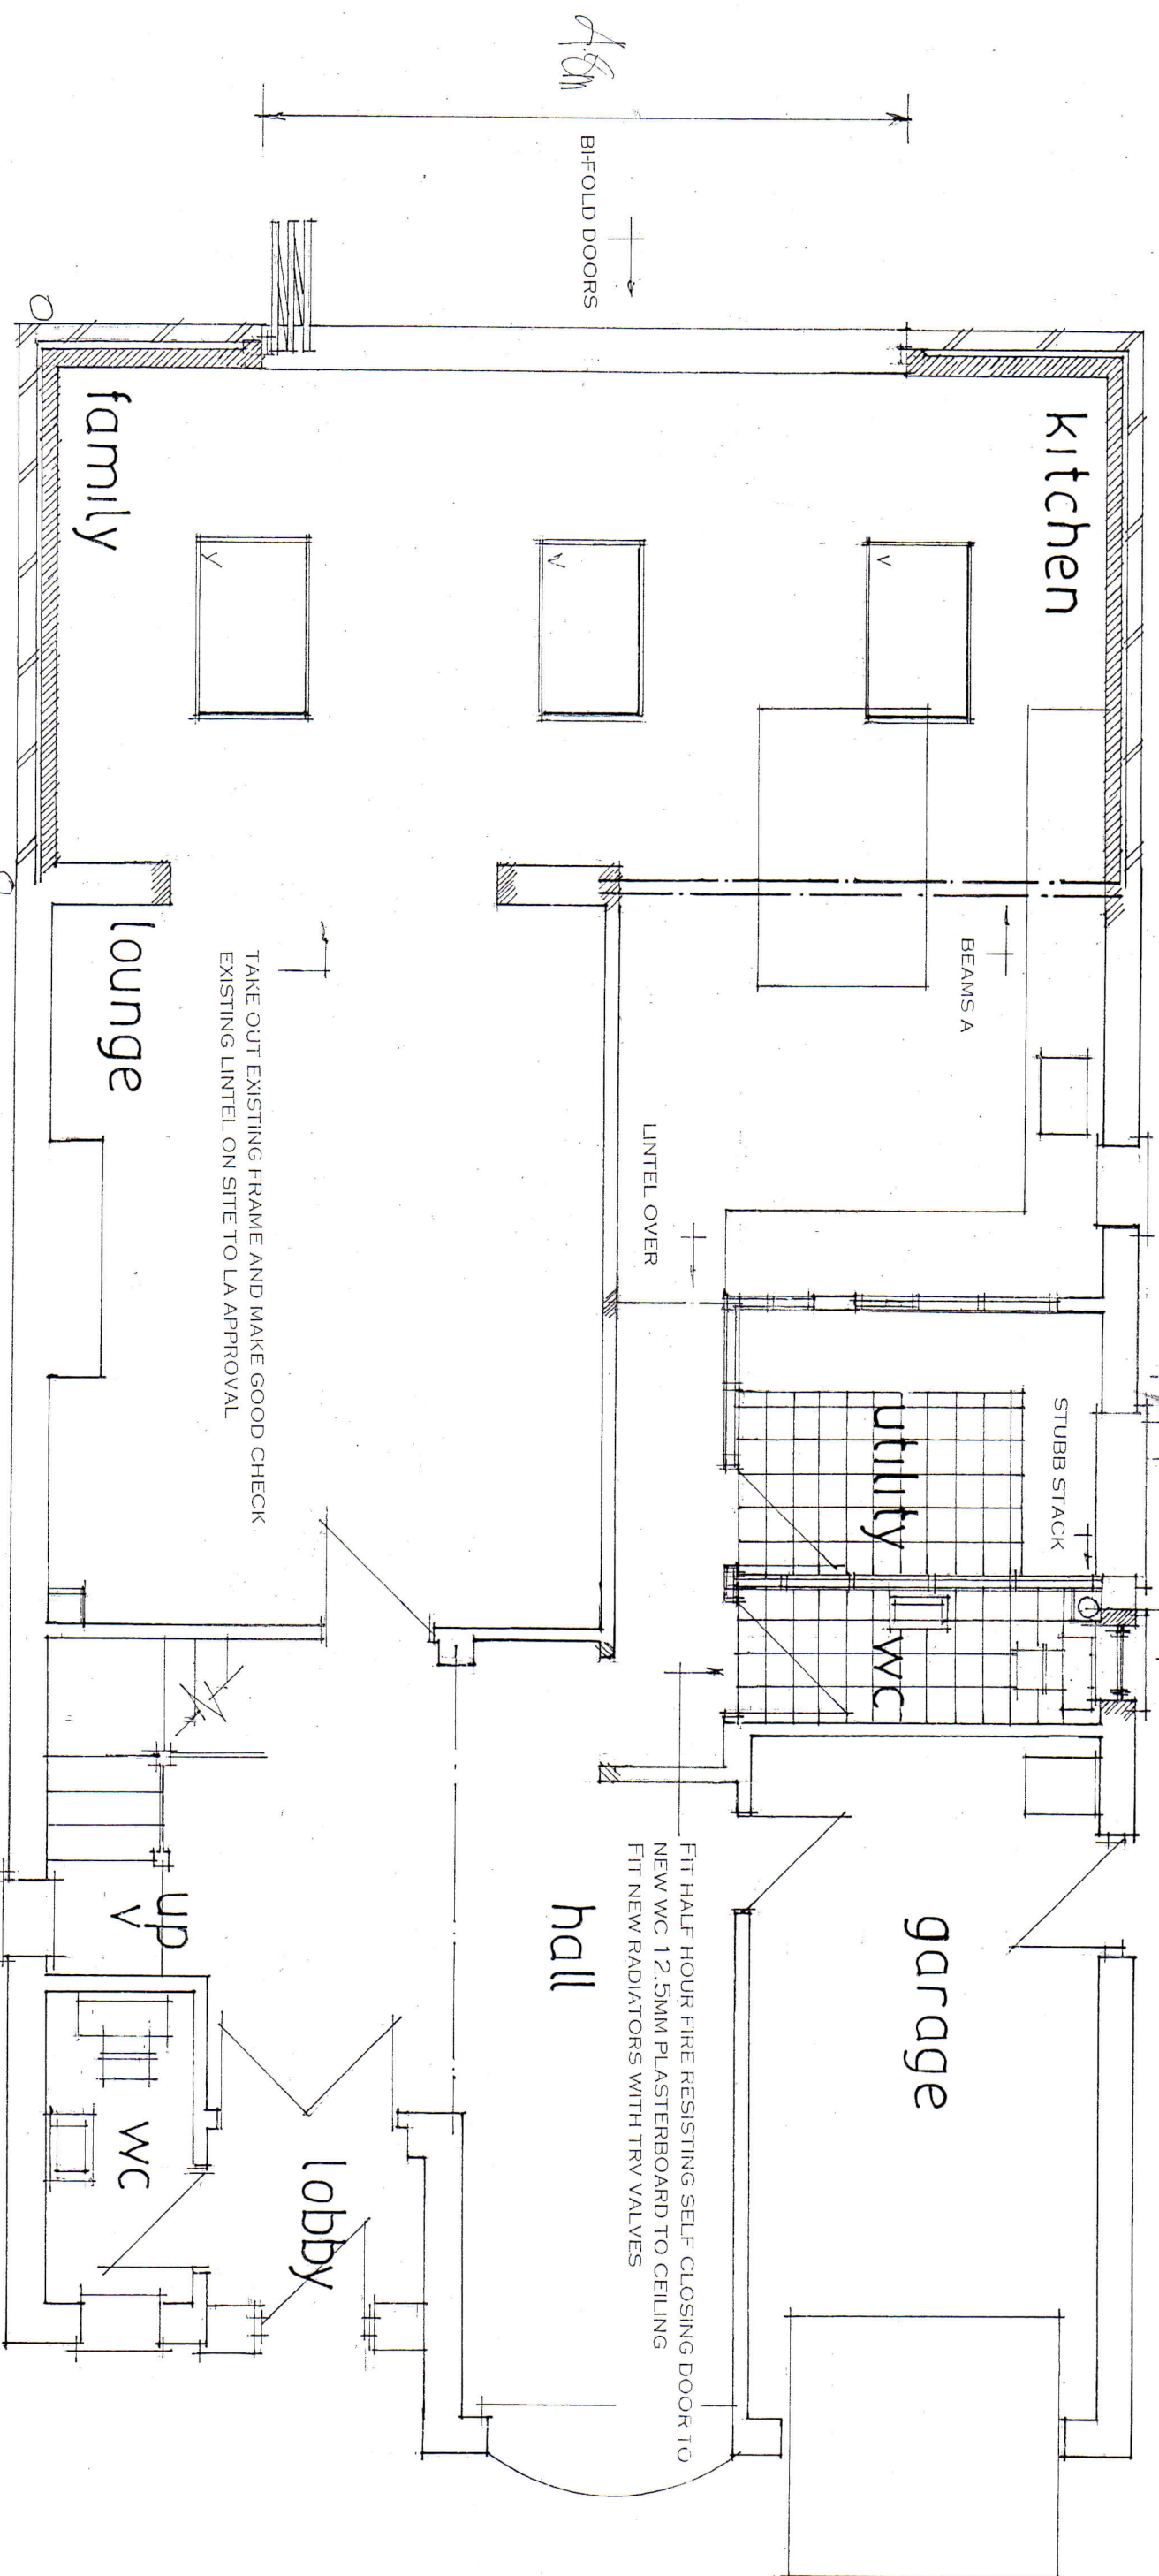

date jan 15
scale 1:50

PROPOSED GROUND FLOOR

PROVIDE SMOKE DETECTORS TO BOTH FLOORS MAINS OPERATED AND INTERLINKED WITH BATTERY BACKUP.

PETER J. WALKER MRICS
CHARTERED SURVEYOR
182 SEAFRONT, HAYLING ISLAND, HANTS
PO11 9 AN

TEL: 02392467571