


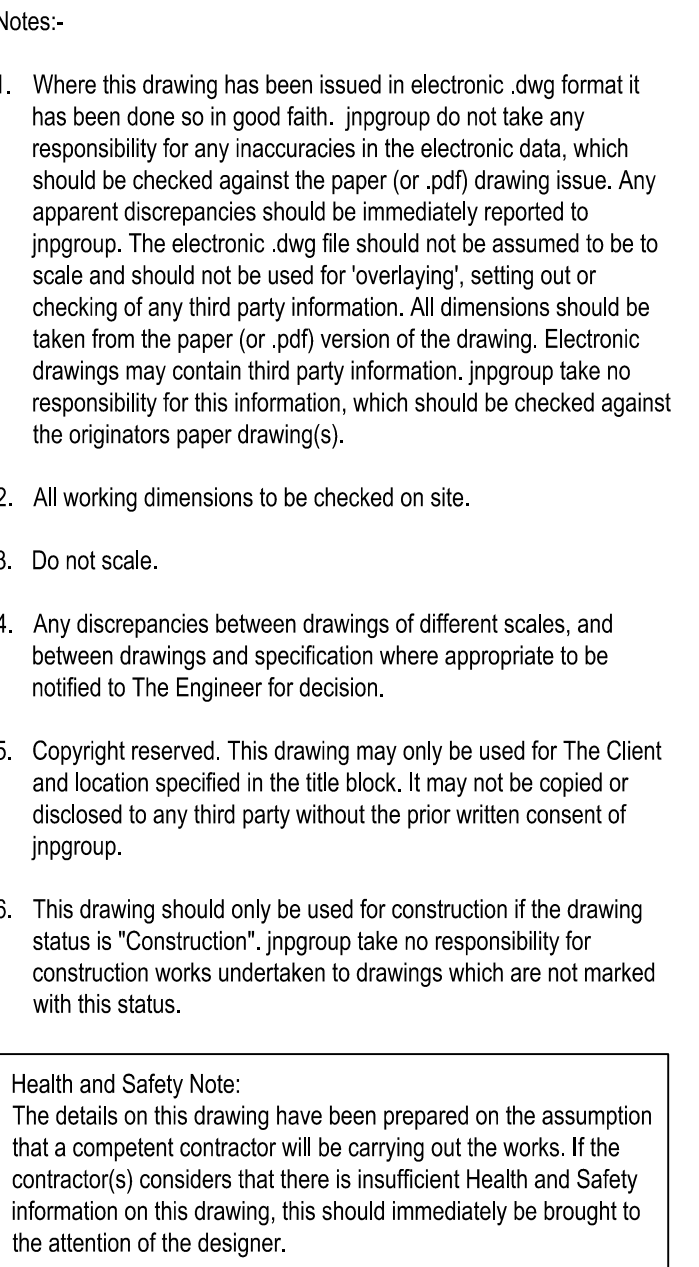

Rev.	Date	Amendment	By	Chk.
Status Preliminary				



john newton & partners

jnp group

Consulting Engineers

www.jnpgroup.co.uk

Chesham • Brighouse • Hattlepool • **Leamington Spa** • Sheffield

Tel: 01926 899555 E-mail: leamingtonspa@jnpgroup.co.uk

Client	Bellway Homes		
Job	Bartons Road Havant, Hampshire		
Title	S38 Road Finishes		
Scale 1:500	@ A1	Date	July 2018
Drawn by CT	Checked by	Approved by	
			
	UKAS ACCREDITED 018	Accredited Contractor	Supplier No. 000000
Drawing No.	C85850-D105		Rev. -

This drawing is based on the following information provided by others:

- Topographical Survey undertaken by Sitrine Geomatic Surveyors, ref. 05HA01, dated January 2018.
- Site Layout plan by OSP Architecture, ref. 17300 - P101, dated January 2018.