

- Section Of Foundation
- 1 Concrete Pad

2 Terrain

3 Galvanised Steel Sub Frame and Leg

4 Circulation Of Air


5 Moisture Barrier

6 Insulation

7 Electrical Wiring

8Composite Packer/Foot

9 Stud Walls

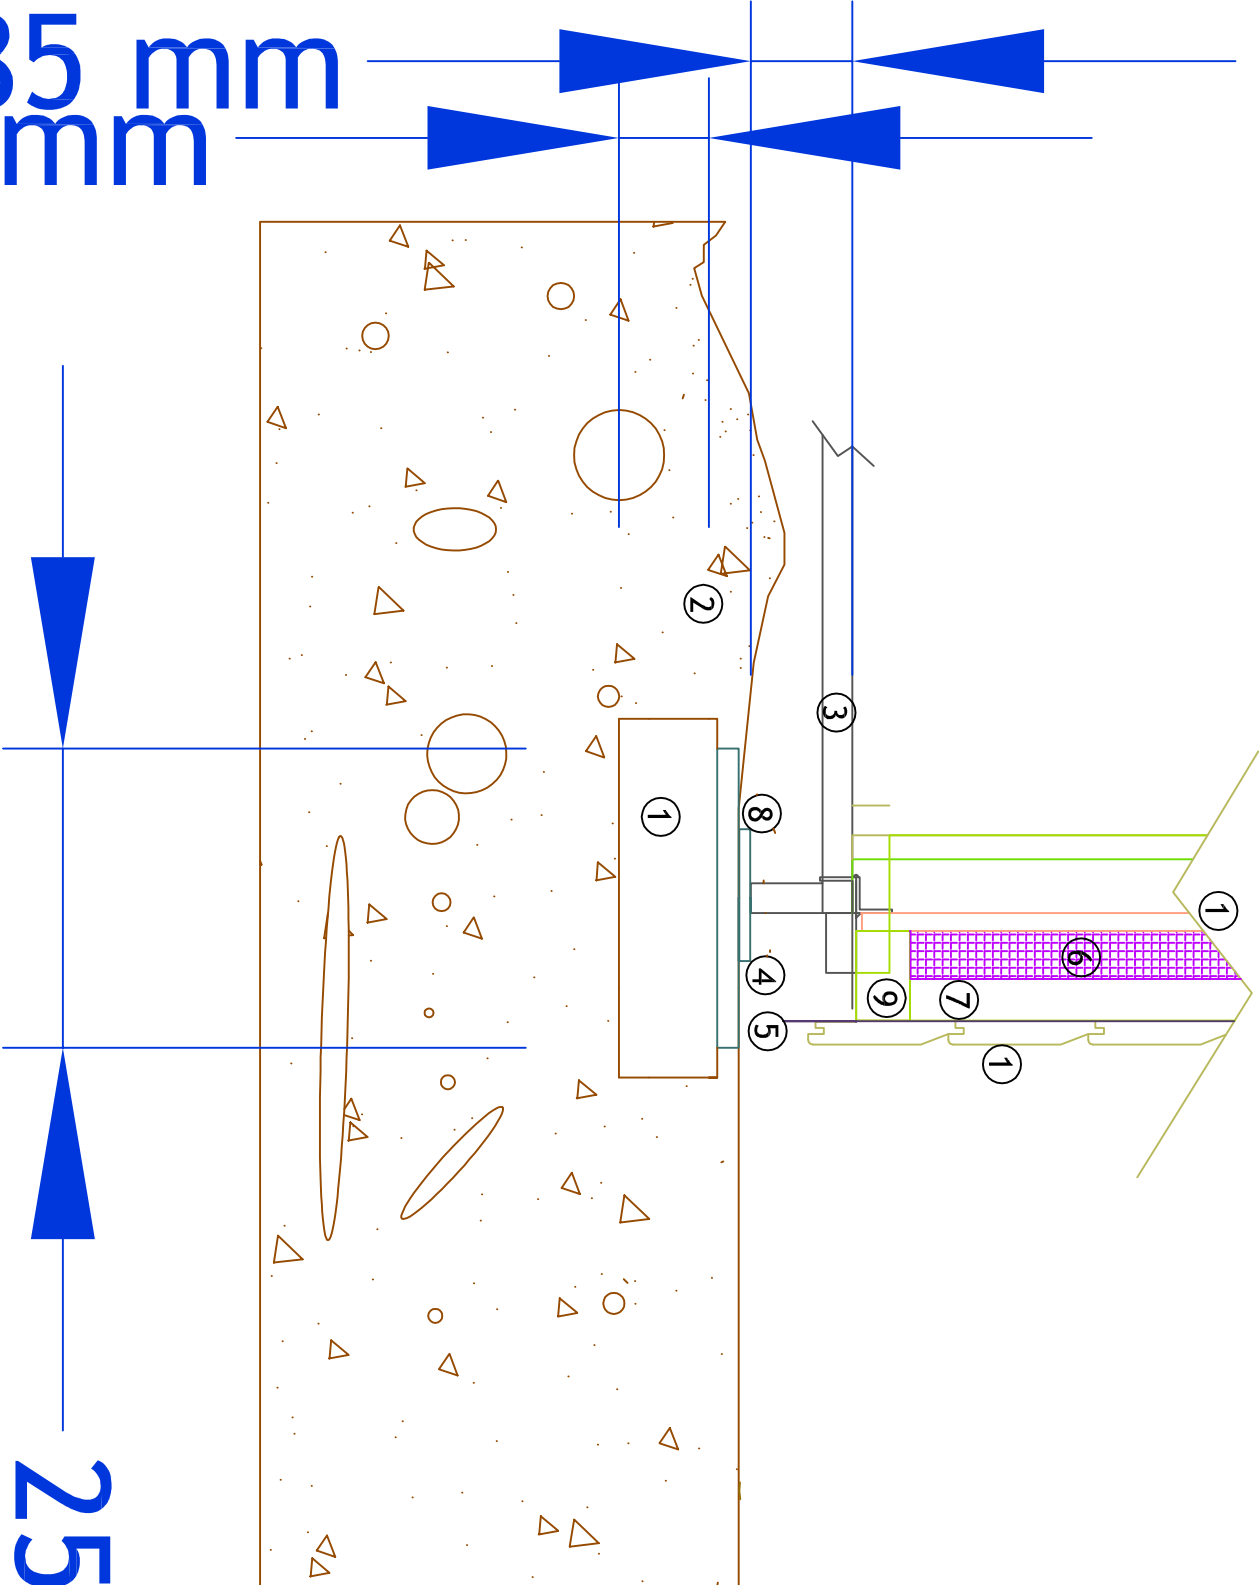

Itemref	Quantity	Title/Name, designation, material, dimension etc			Article No./Reference	
Designed by M.Bairstow	Checked by	Approved by - date	File name Foundation	Date 05/5/2013	Scale 1:20	

Green Retreats Ltd		Foundation Detail 2	
1		Edition	Sheet 1/1