




**Proposed single storey rear extensions after demolition of structures at:
15 / 17 Oaklands Grove
Waterlooville
PO8 8PR**

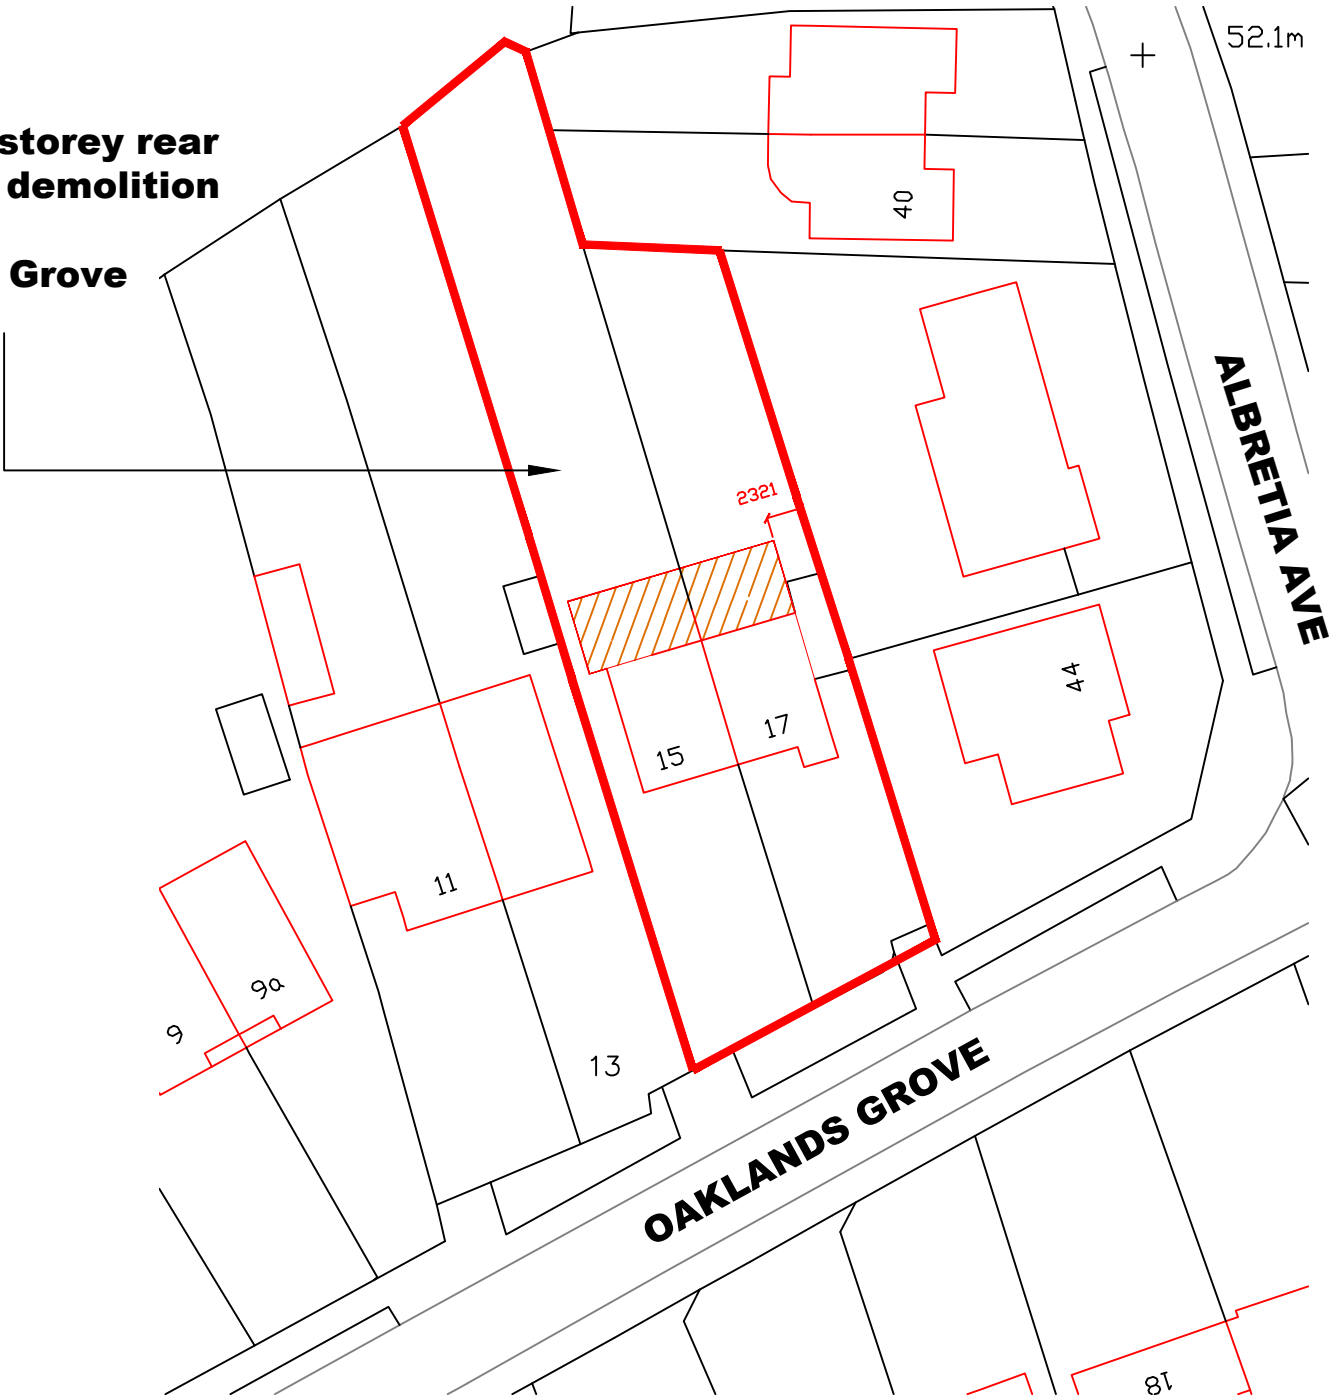

**BLOCK PLAN
SCALE 1:500**



**SITE LOCATION
SCALE 1:1250**

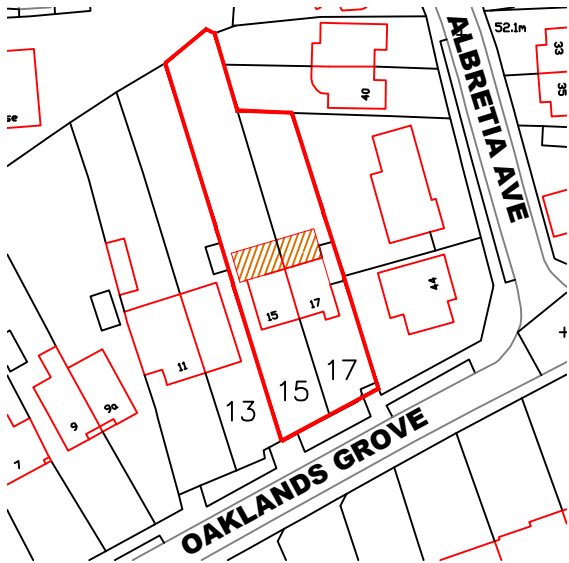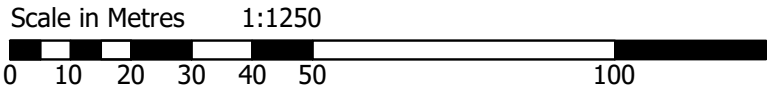

Notes:
The design and construction of this project shall be in accordance with the current Building Regulations & NHBC Standards. These notes & drawings have been prepared solely for the purpose of Planning & Building Regulation approval.

Do not scale from this drawing unless for Planning purposes. All dimensions to be checked on-site and any alterations to be approved by the Architect and/or client prior to any work commencing.

Ordinance Survey Licence No: 100047591

This drawing to be copyright and to be read in conjunction with all other drawings

Revisions:

Key:

Drawing Details:

PLANNING DRAWING
Block & Location Plans

Project No:	900	Drawing No:	4	Rev No:	
Scale:	1:500 1:1250 @ A3	Drawn:	BWH	Date:	11/04/18

Client Name:

Mr & Mrs M North
Mr & Mrs A Banting

Project Address:

15 & 17 Oaklands Grove
Waterlooville
PO8 8PR



**B H
ARCHITECTURE Ltd**
Heath Cottage
Newlands Lane
Purbrook
Waterlooville
Hants
PO7 5SQ
Tel: 023 9223 2322
Mob: 07747 771808
E-mail: bernard@bernardharding.com