

NOTES:








Dimensions to be checked on site before commencing work. Any discrepancies shall be reported to the architect immediately.

Do not scale from these drawings except for planning purposes.

Use figured dimensions only.

Where applicable this drawing is to be read in conjunction with other consultants' drawings.

All drawings to be read in conjunction with specification and all other drawings including structural engineer and mechanical and electrical drawings / specification

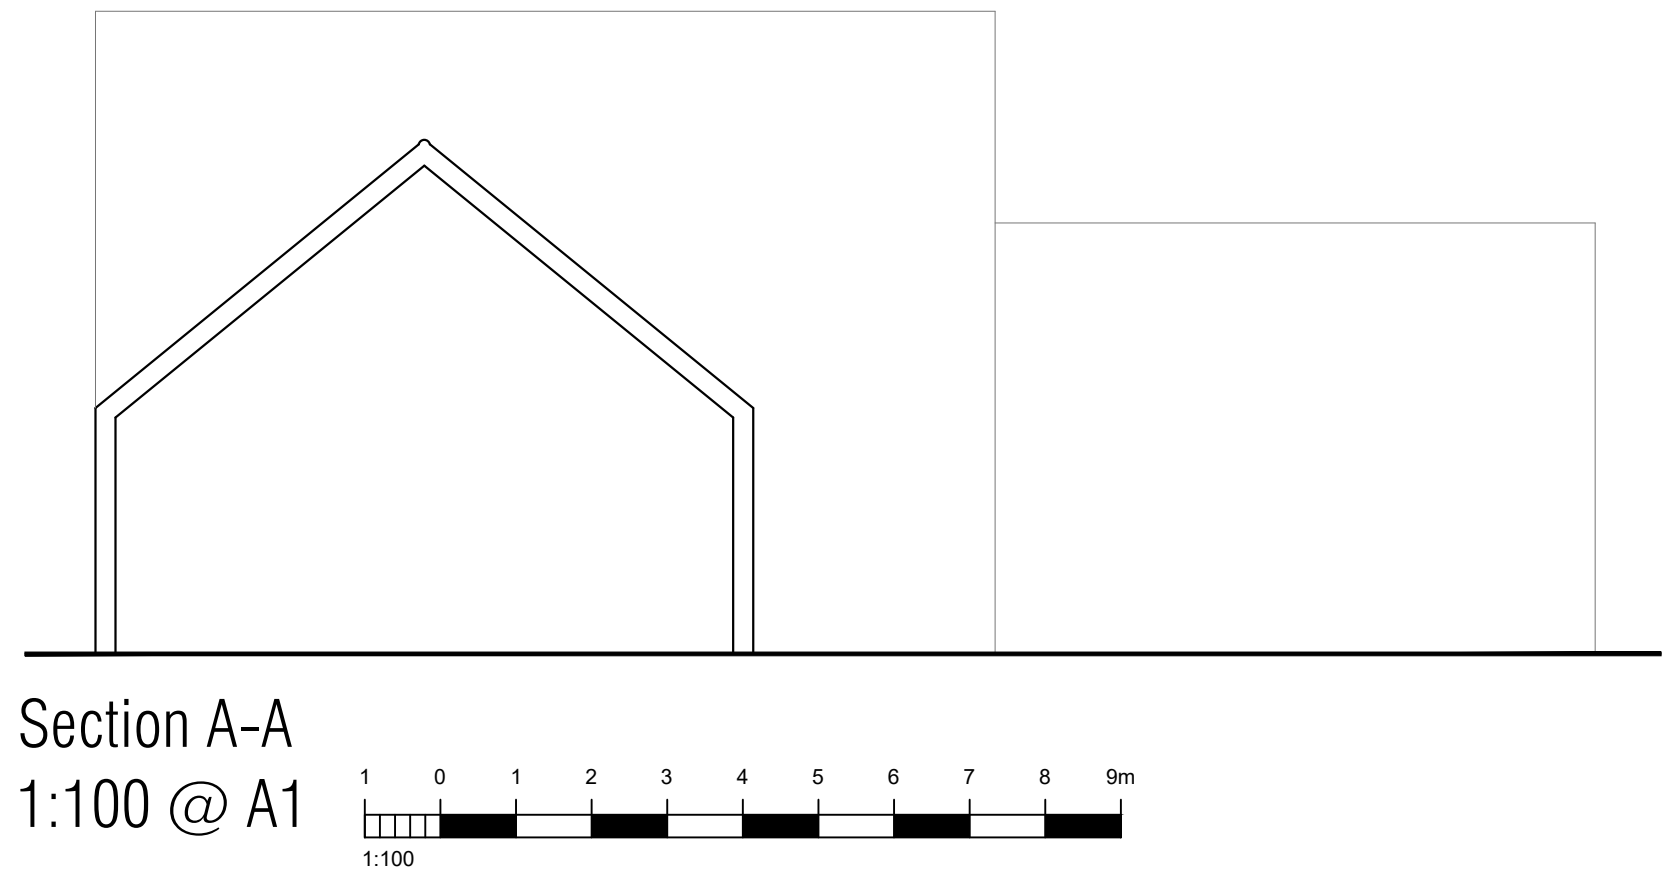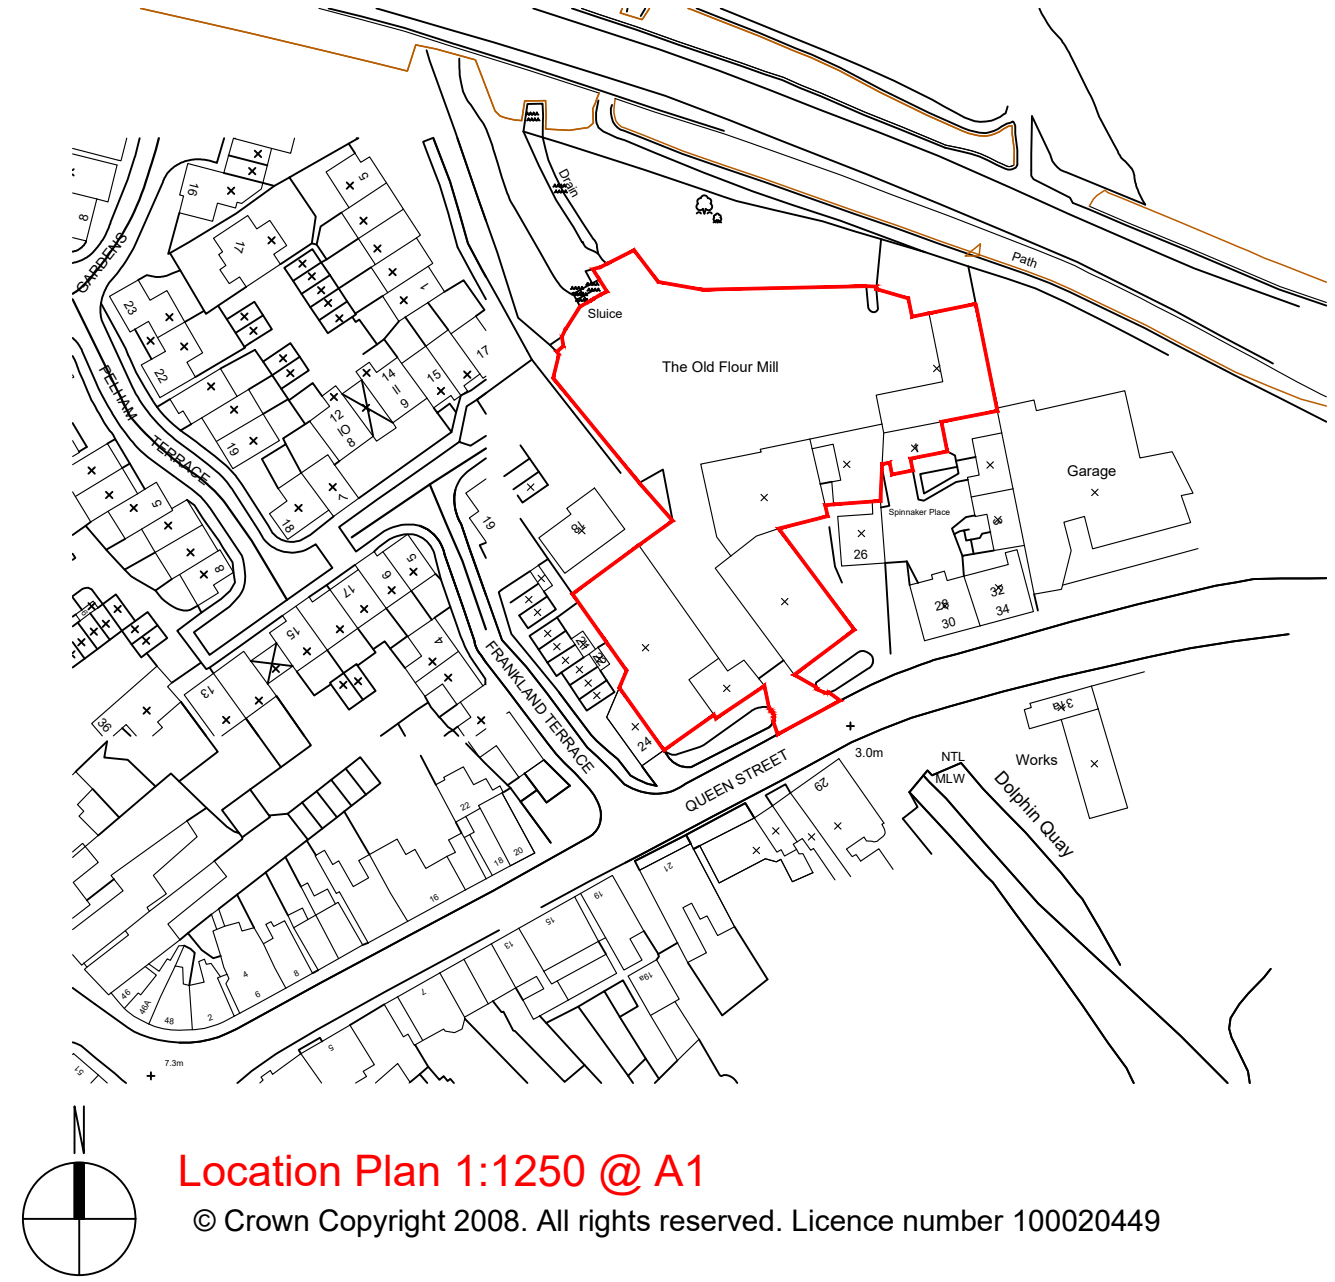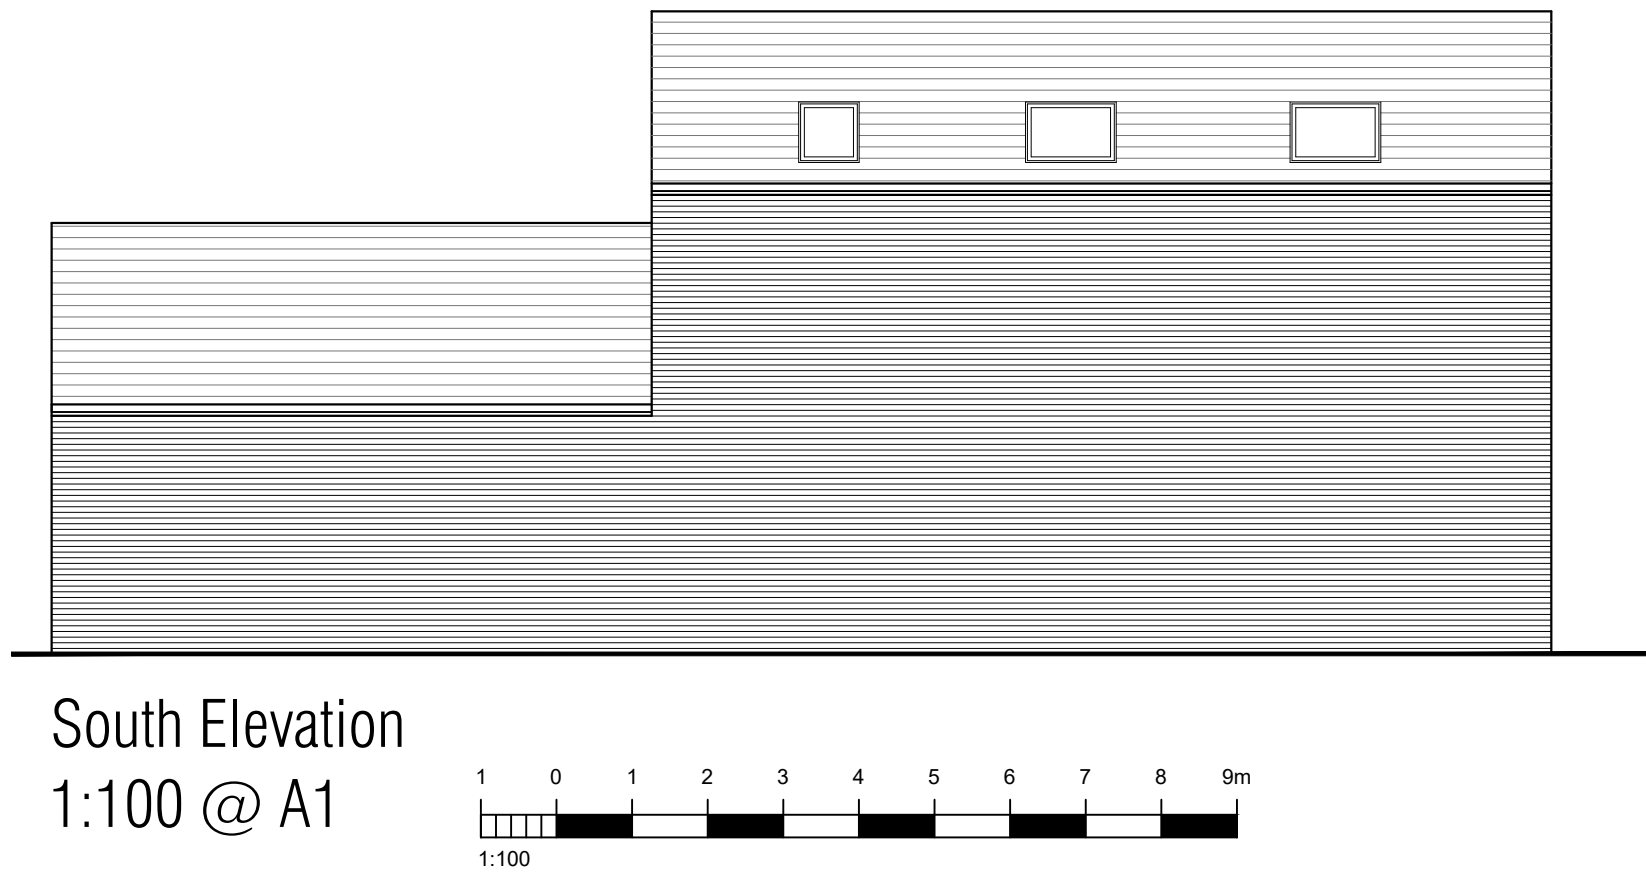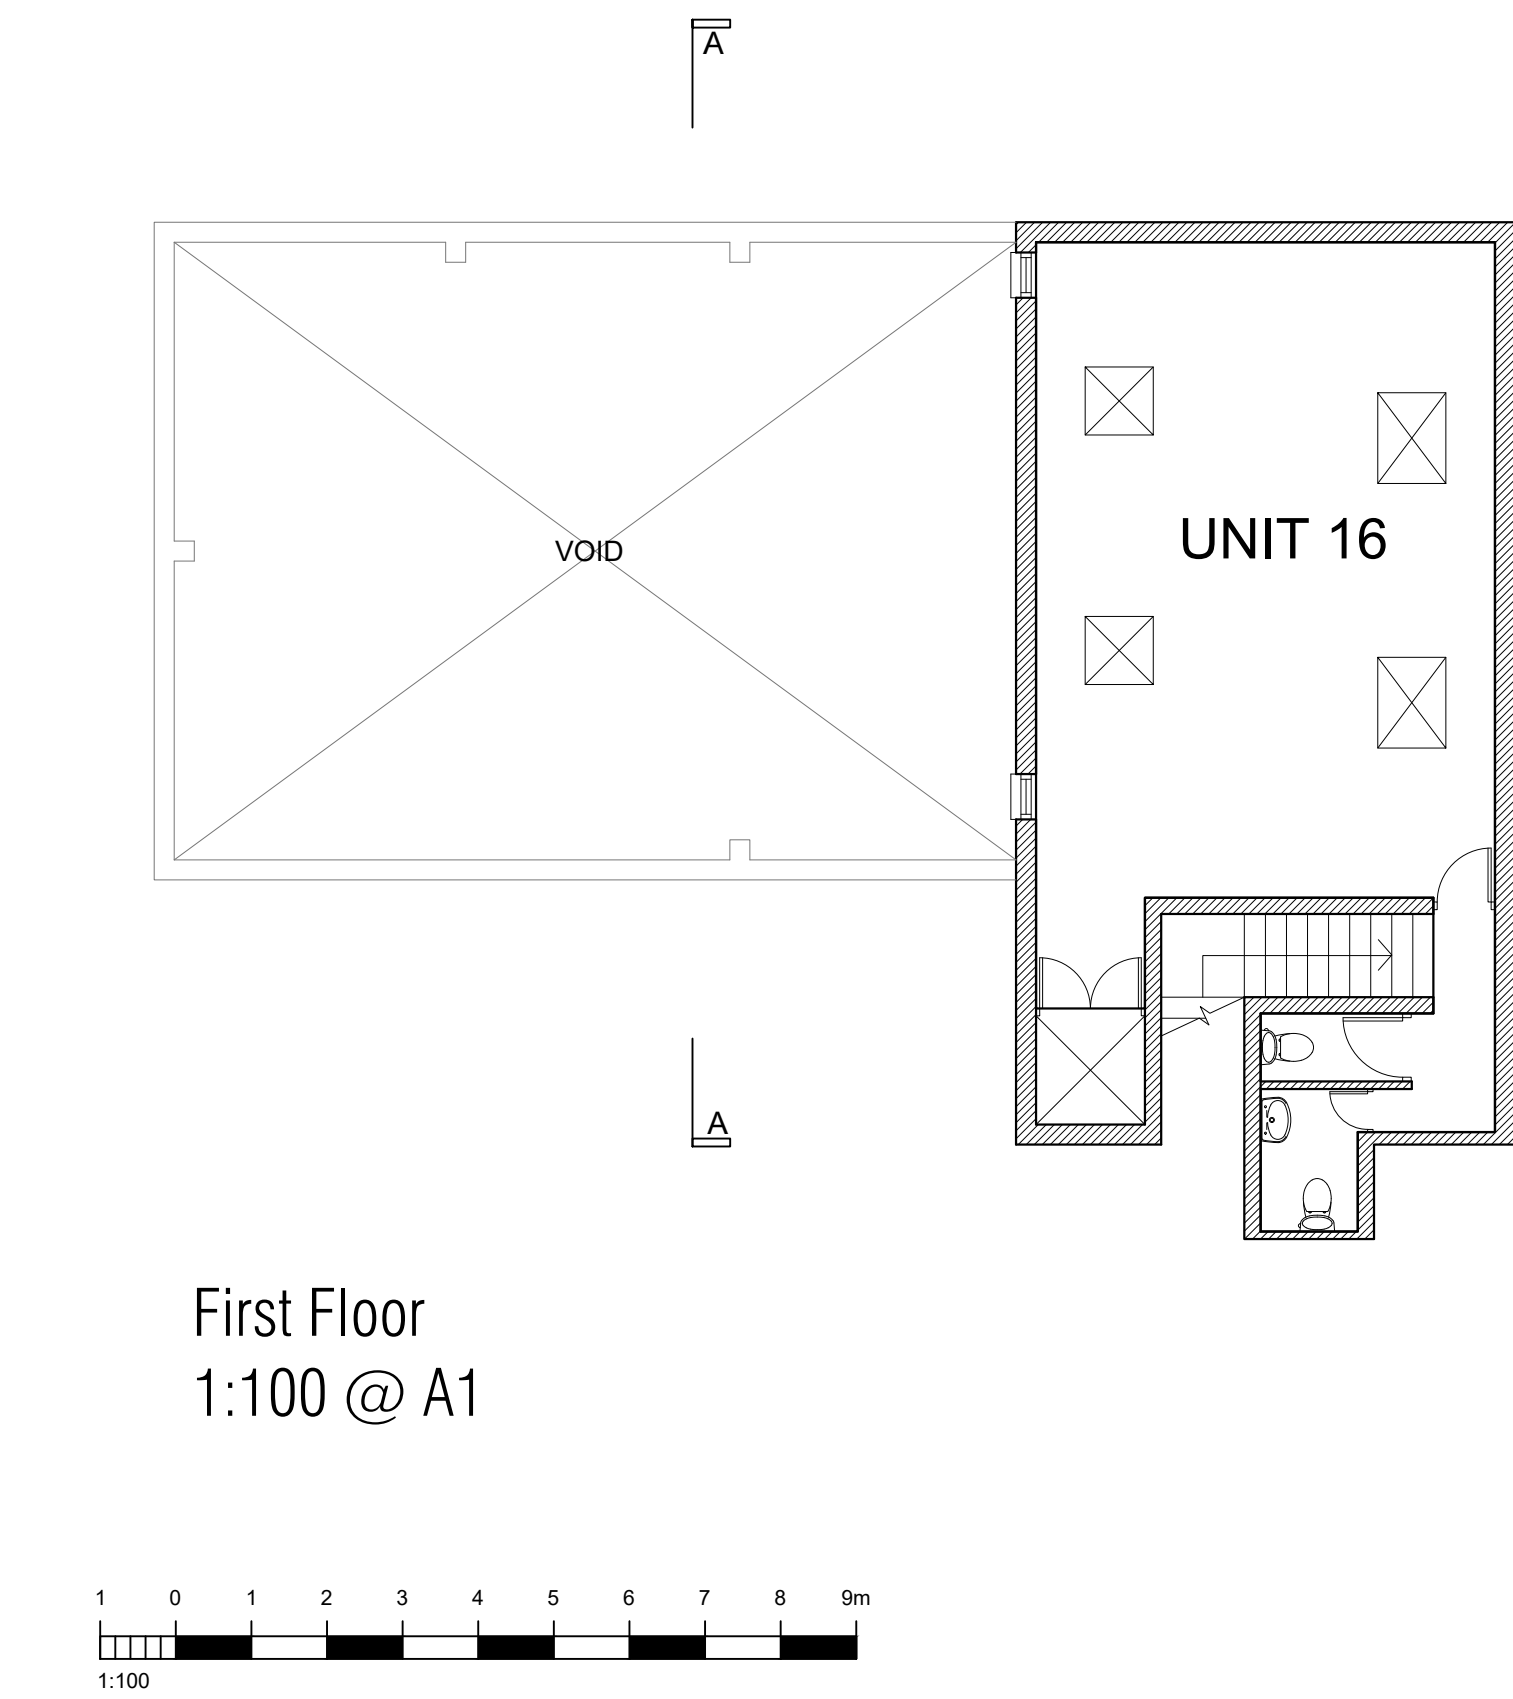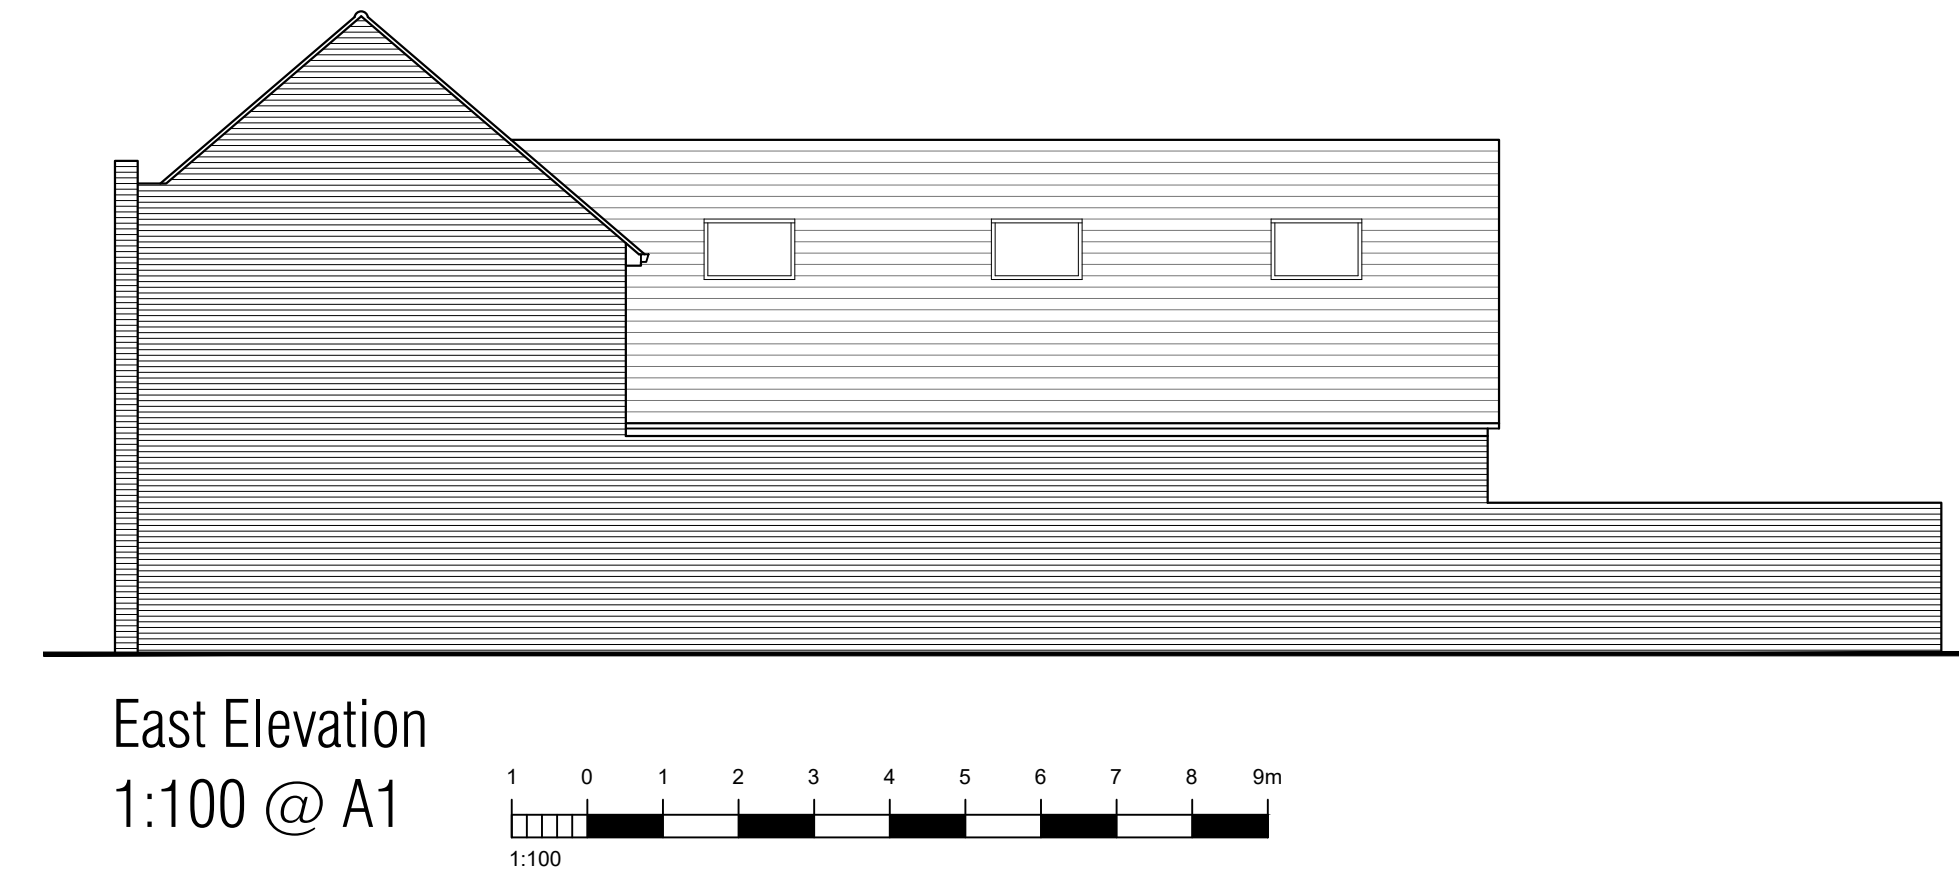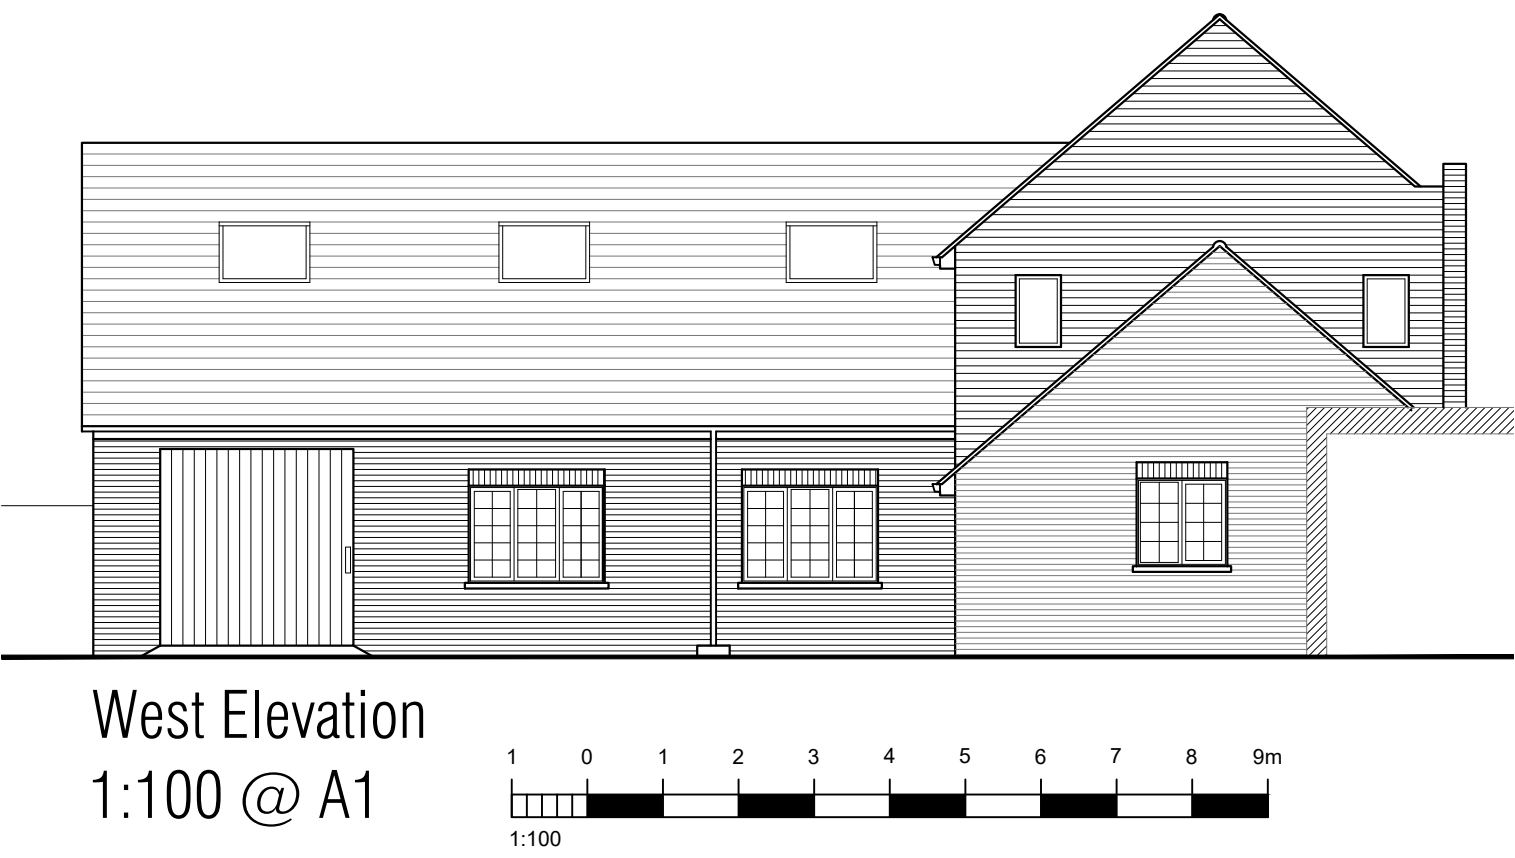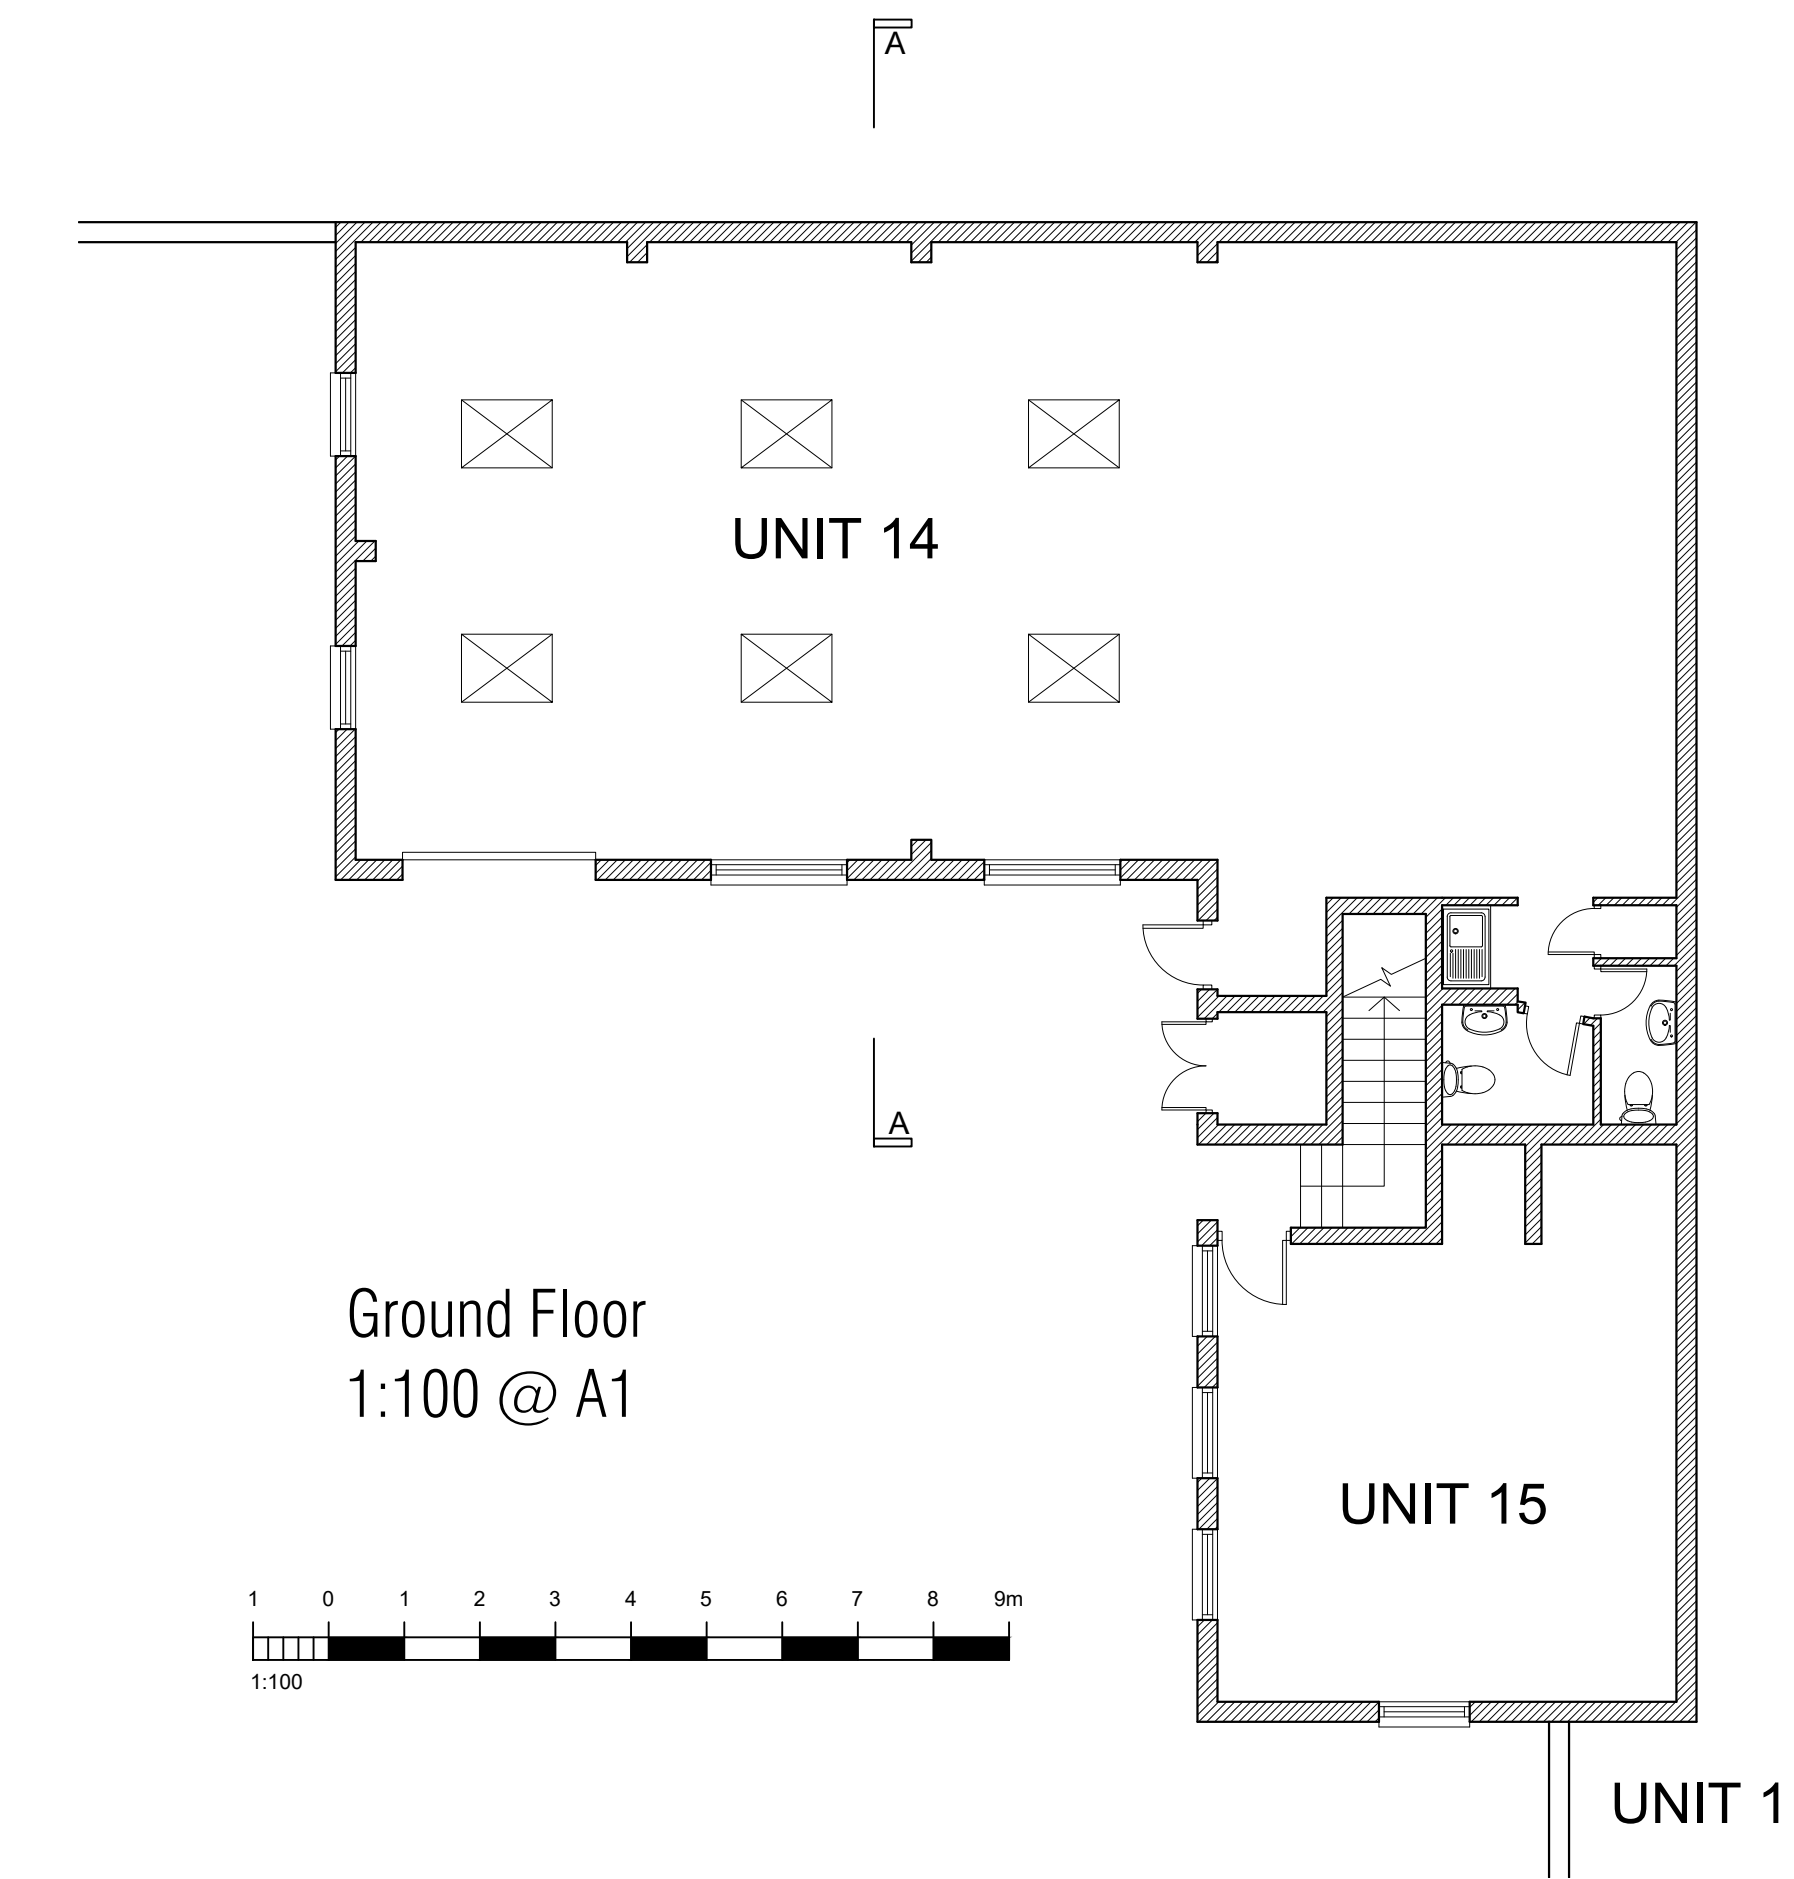

REV	DATE	AMENDMENT	DRAWN
hd			
architects			
www.hdarchitects.co.uk			
mail@hdarchitects.co.uk			
CLIENT			
Andy Baker			
PROJECT			
Unit 14 Old Flour Mill			
Queens Street			
Emsworth, PO10 7BT			
DRAWING			
Existing Plans			
Existing Elevations			
Existing Section			
SCALE			
As Noted			
As Noted			
As Noted			
DATE	August 2017	DRAWN	JF
DRAWING NUMBER	17139 - 01	REVISION	*