


**PROPOSED REAR ADDITION & SUN LOUNGES
7, ORCHARD ROAD, HAYLING ISLAND, HANTS.
FOR MR & MRS C. LEWIS.**

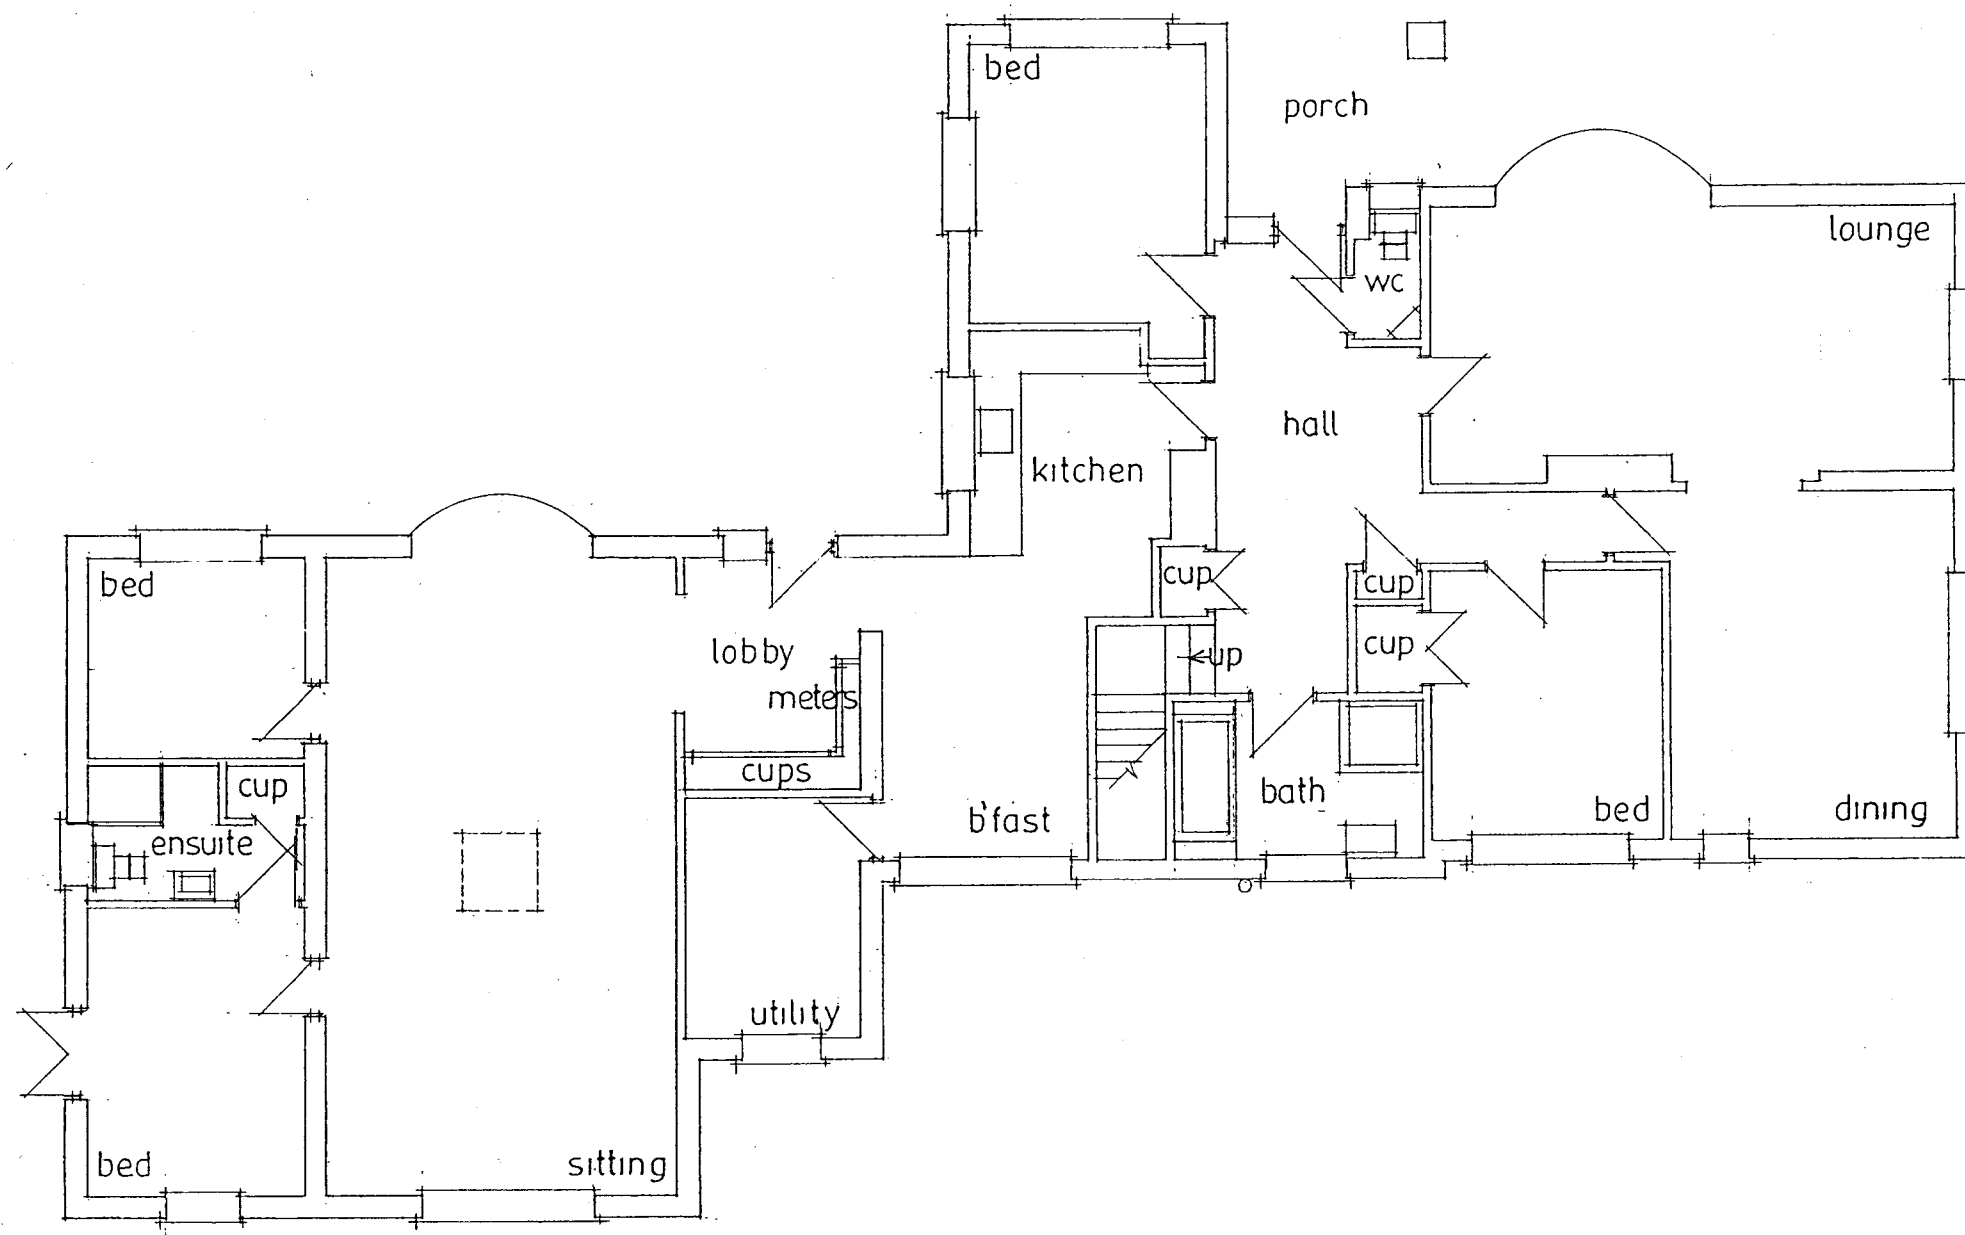

HAVANT BOROUGH
COUNCIL
11 APR 2018
RECEIVED

EXISTING LAYOUT

date apr 18
scale 1:100

PETER J. WALKER
ISLAND DESIGN
182 SEAFRONT, HAYLING ISLAND, HANTS
PO11 9AN
TEL; 02392467571