


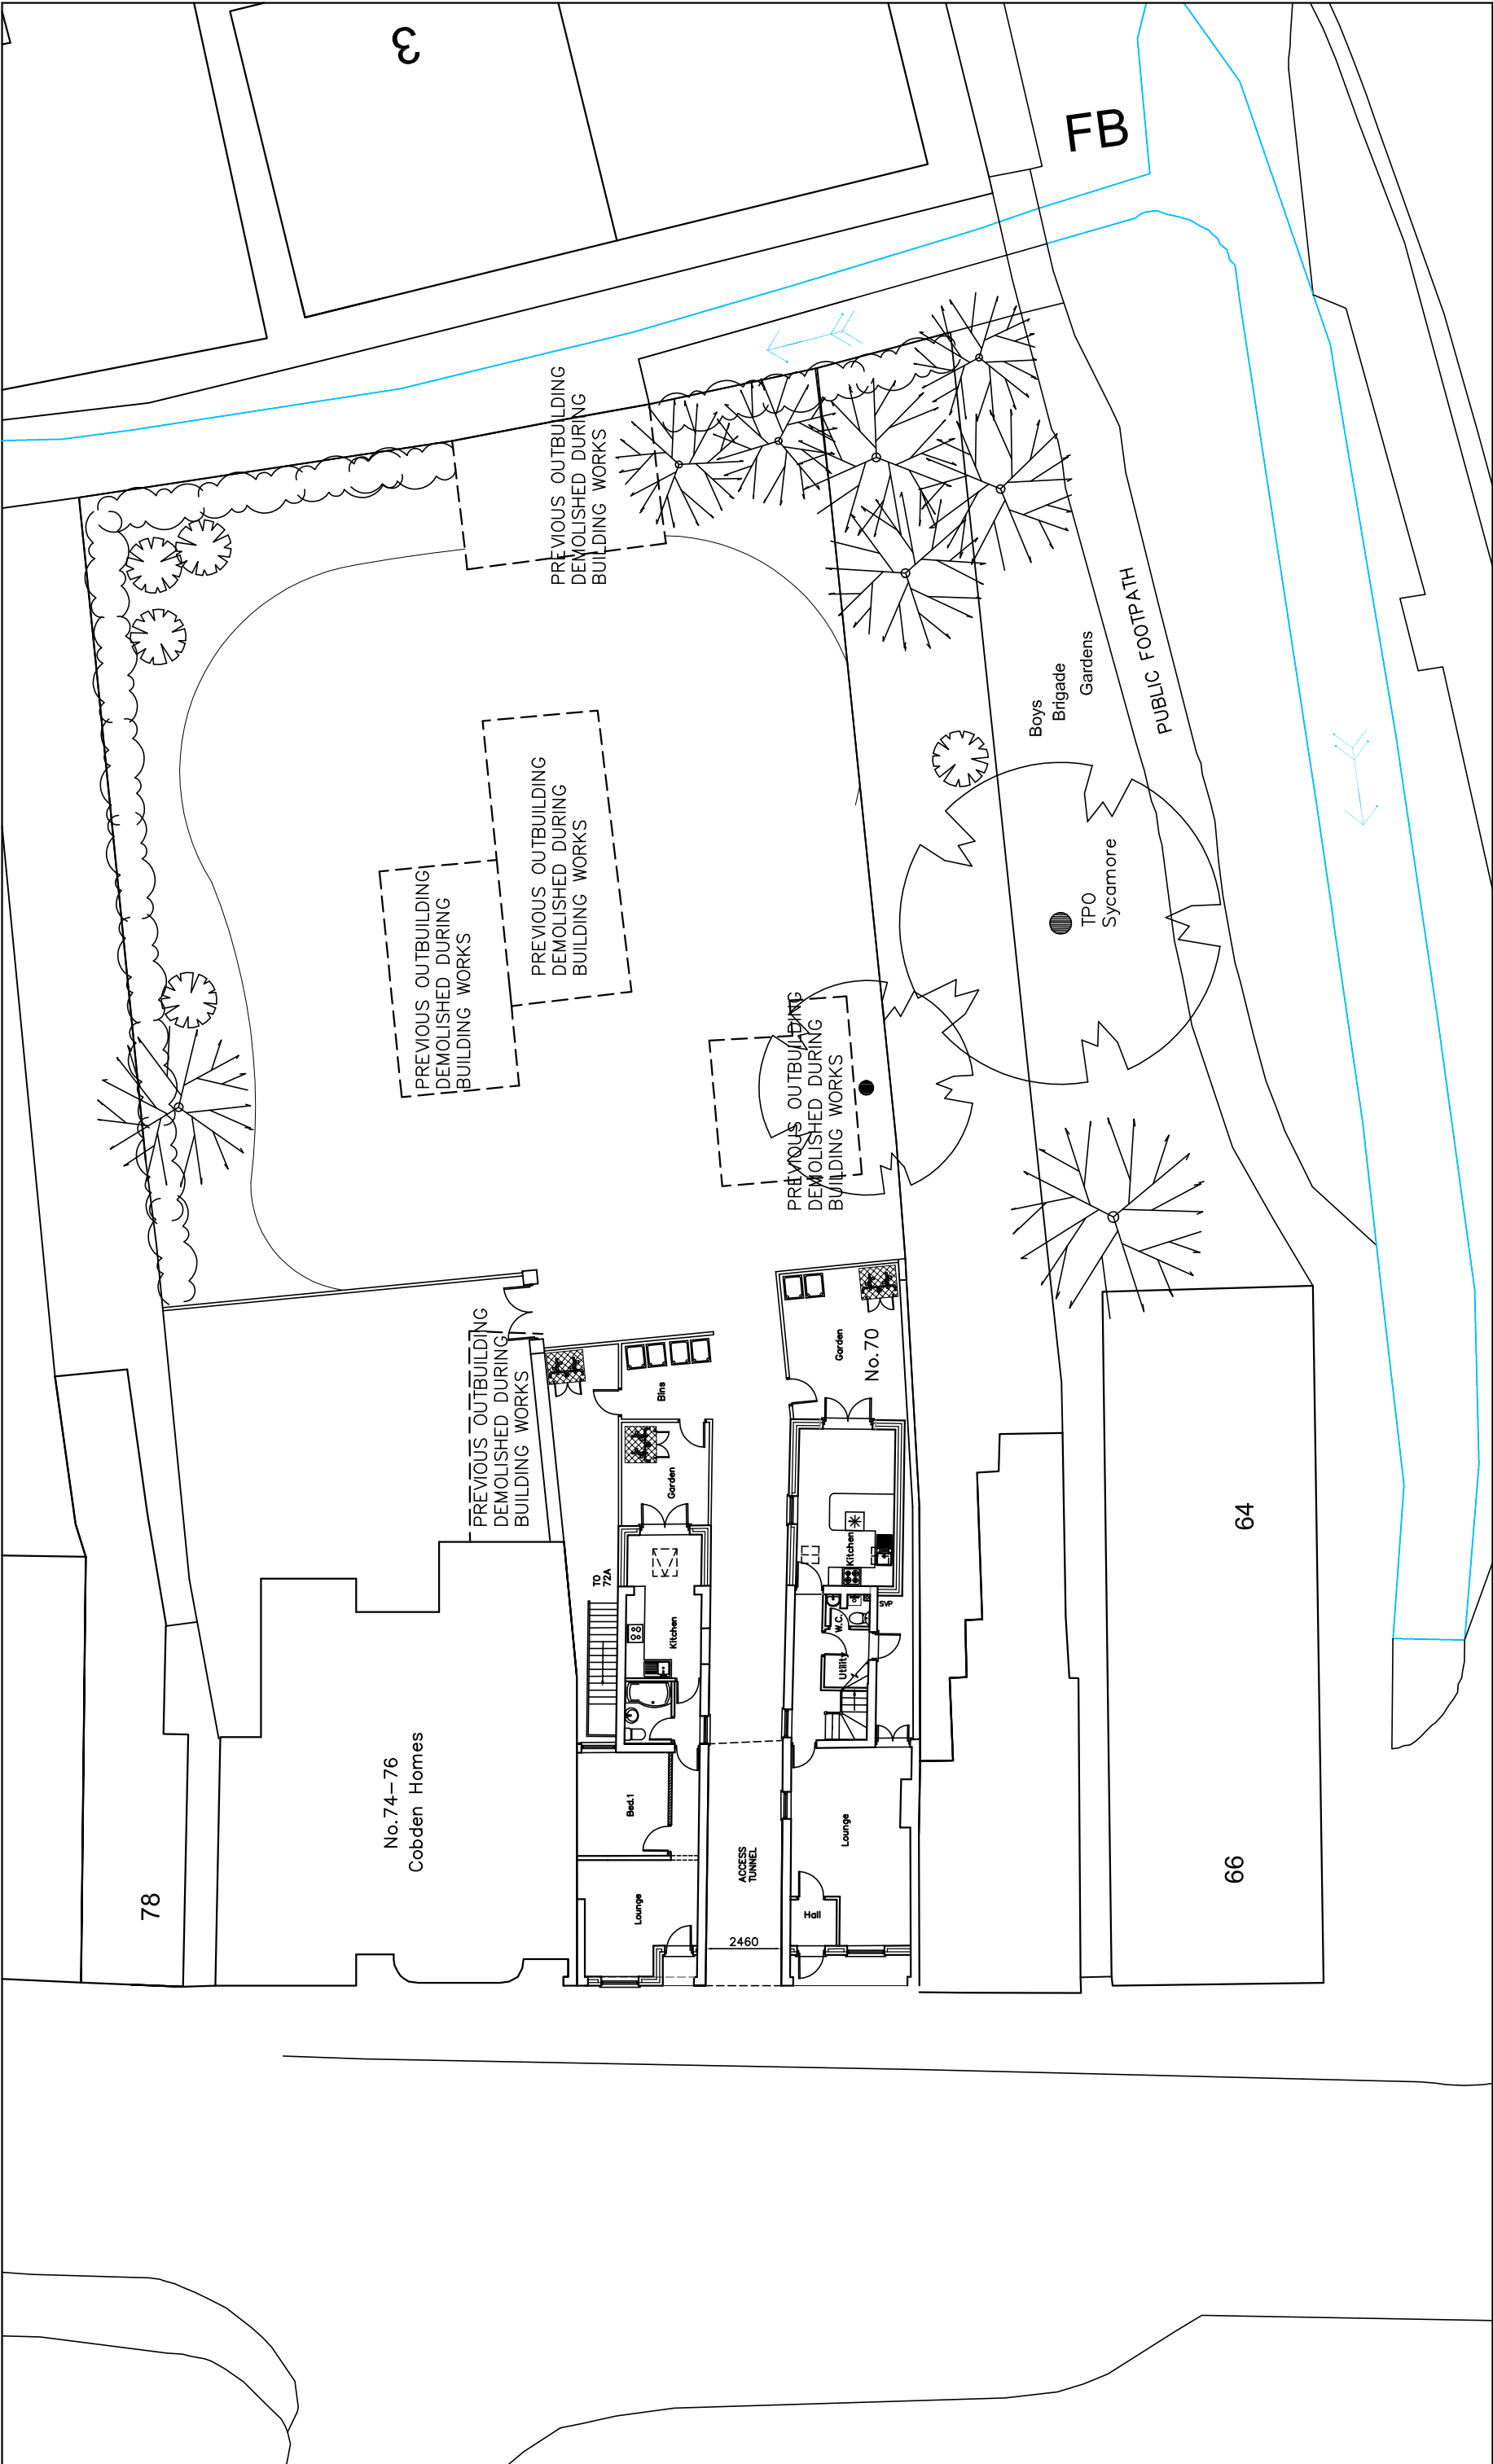

Land Rear 70-76 West Street, Havant, PO9 1LN	EXISTING SITE PLAN		 Critchley Architecture And Design Contact: 02392 474 919 info@caad.online The Old Brewery, 15E South Street, Havant, PO9 1BU	 Scale A3 = 1:200 Drawn OS/JHL Date 21/01/17	17023-1320
	Revisions	a) Note/Date/Initial b) c) d)			

20m

40m

60m

80m