


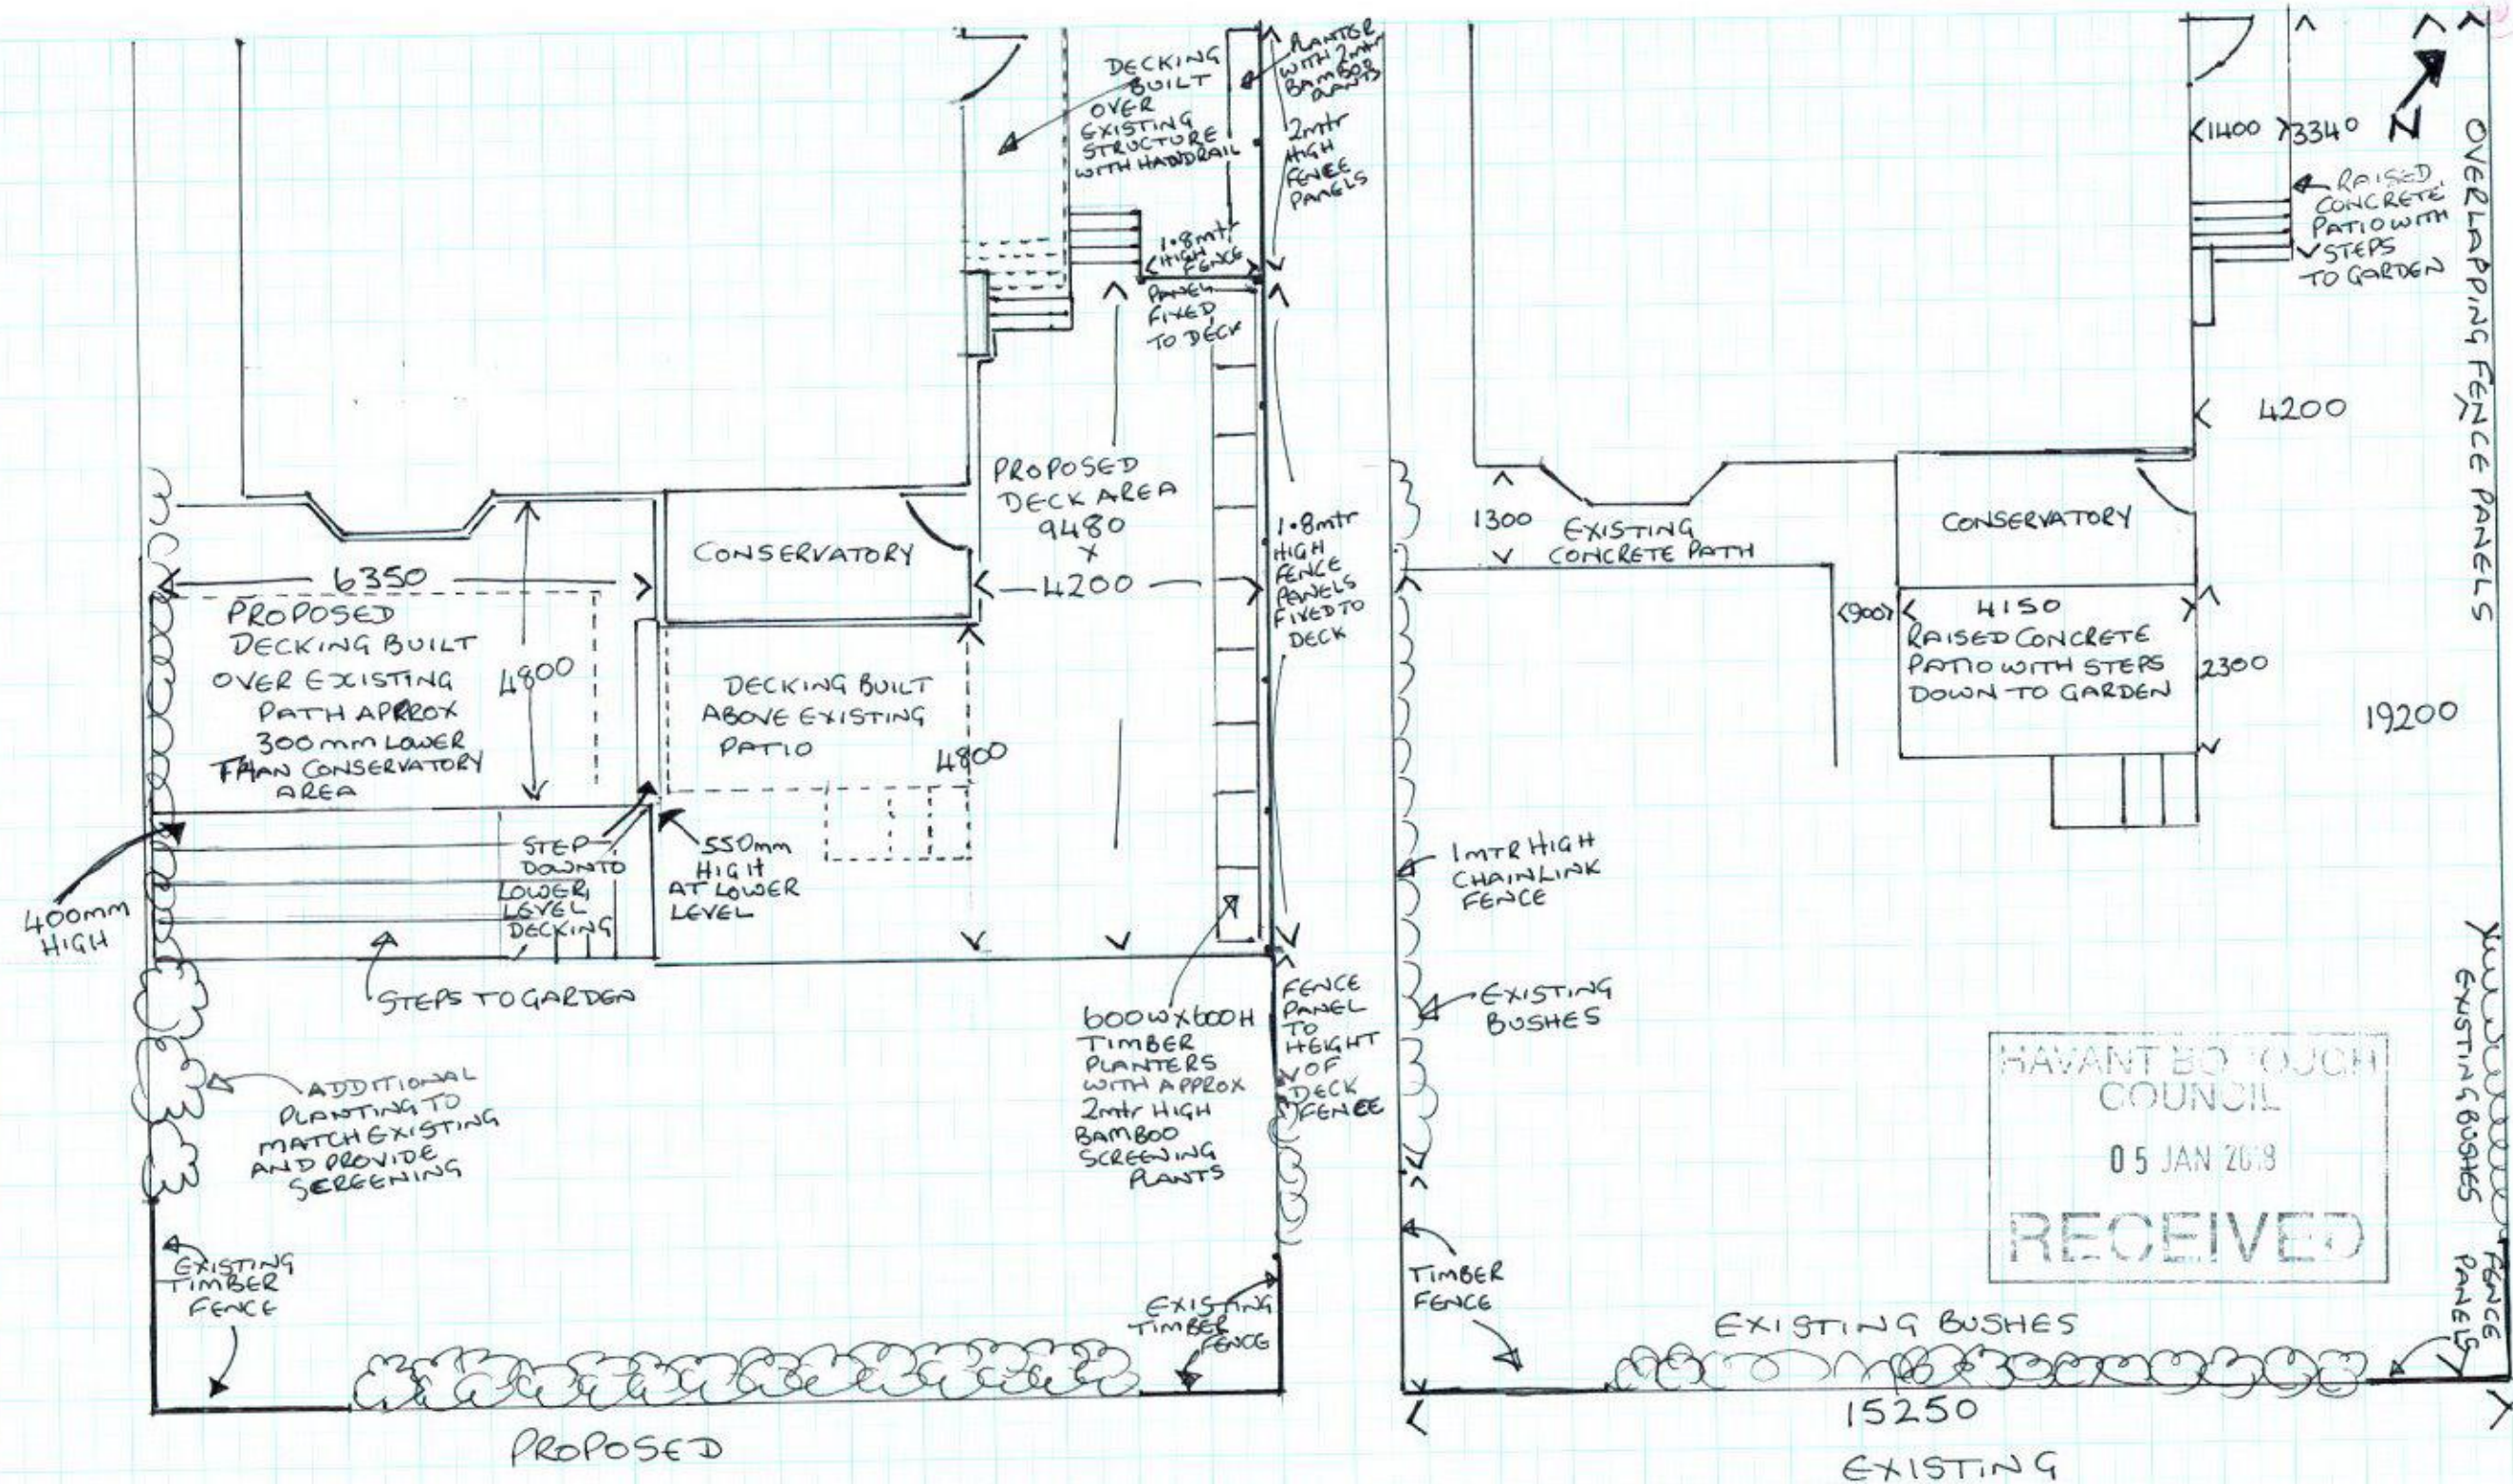

REVISED PLANS OF EXISTING
AND PROPOSED DECKING TO
REAR OF
60 GLADYS AVENUE
COWRAN
PO8 8HS