


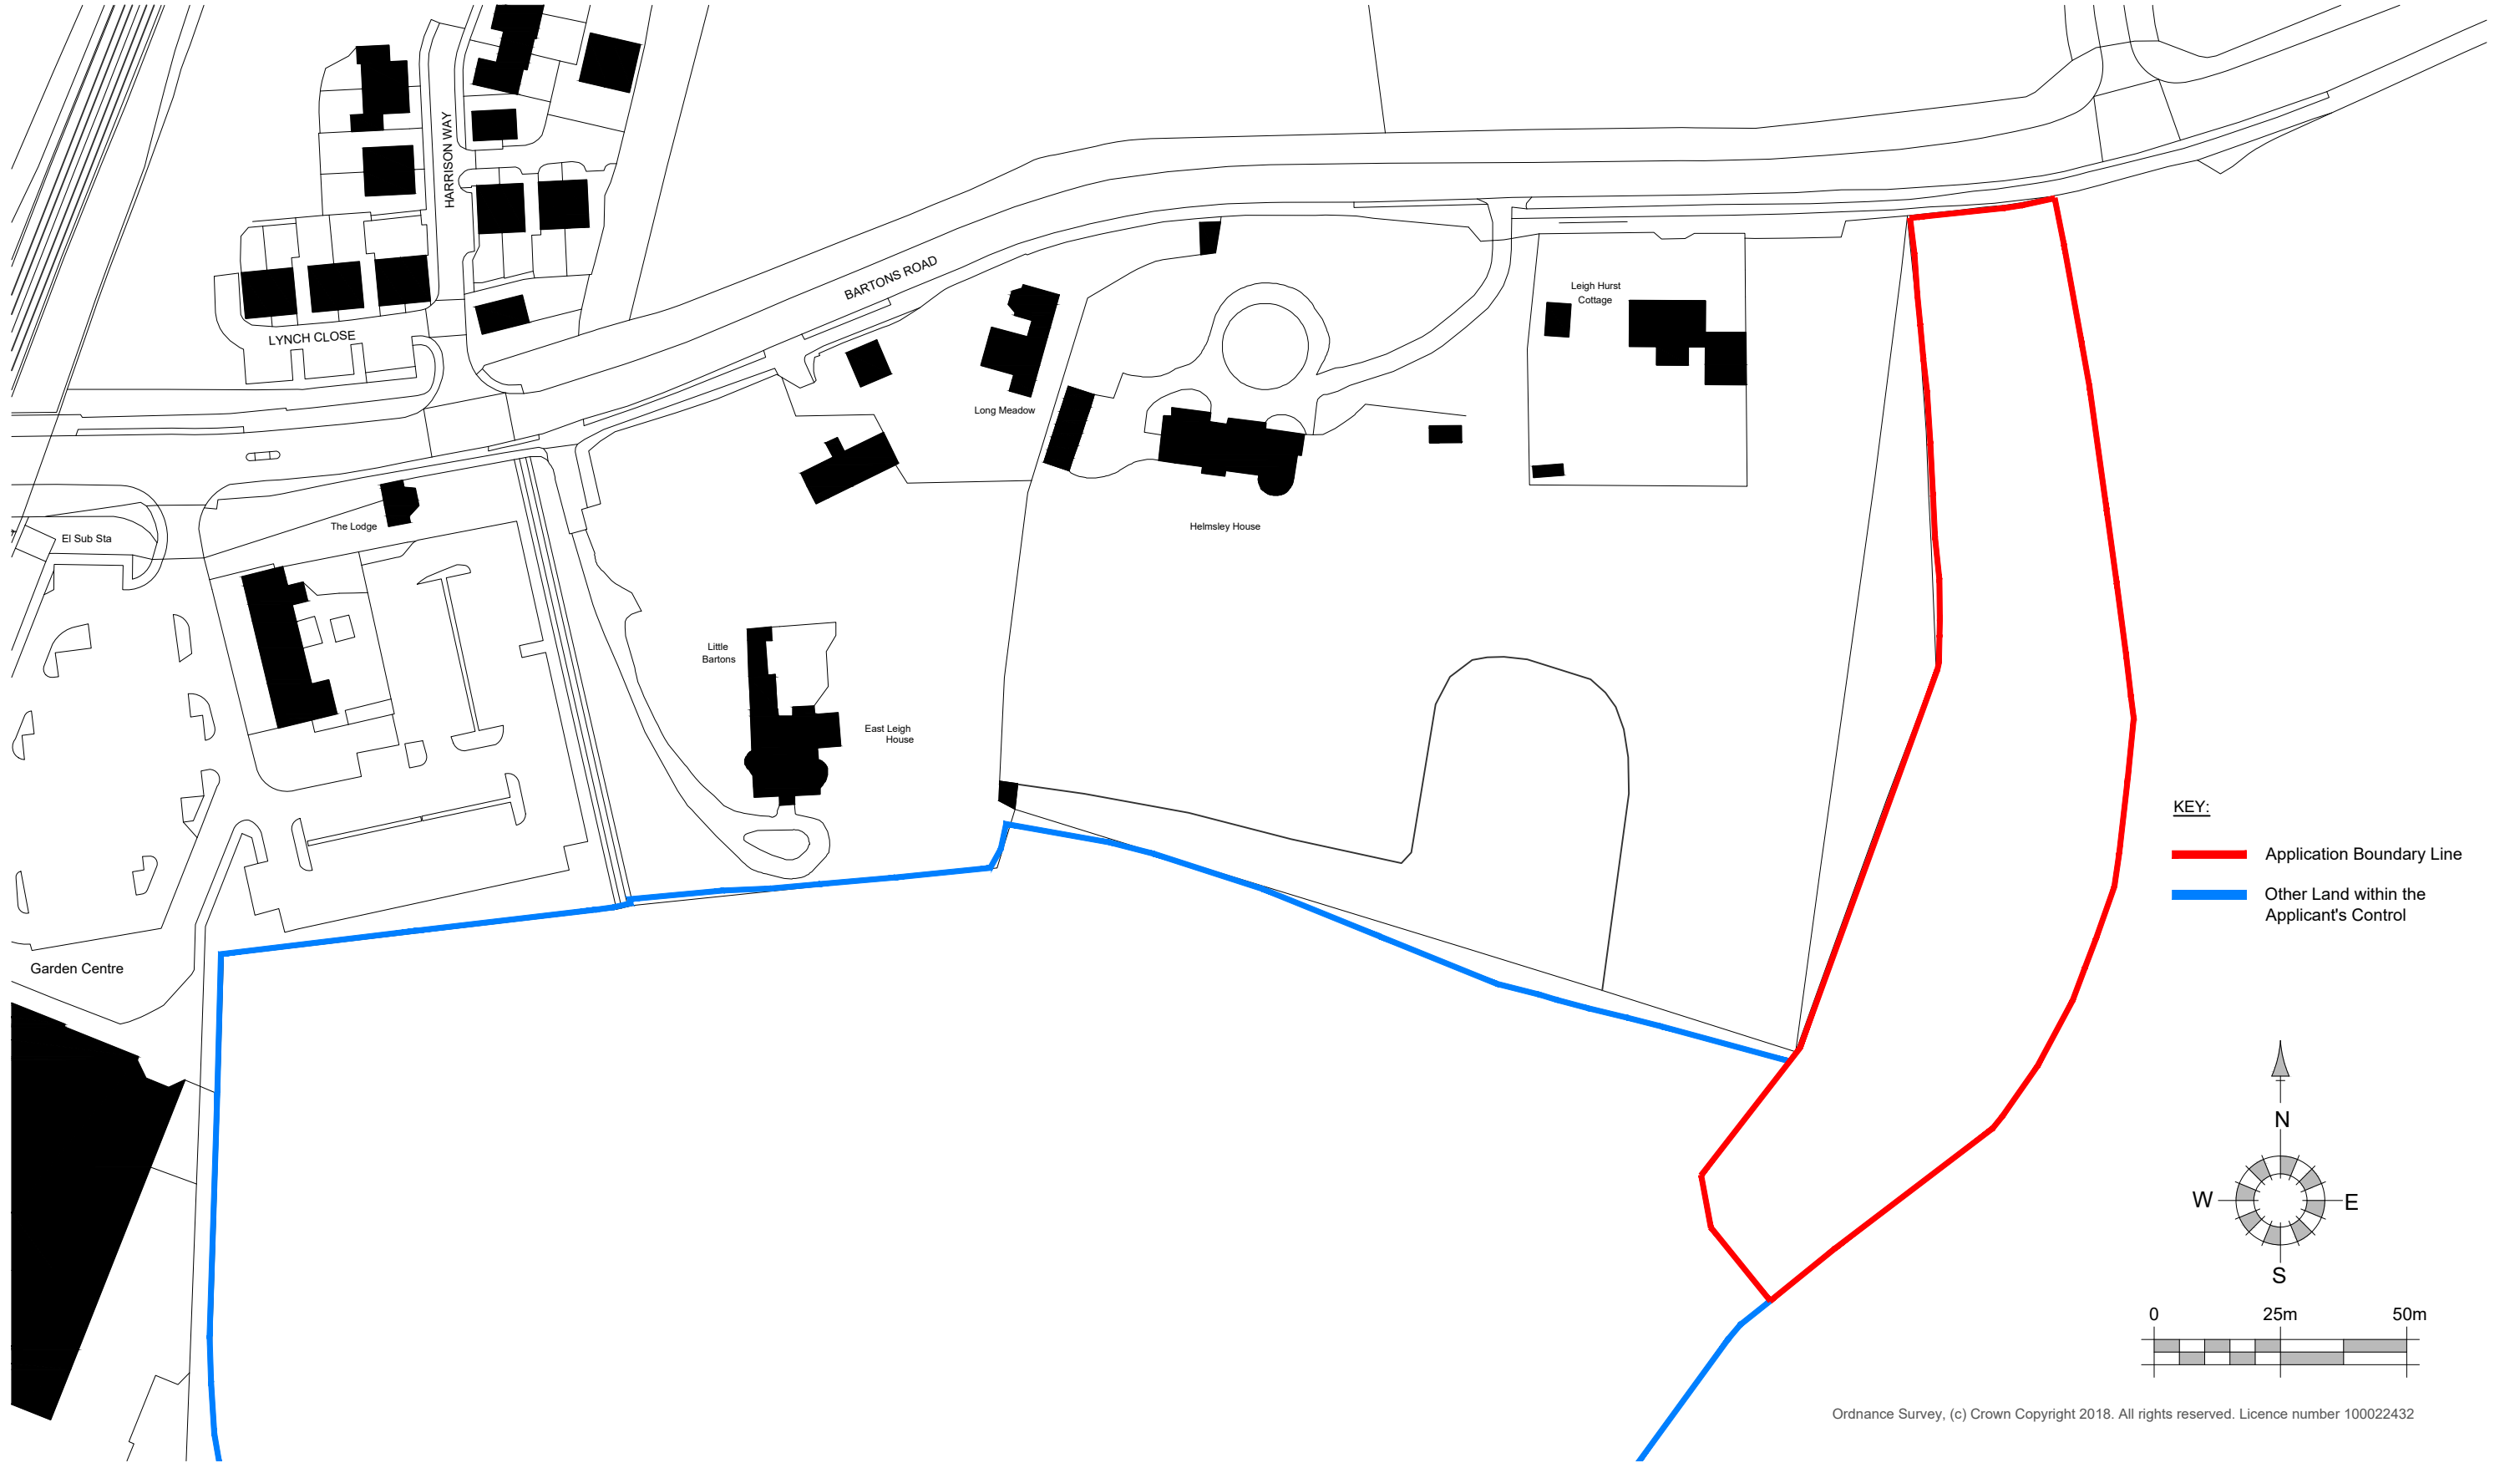

REV. A	DATE 15/10/18	REVISIONS: Access road design amended.	By GE	Planning	CLIENT: Bellway Homes Limited (Wessex)	PROJECT: Land South of Bartons Road Havant		2 Funtley Court Funtley Hill Fareham Hampshire PO16 7UY Tel. 01329 559400 admin@osparchitecture.com www.osparchitecture.com 	
					SCALE: 1:1250 (A3 ORIGINAL)	DRAWING: Location Plan			
					DRAWN: GE DATE: 21.05.18	17300	S01		A
© COPYRIGHT EXISTS ON THE DESIGNS AND INFORMATION SHOWN ON THIS DRAWING					This drawing may be scaled or cross referenced to the scale bar for planning application purposes only. Do not scale for any other purpose, use figured dimensions only. Subject to site survey and all necessary consents. All dimensions to be checked by user and any discrepancies, errors or omissions to be reported to the Architect before work commences. This drawing is to be read in conjunction with all other relevant materials.				