

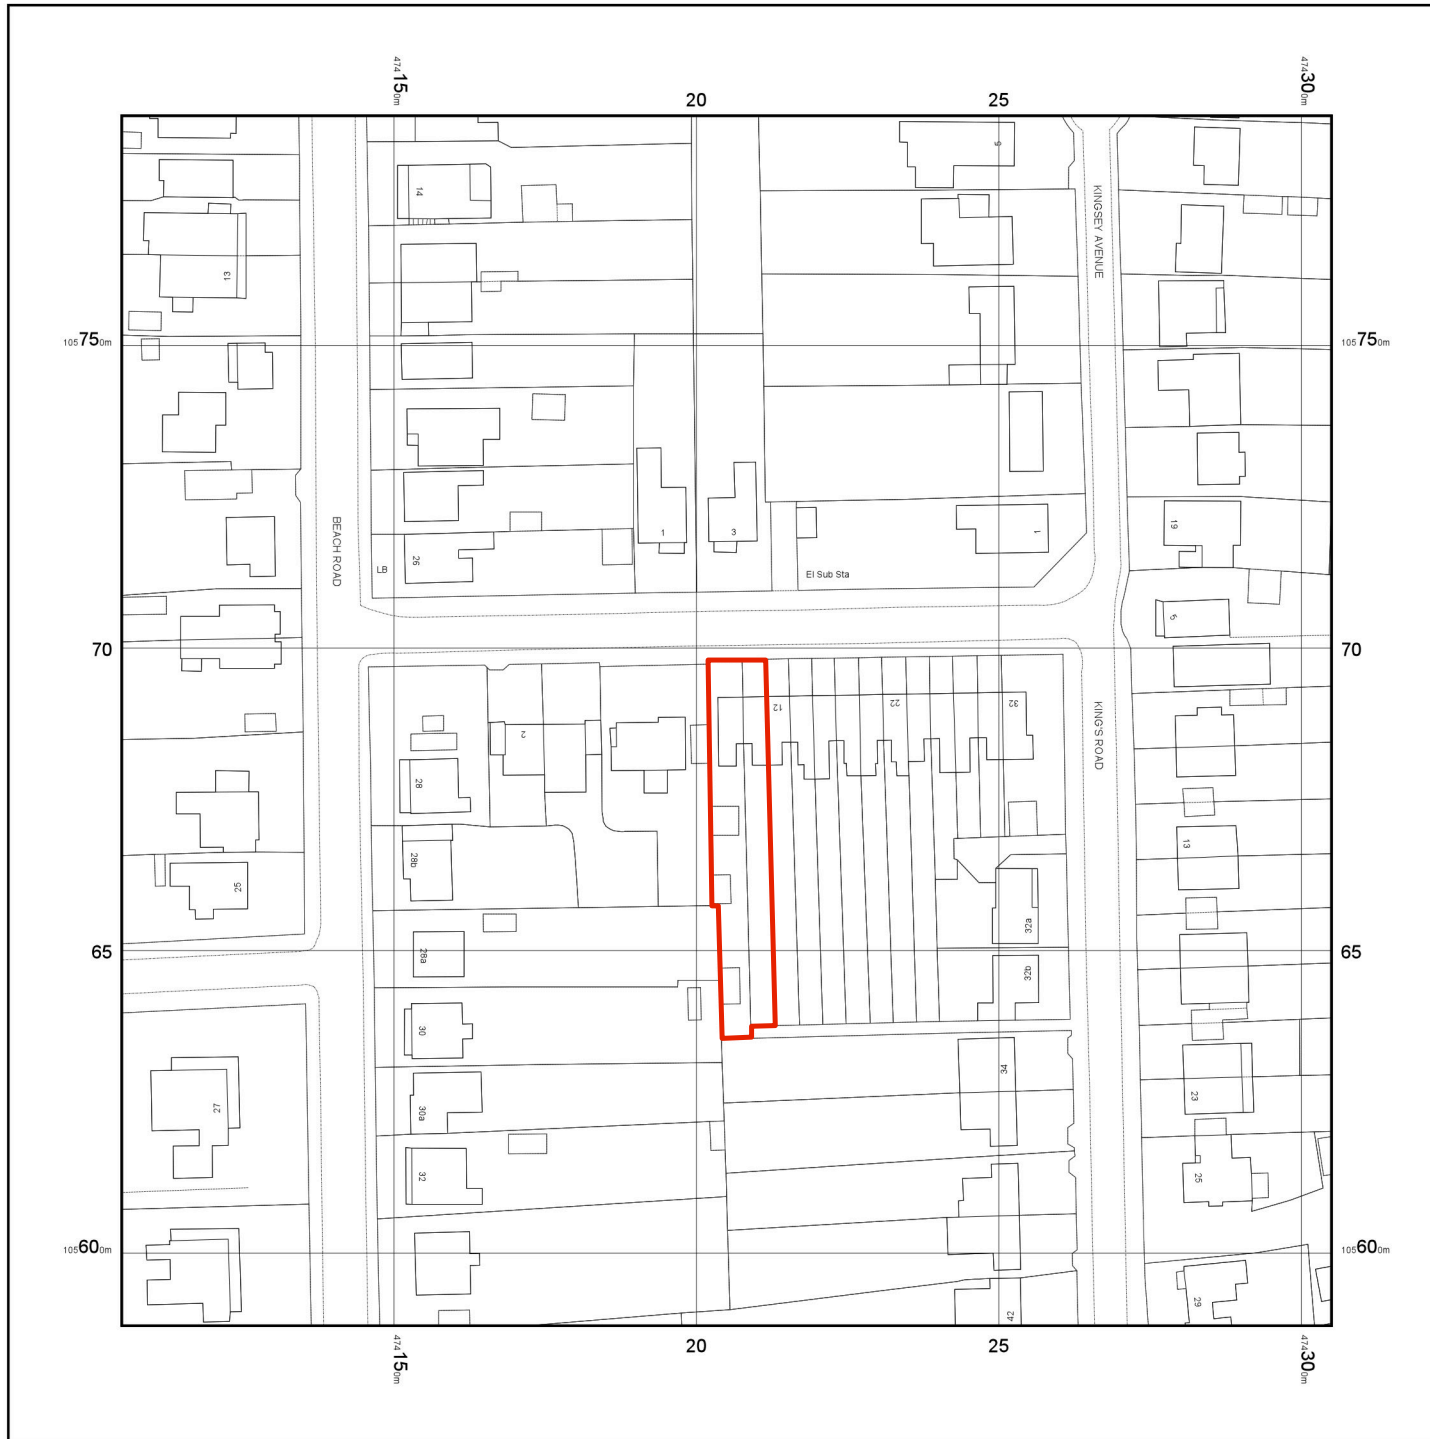


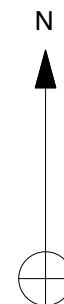

Supplied by: www.ukmapcentre.com
Serial No: 94250
Centre Coordinates: 474205, 105688
Production Date: 13/06/2016 09:14:51

8 King's Rd, Emsworth, Hampshire PO10 7HN

007 Location Plan at 1:1250 scale

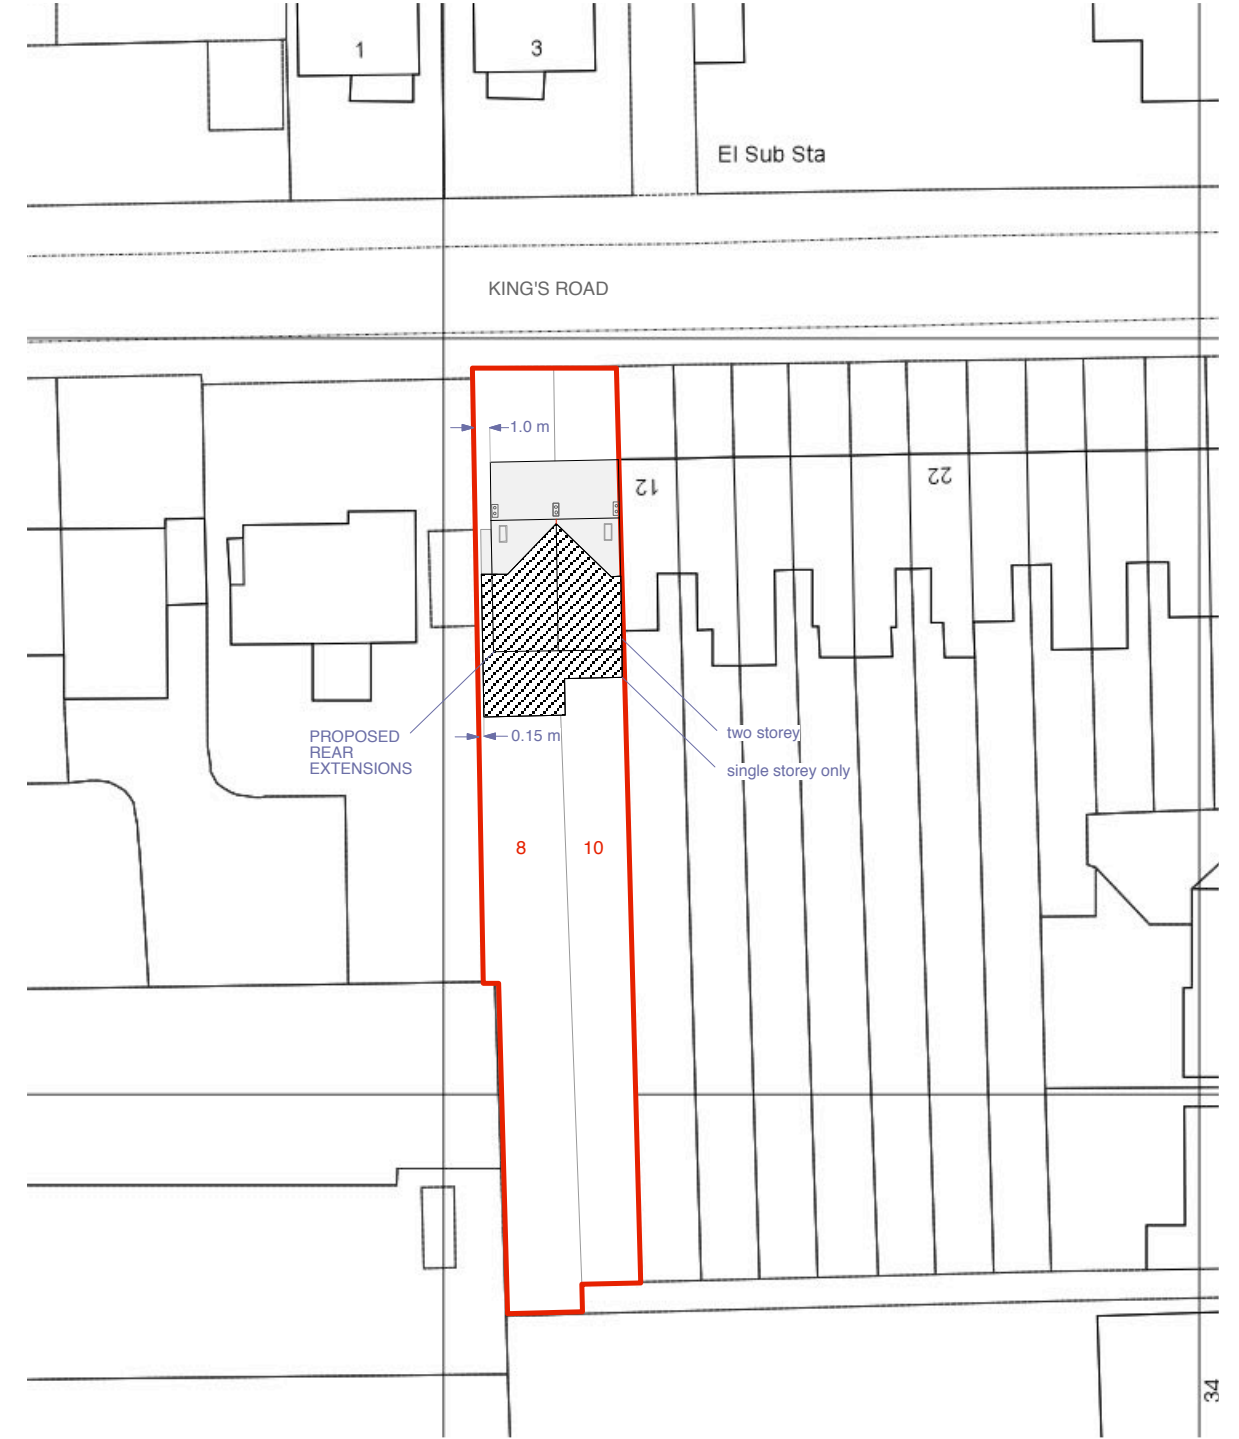

Site Plan at 1:500 scale

