


EXTERNAL MATERIALS


Harts Farm Way, Havant
External elevations
Units 1 & 2

Ref: 18079-EXM01
Page 1


06 September 2018

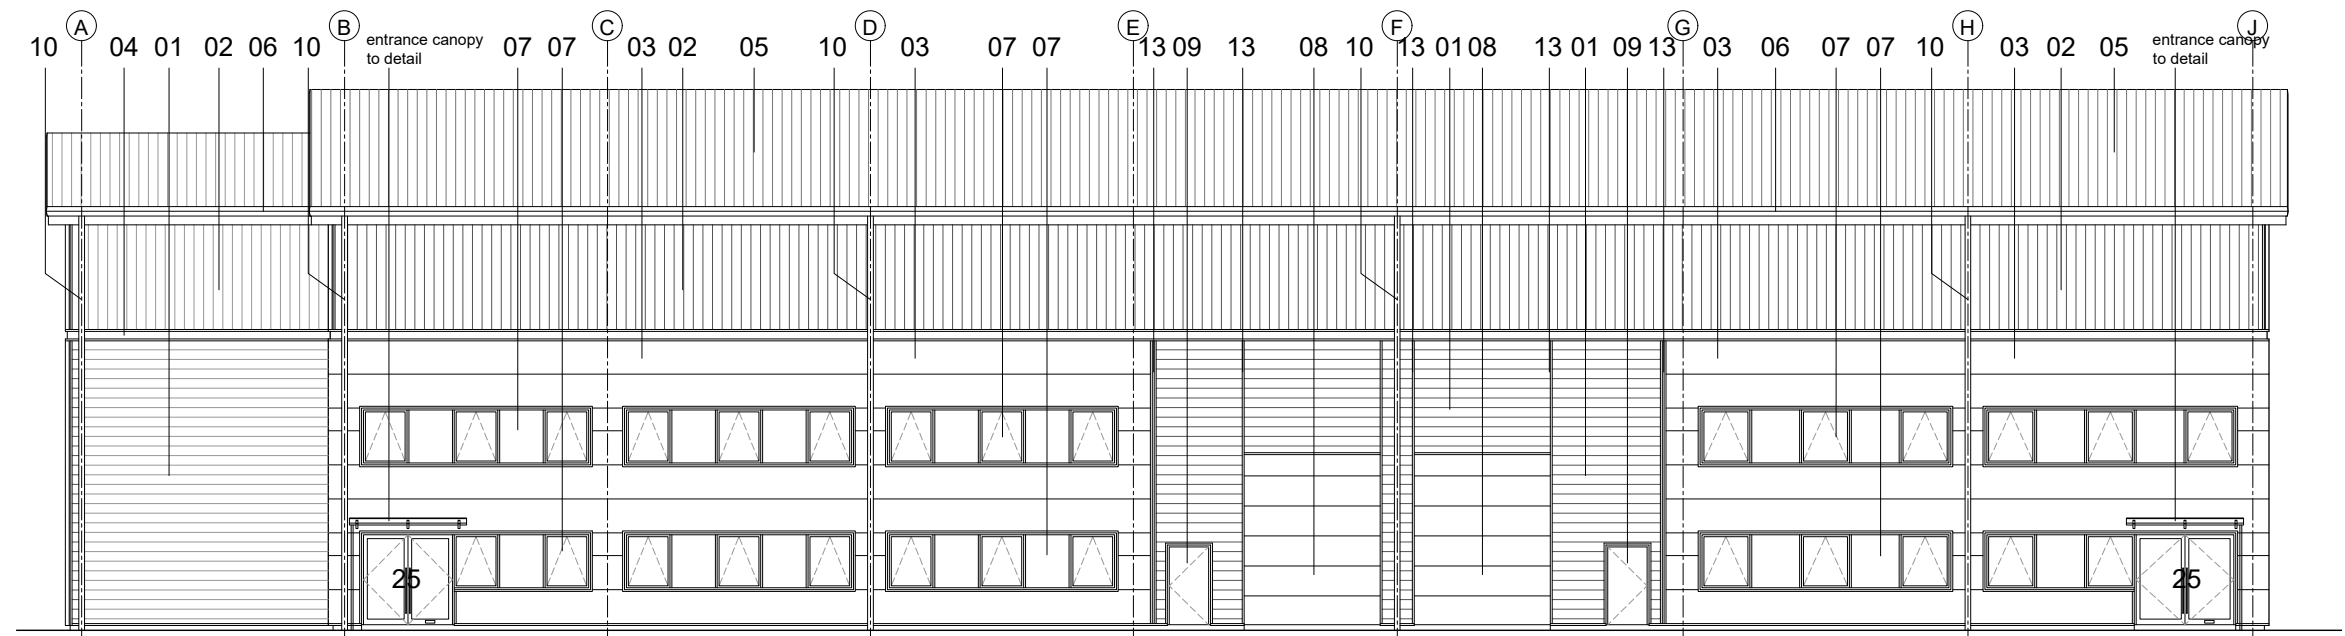


East Elevation

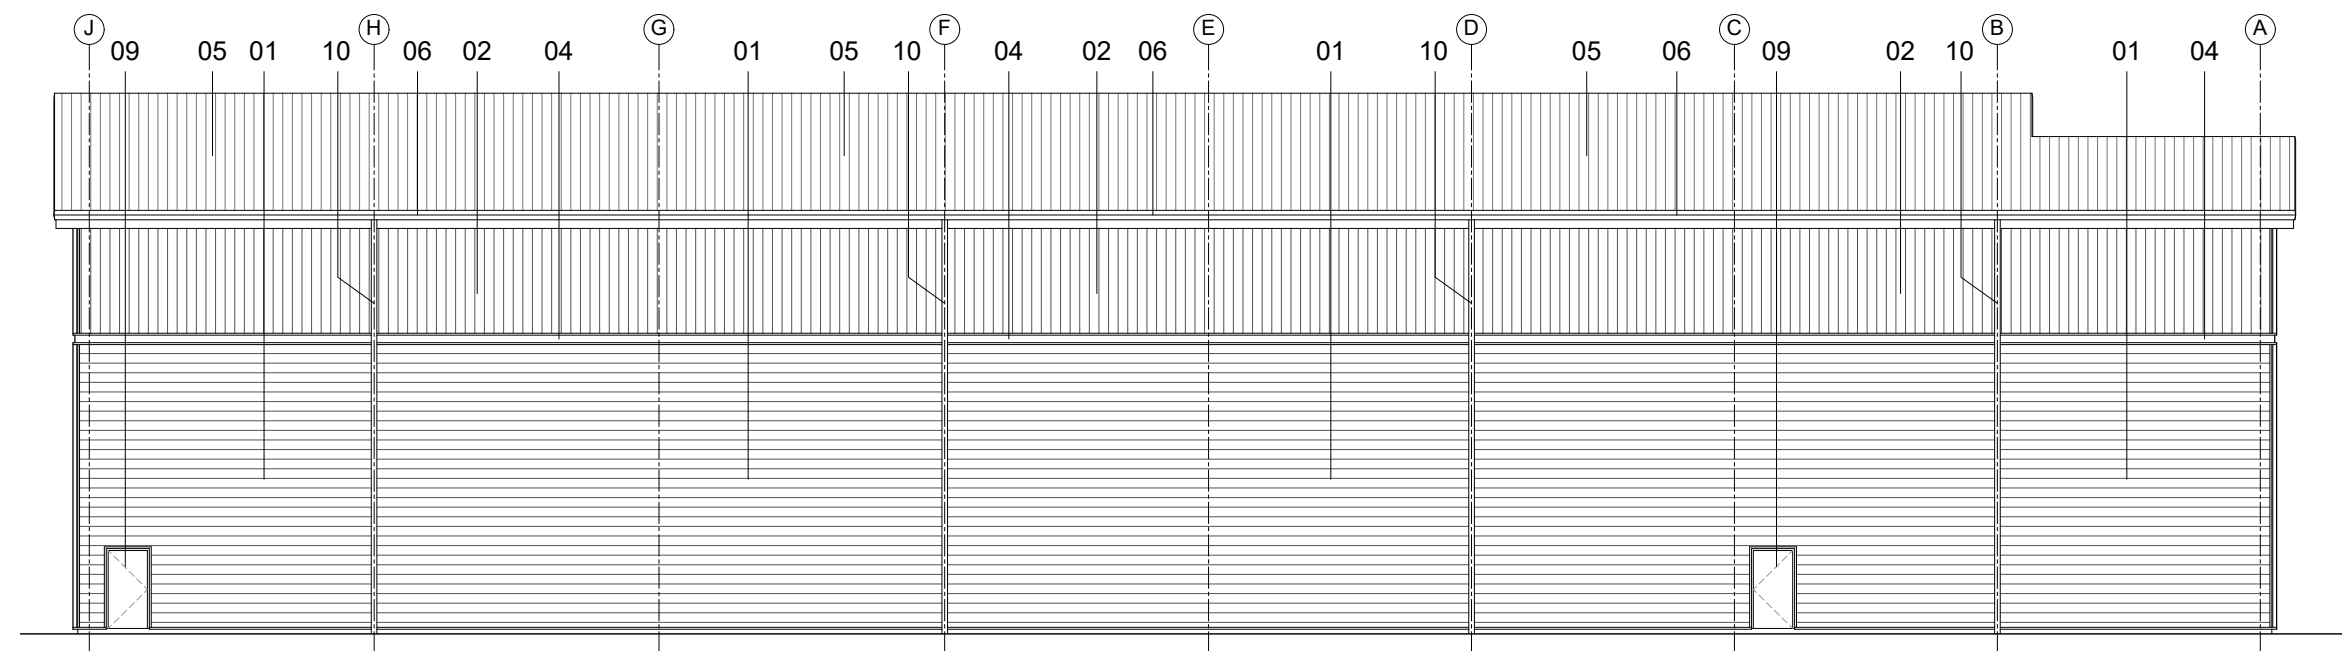

West Elevation

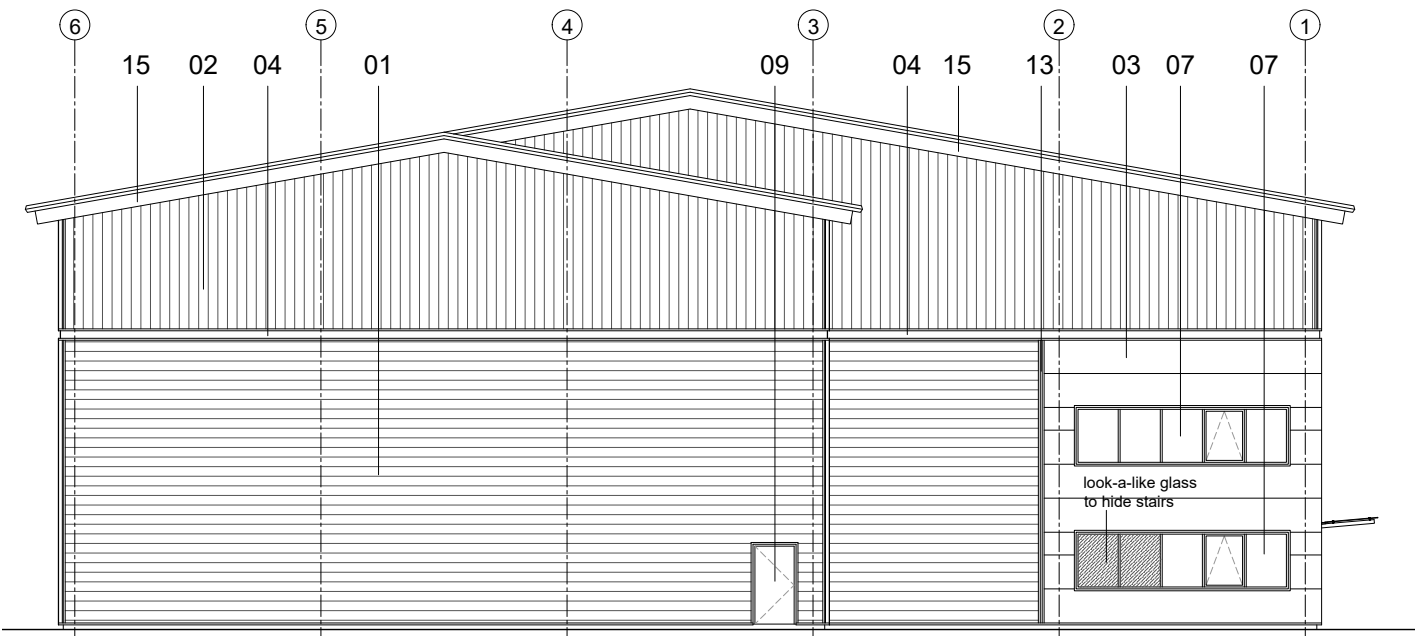

South Elevation

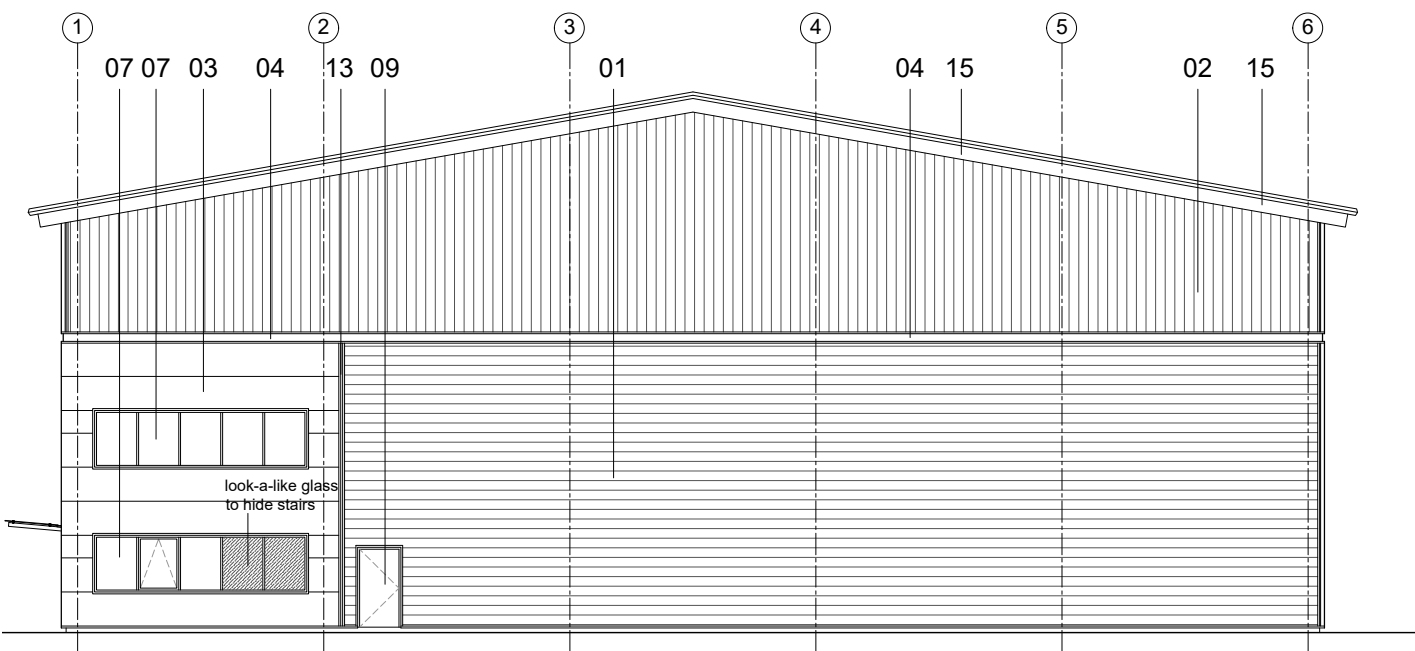

North Elevation

MATERIALS KEY


- | | | |
|--|--|--|
| 01 Wall Cladding: Horizontal profiled built up steel cladding
Profile: Trapezoidal; Finish: TATA Steel Colorcoat Prisma, colour: Sirius | 05 Roof Cladding
Colour: Goosewing Grey (RAL 7038) | 09 Metal Personnel door. Colour to match adjacent
cladding - generally Metallic Silver (RAL 9006) |
| 02 Wall Cladding: Vertical profiled built up steel cladding
Profile: Trapezoidal; Finish: TATA Steel Colorcoat Prisma, colour: Sirius | 06 Rain Water Gutter
Colour: Slate Grey (RAL 7015) | 10 Downpipes: circular, colour to match gutter |
| 03 Wall Cladding: Horizontal Kingspan Microrib composite cladding with
pre-formed corners
Profile: Microrib; Finish: TATA Steel Colorcoat Prisma, colour: Zeus | 07 Strip Windows
Clear double glazed with PPC frames; colour: Slate Grey (RAL 7015) | 13 Flashings. Colour: to match adjoining cladding |
| 04 Wall Cladding: Pressed metal feature band
Profile: Special; Finish: TATA Steel Colorcoat Prisma, colour: Aquarius | 08 Level Loading Doors
Colour: Metallic Silver (RAL 9006) | 14 PPC metal cill / drip soffit flashing. Colour to match adjoining |
| | | 15 Verge Board Flashing |
| | | 25 Entrance Door
Colour: To match adjacent windows |

EXTERNAL MATERIALS


Harts Farm Way, Havant
External elevations
Units 3 & 4

Ref: 18079-EXM01
Page 2


06 September 2018

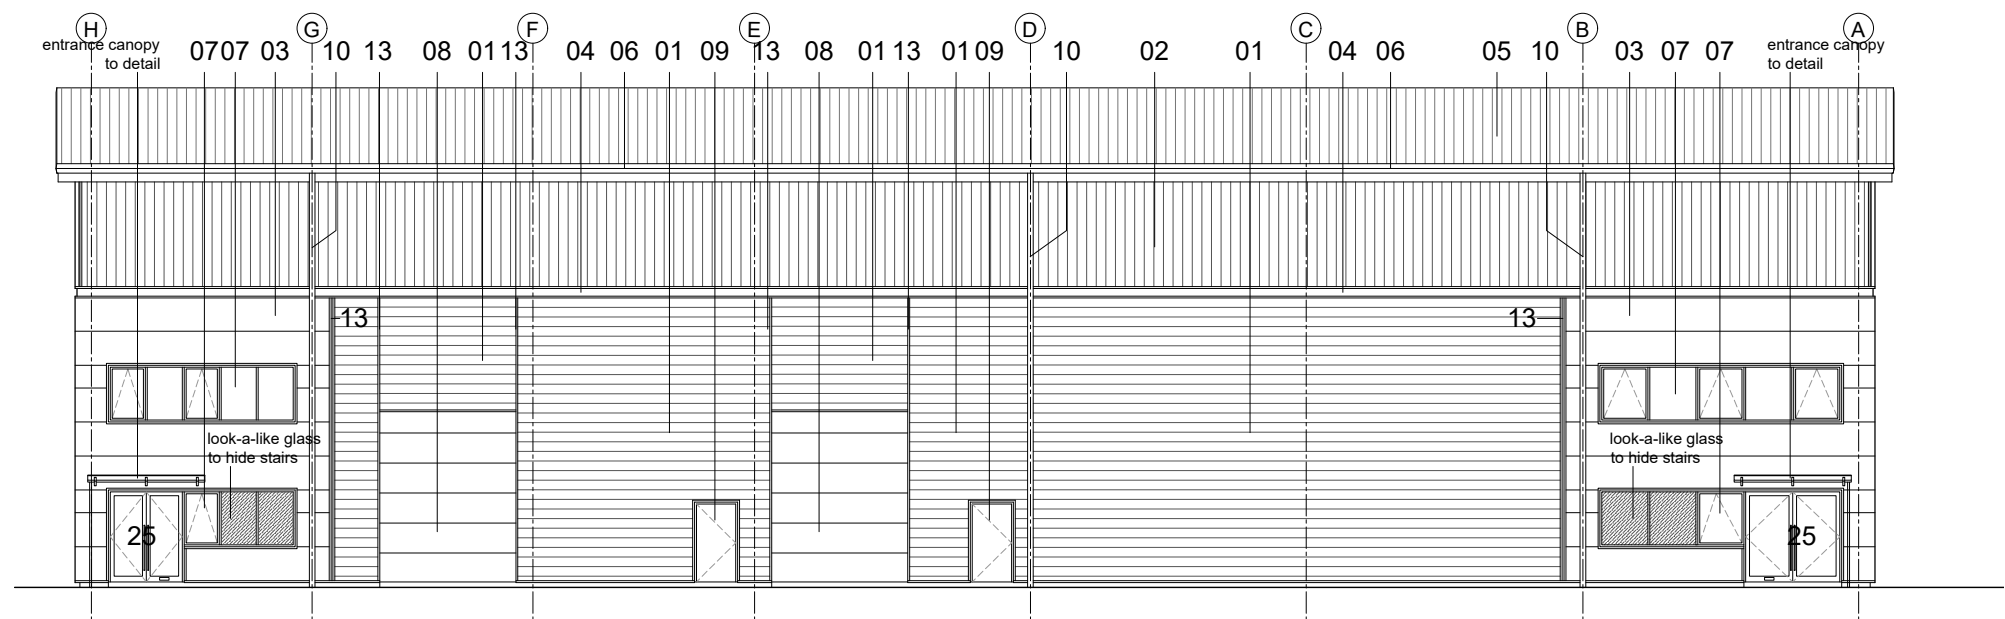


West Elevation

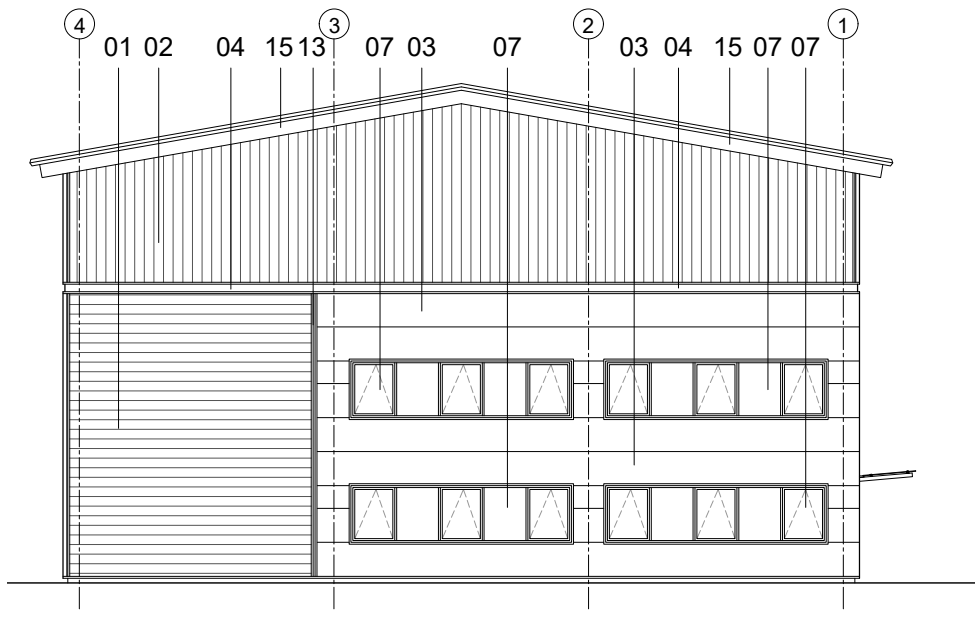

North Elevation

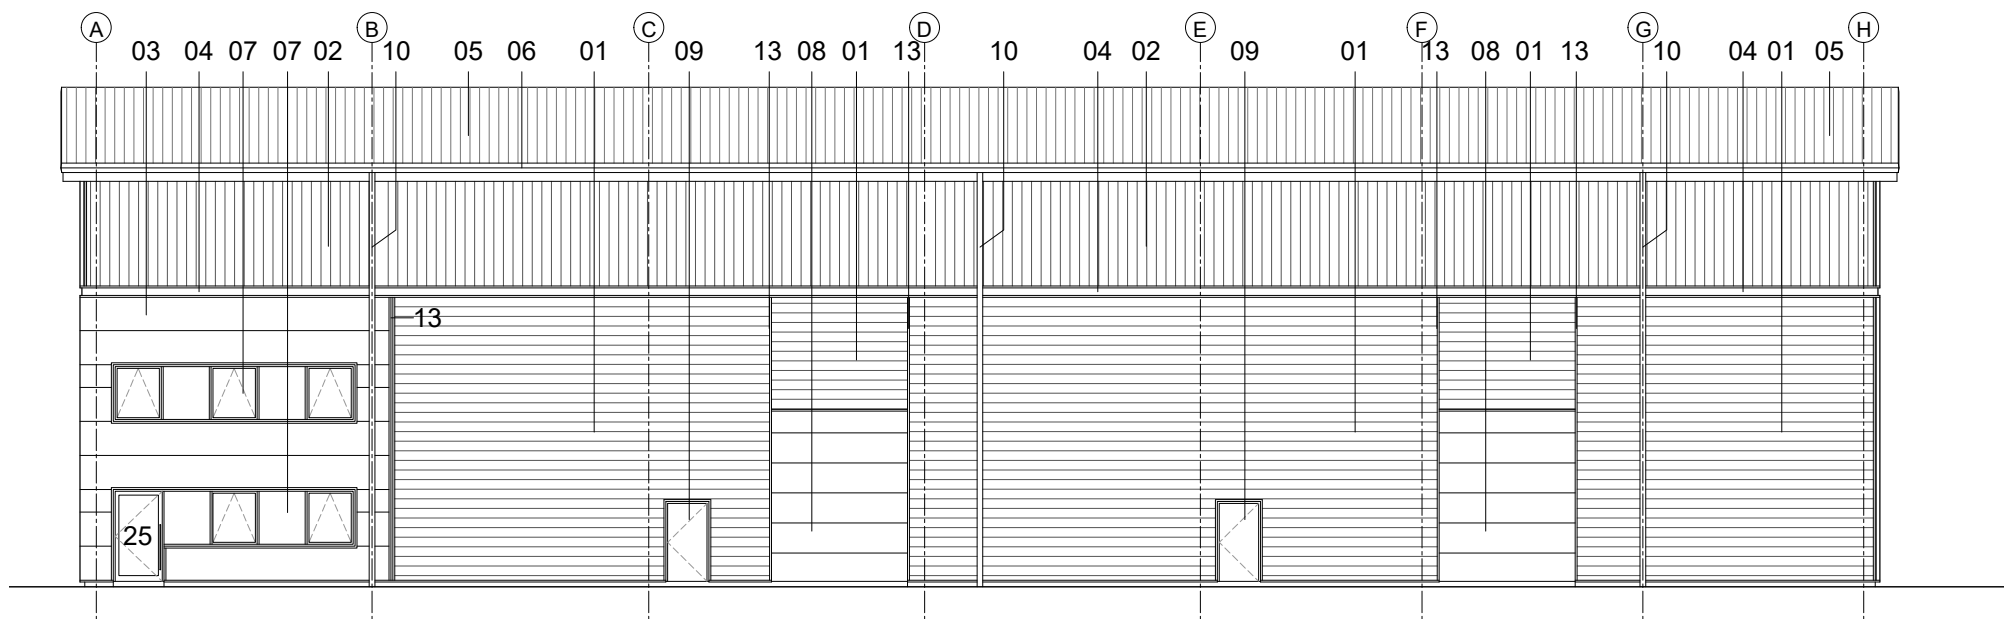

East Elevation

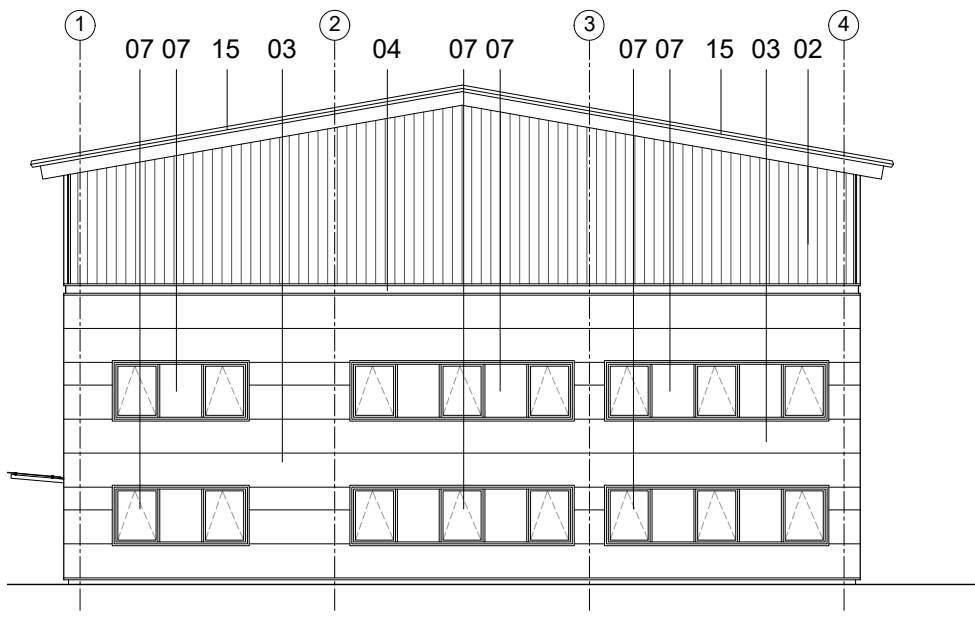

South Elevation

MATERIALS KEY

- 01 Wall Cladding: Horizontal profiled built up steel cladding
Profile: Trapezoidal; Finish: TATA Steel Colorcoat Prisma, colour: Sirius
- 02 Wall Cladding: Vertical profiled built up steel cladding
Profile: Trapezoidal; Finish: TATA Steel Colorcoat Prisma, colour: Sirius
- 03 Wall Cladding: Horizontal Kingspan Microrib composite cladding with pre-formed corners
Profile: Microrib; Finish: TATA Steel Colorcoat Prisma, colour: Zeus
- 04 Wall Cladding: Pressed metal feature band
Profile: Special; Finish: TATA Steel Colorcoat Prisma, colour: Aquarius

- 05 Roof Cladding
Colour: Goosewing Grey (RAL 7038)
- 06 Rain Water Gutter
Colour: Slate Grey (RAL 7015)
- 07 Strip Windows
Clear double glazed with PPC frames; colour: Slate Grey (RAL 7015)
- 08 Level Loading Doors
Colour: Metallic Silver (RAL 9006)

- 09 Metal Personnel door. Colour to match adjacent cladding - generally Metallic Silver (RAL 9006)
- 10 Downpipes: circular, colour to match gutter
- 13 Flashings. Colour: to match adjoining cladding
- 14 PPC metal cill / drip soffit flashing. Colour to match adjoining
- 15 Verge Board Flashing
- 25 Entrance Door
Colour: To match adjacent windows

EXTERNAL MATERIALS

Harts Farm Way, Havant
External elevations

06 September 2018



Wall Cladding:

Vertical profiled built up steel cladding (MW5S Reverse profile); finished TATA Steel Colorcoat Prisma. Colour Sirius.




Window system.

Frame colour: RAL 7015 (Slate Grey).



Feature Band:

PPC metal ,
Colour RAL 7015 (Slate Grey)

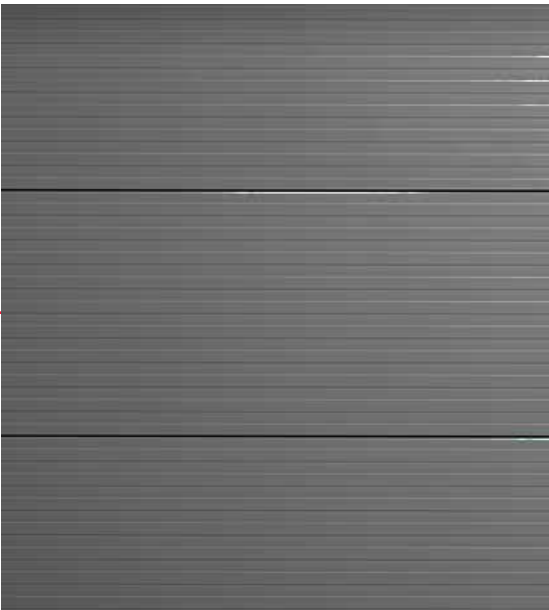

Wall Cladding:

Horizontal metal cladding (Microrib profile); S5 by Eurobond;
TATA Steel Colorcoat Prisma. Colour Zeus



Entrance Canopy:

Glass canopy on steel frame above entrance doors

EXTERNAL MATERIALS

Harts Farm Way, Havant
External elevations

06 September 2018



Roof Cladding:

Euroclad (32/1000 Forward Profile) Colorcoat HPS200, colour Goosewing Grey (RAL 7038).



Wall Cladding:

Horizontal profiled built up steel cladding (MW5S Reverse profile); finished TATA Steel Colorcoat Prisma. Colour Sirius.



Level loading Doors.

Colour Metallic Silver (RAL 9006).



Metal escape doors.

Colour to match adjacent cladding

