


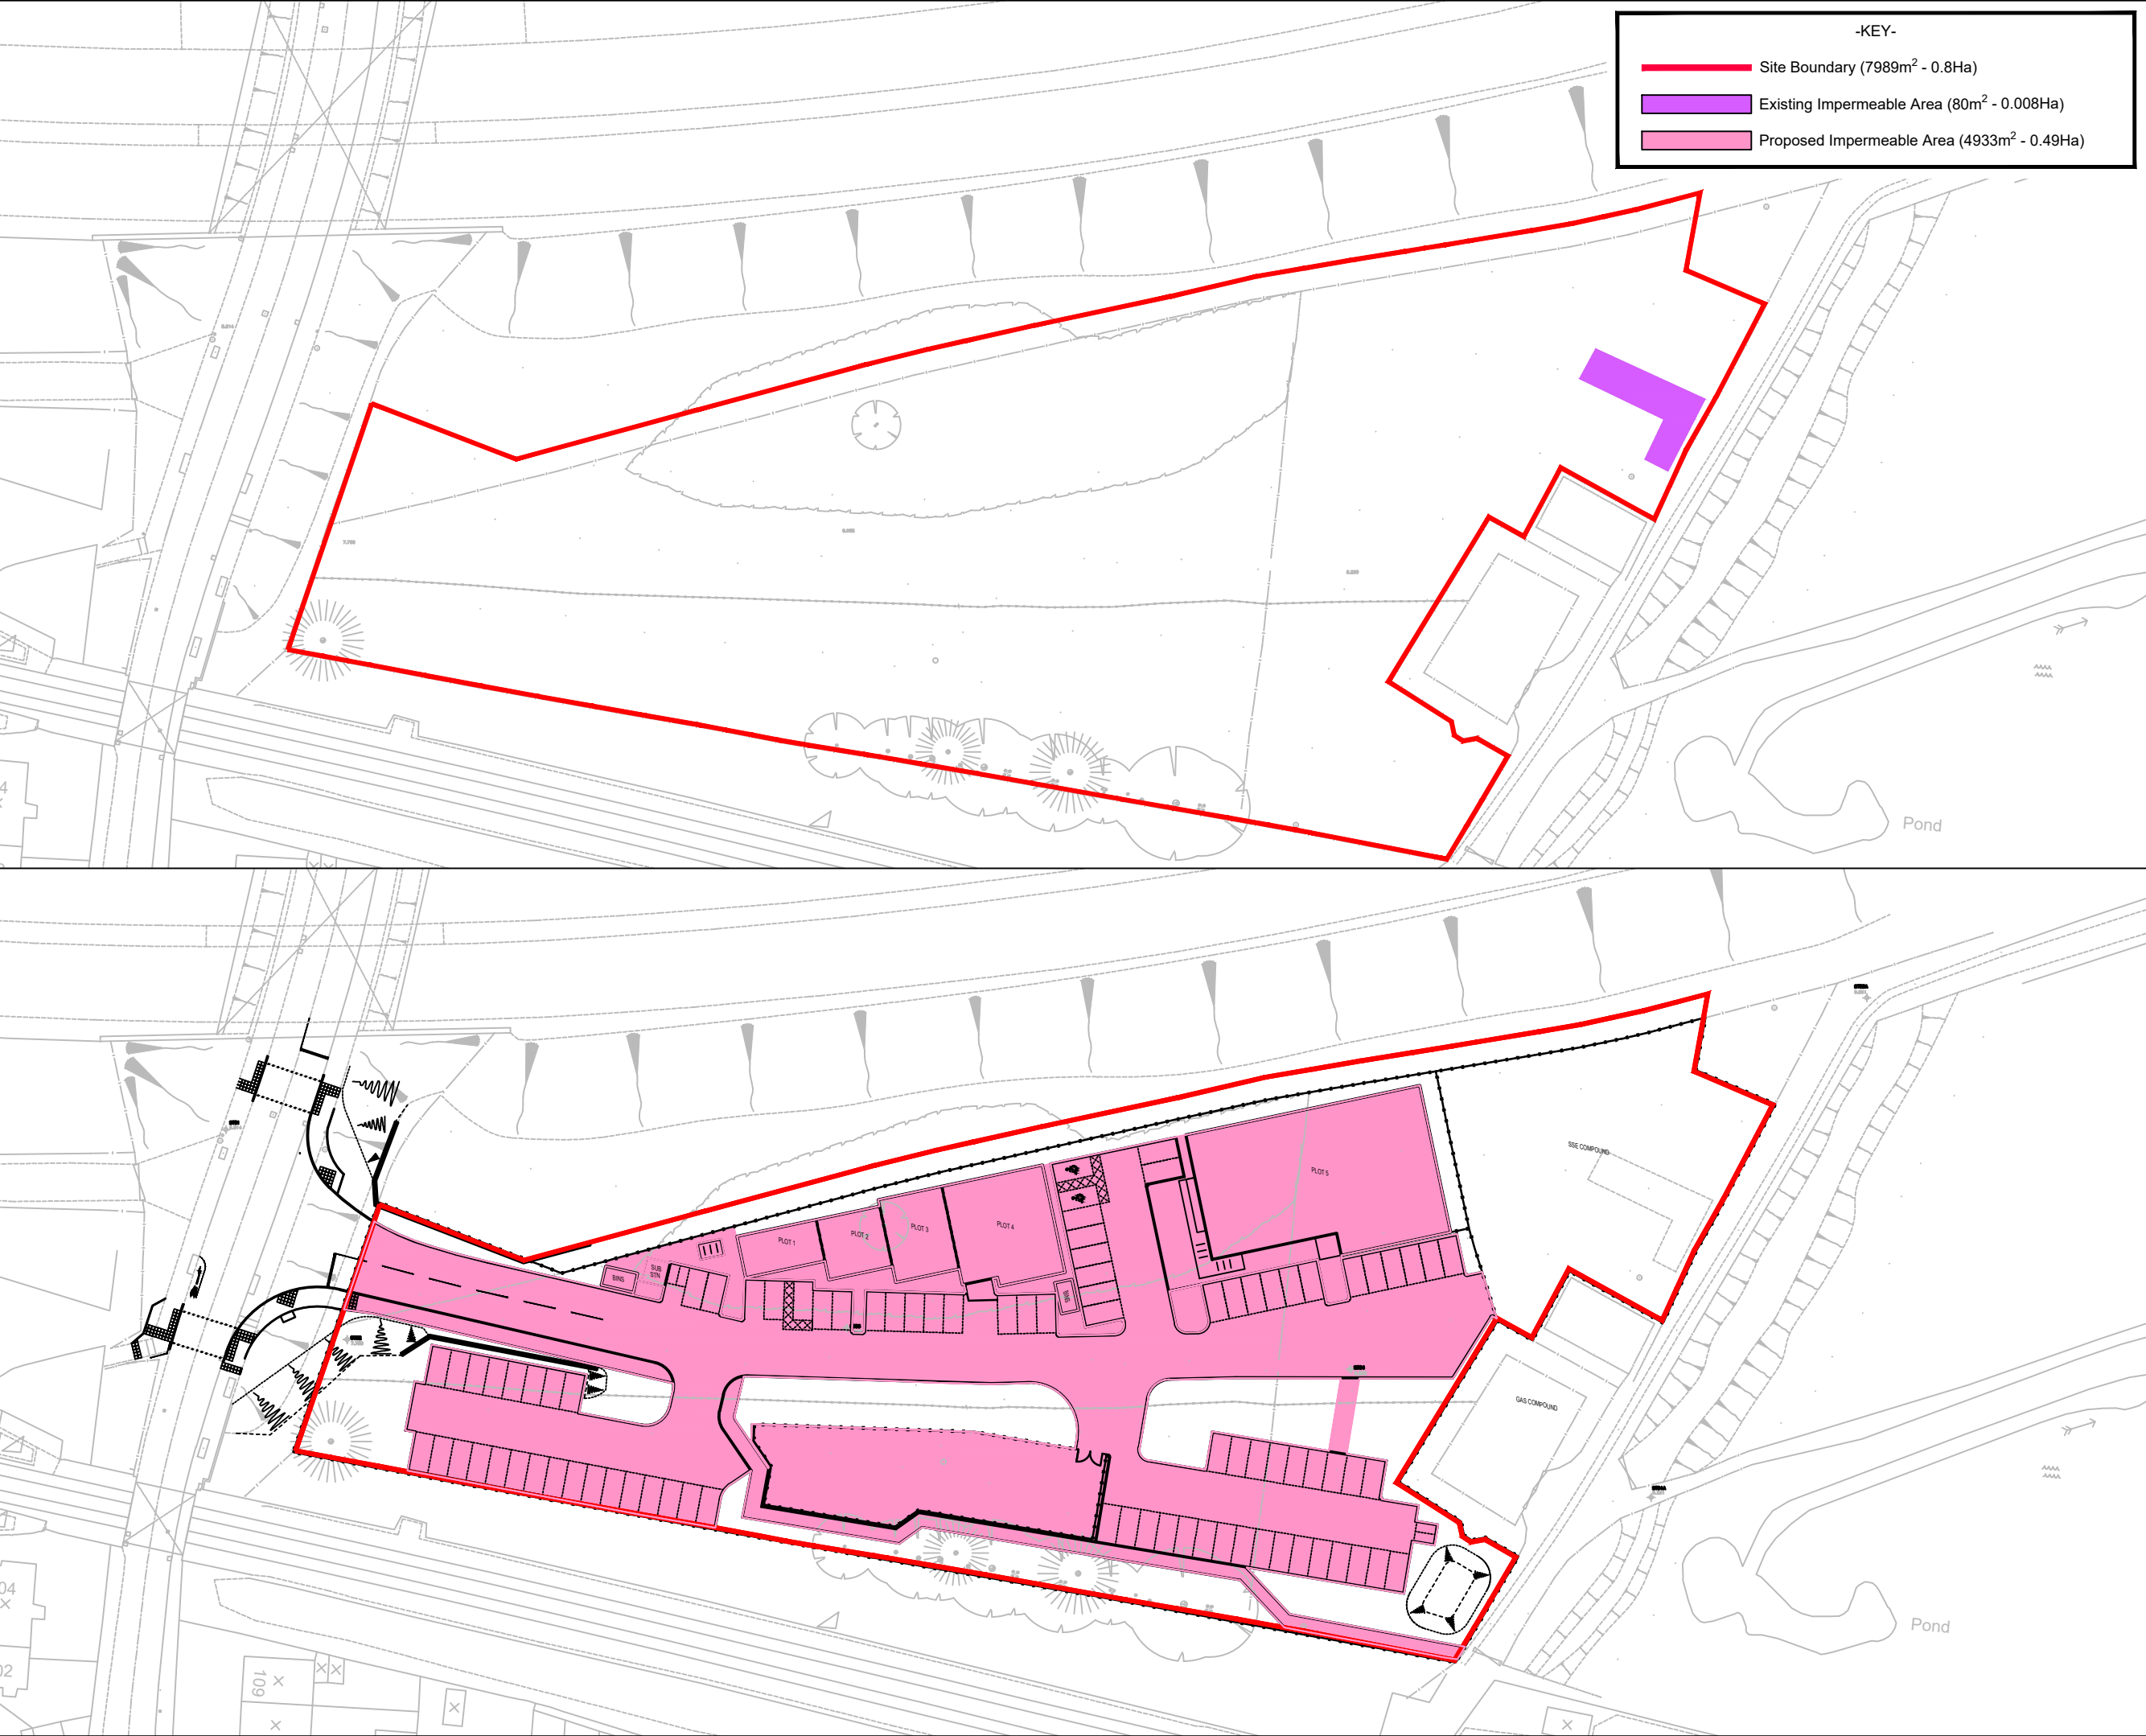

-KEY-

Site Boundary (7989m² - 0.8Ha)

Existing Impermeable Area (80m² - 0.008Ha)

Proposed Impermeable Area (4933m² - 0.49Ha)

NOTES

A3

1.

This drawing is to be read in conjunction with all other RGP drawings, and with all relevant Architect's and Engineer's drawings and specification. Any discrepancies found are to be reported immediately to the Engineer.

2.

RGP accepts no responsibility for inaccuracies in data provided by third parties such as topographic surveys or Ordnance Survey mapping.

3.

Do not scale, work to figured dimensions only. All dimensions are in millimeters unless noted otherwise and all levels are in metres from the topographic survey datum.

4.

Any information given regarding existing underground services is given in good faith after consultation with the relevant authority, however accuracy is not certain.

PRELIMINARY

A	08/11/2018	Preliminary issue
Rev.	Date	Amendments

rgp

Design

Transport Planning and Infrastructure Design Consultants

2 West Barn, Norton Lane, Chichester, West Sussex PO20 3AF

Tel: 01243 210418 Fax: 01483 861682

www.rgp.co.uk

Client

The Savoy Latham Partnership Ltd

Project

Interbridges, New Brighton, Emsworth

Drawing Title

Impermeable Area

Scale	1:750	Drawn By	SMO	Checked By	SJB	Approved By	MJA
Date	September 2018	Drawing No.	2017-D1323-300	Rev.	A		