
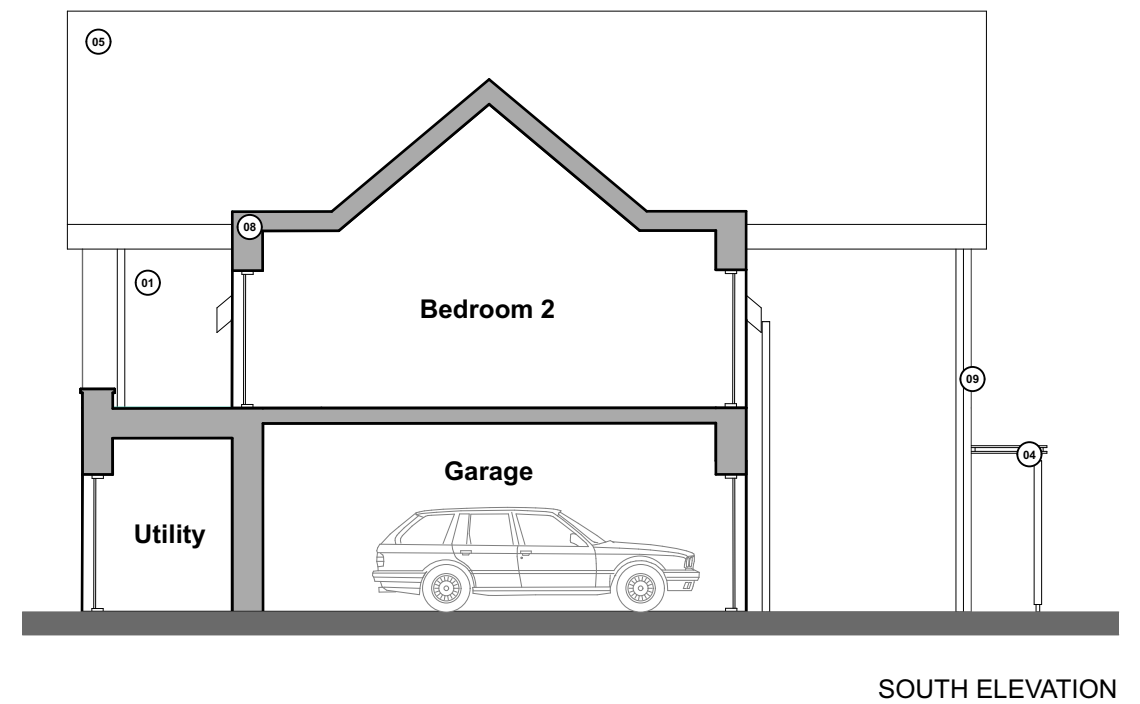
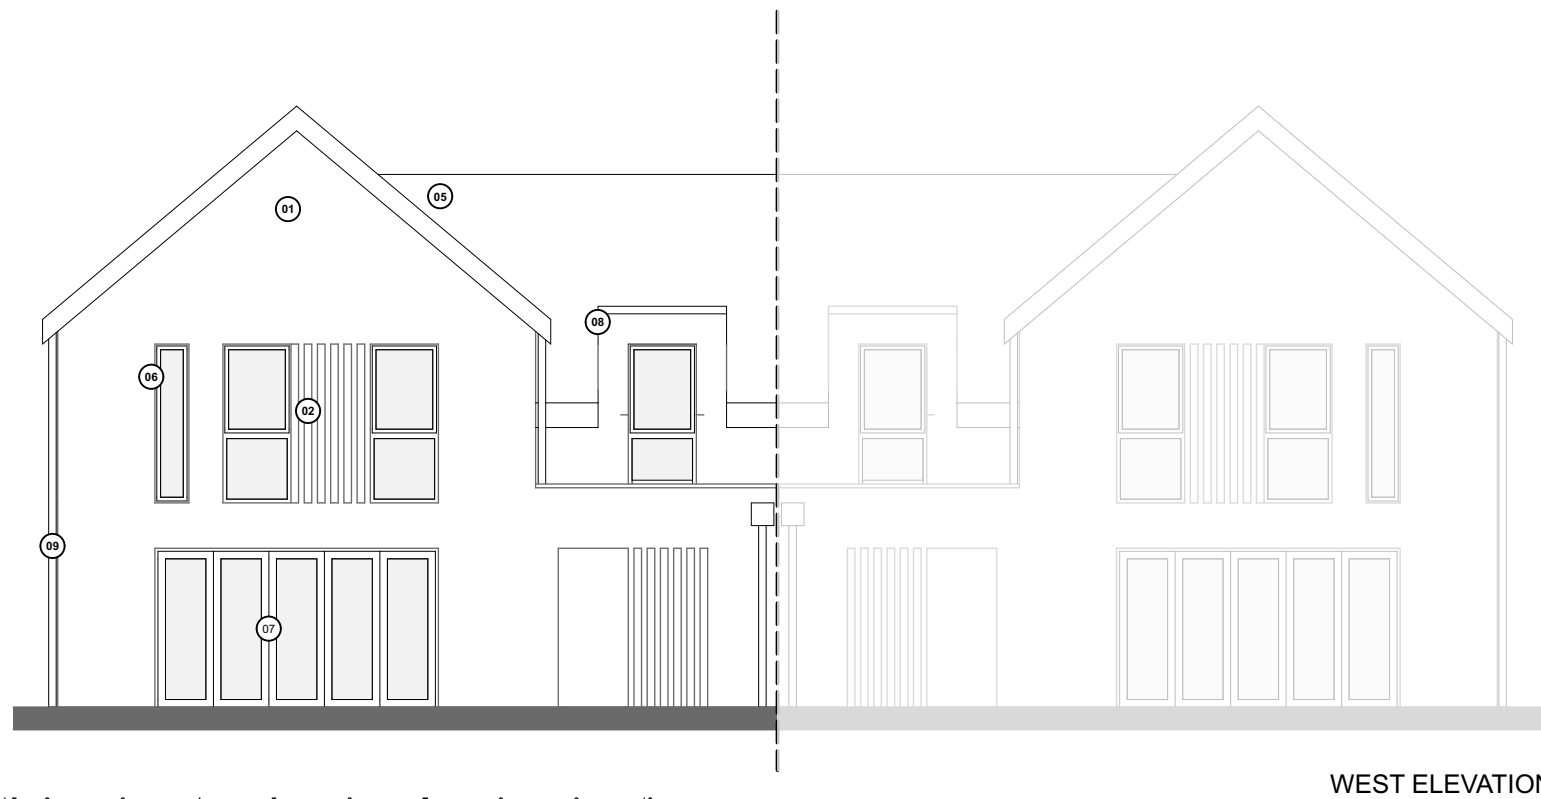
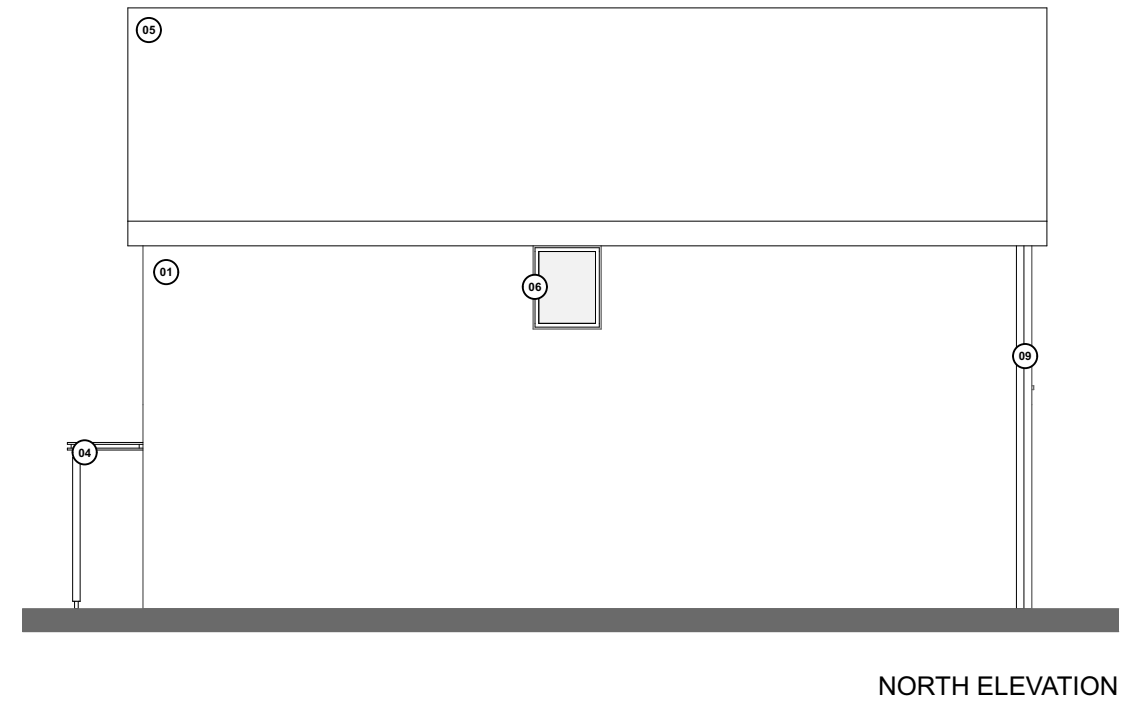
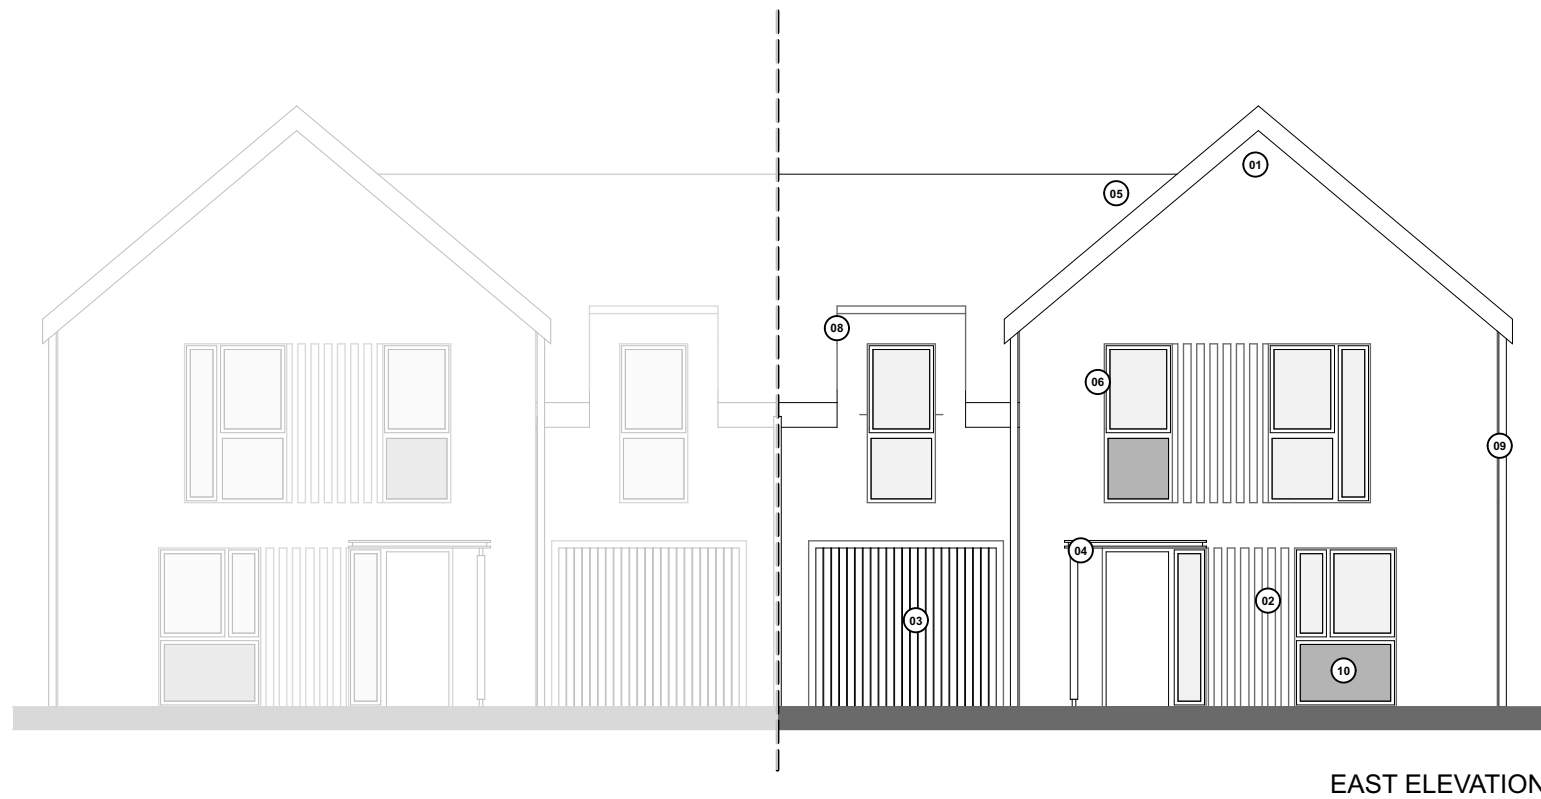


Revisions	Date	Description
A	18.08.17	Updated from DTM feedback

Approved
AH/CK

- | | |
|---------------------------------|--|
| 01 BUFF BRICK | 06 UPVC GUNMETAL GREY WINDOW FRAMES |
| 02 BRICKWORK FEATURE | 07 GLAZED BIFOLD DOORS W/ GUNMETAL GREY FRAMES |
| 03 GARAGE DOOR TO MATCH WINDOWS | 08 DORMERS |
| 04 ENTRANCE CANOPY | 09 UPVC DOWNPIPES AND GUTTER |
| 05 GREY CONCRETE ROOF TILE | 10 INFILL PANEL |

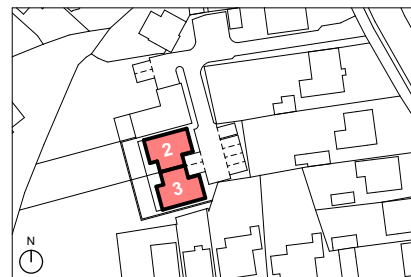

**National
Regional
Property
Group**

Project Title
Lovedean Lane

Document Title
House Type 2 - Elevations

Drawing Scale / Sheet Size
1:100 @ A3

Drawing Status
For Planning

Date
July 2018

Drawn by / Checked by
AH / CK

Client:
National & Regional

Drawing Number / Revision
18.065.206A

HGP
ARCHITECTS
Furzehall Farm
Wickham Road, Fareham
Hampshire, PO16 7JH
01329 283225
email@hgp-architects.co.uk