


92 Jubilee Road

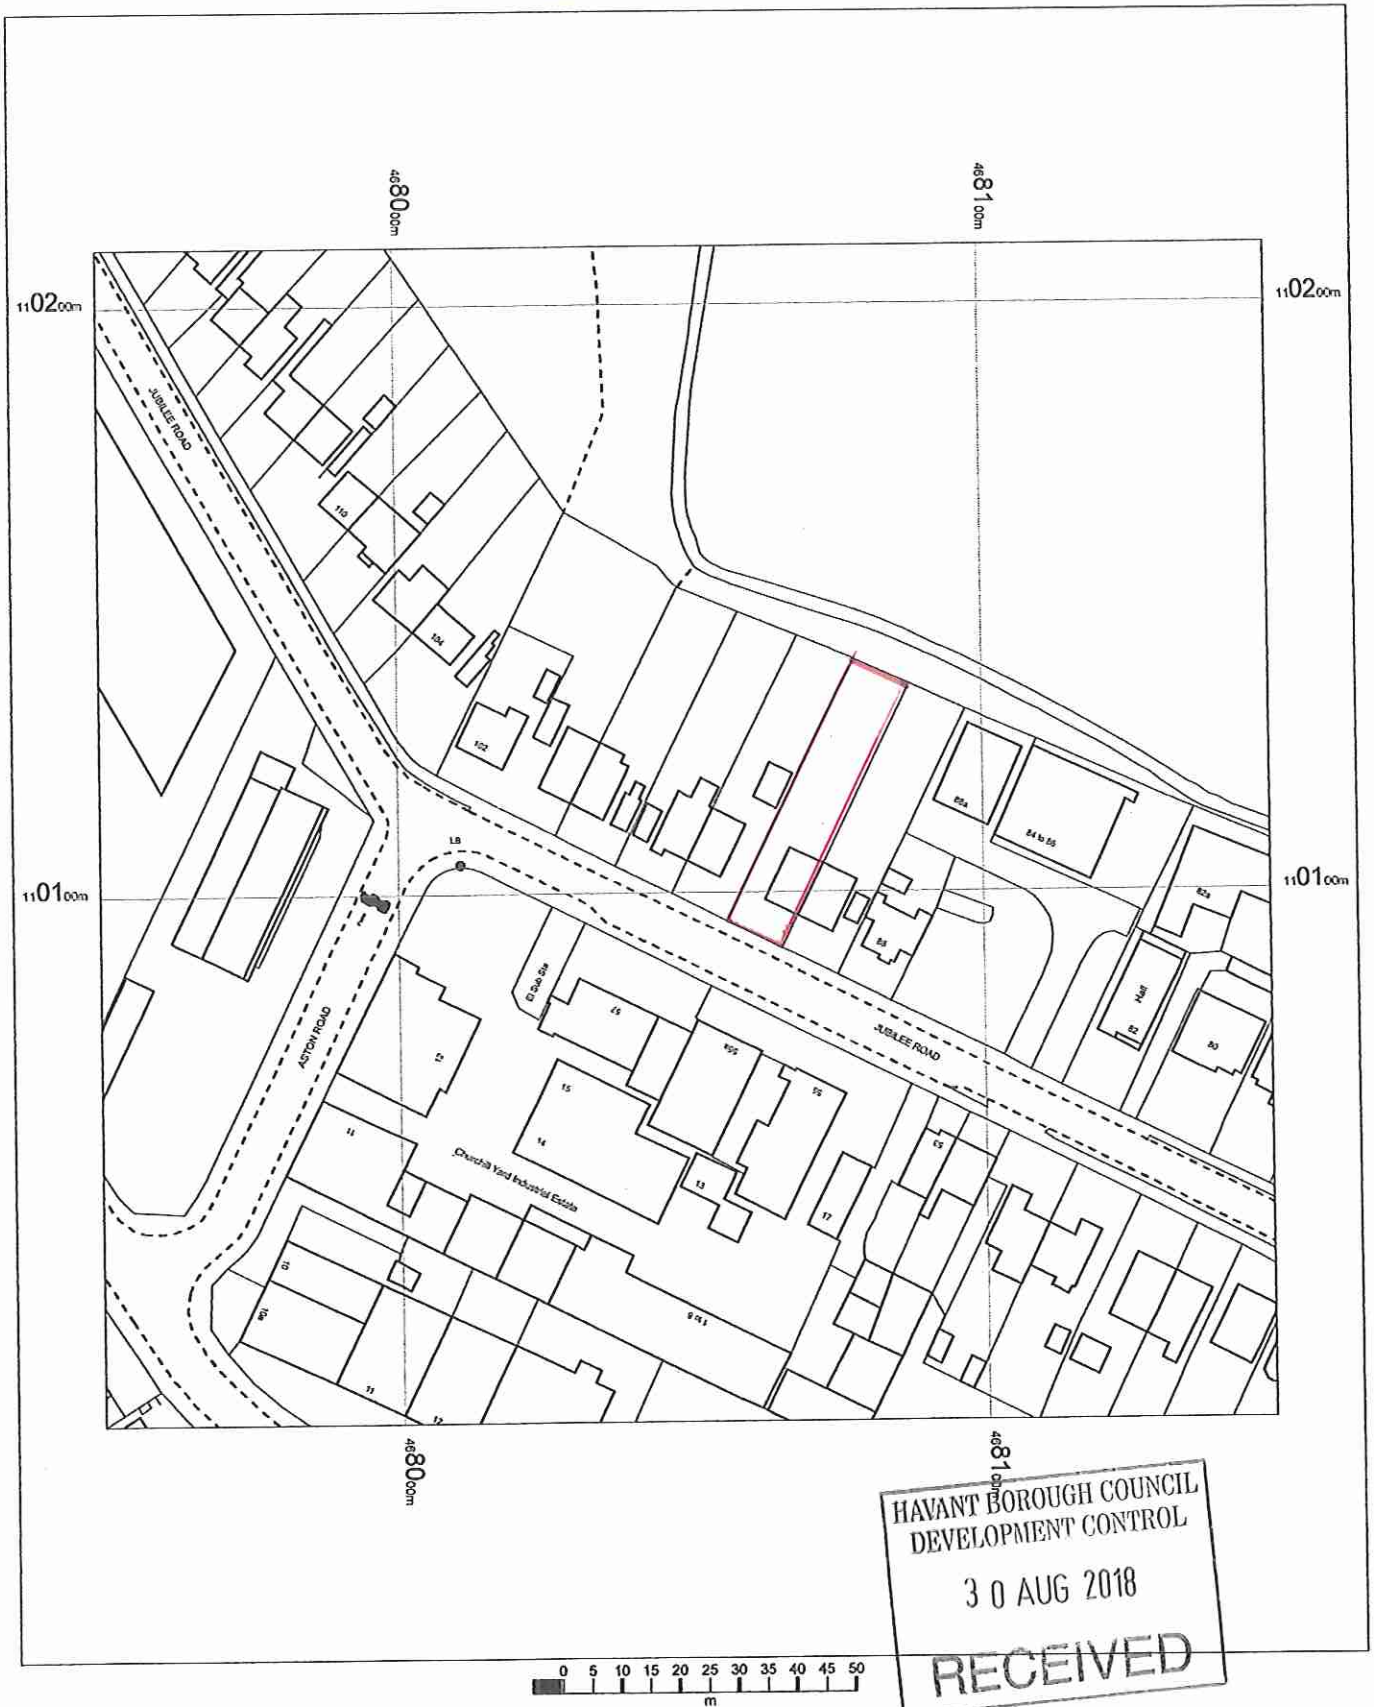

OS MasterMap 1250/2500/10000 scale
06 February 2017, ID: BLJT-00596758
www.planningapplicationmaps.co.uk

1:1250 scale print at A4, Centre: 468049 E, 110110 N

©Crown Copyright and database rights 2016 OS
100019980

