



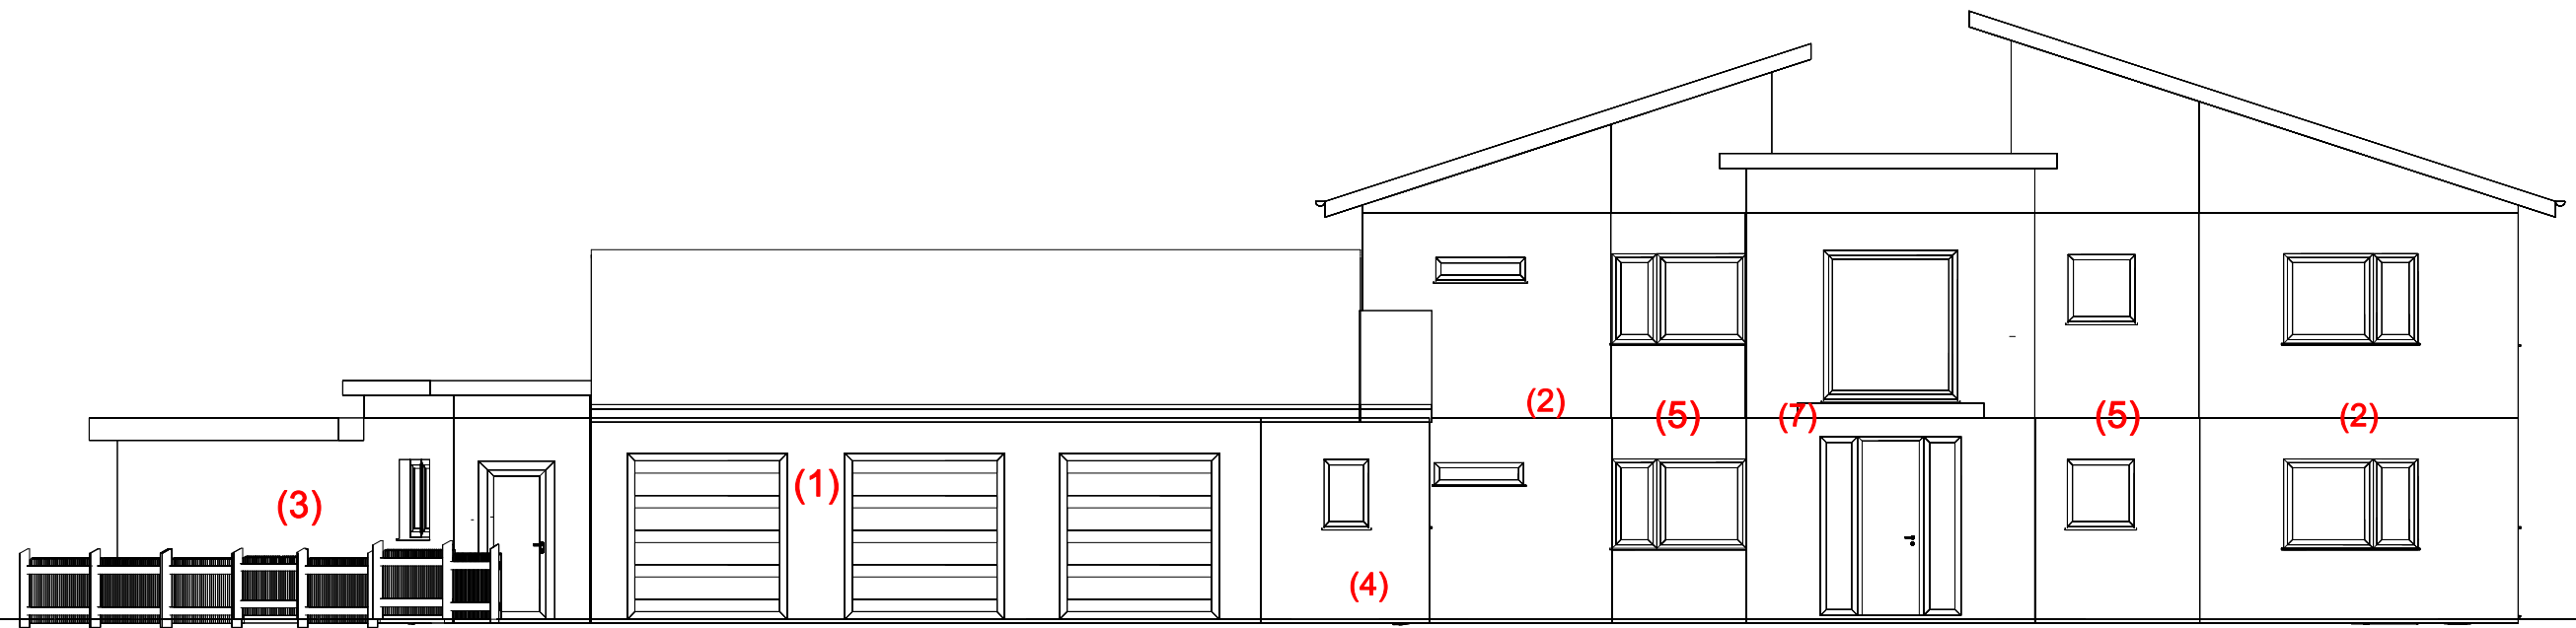

North Elevation

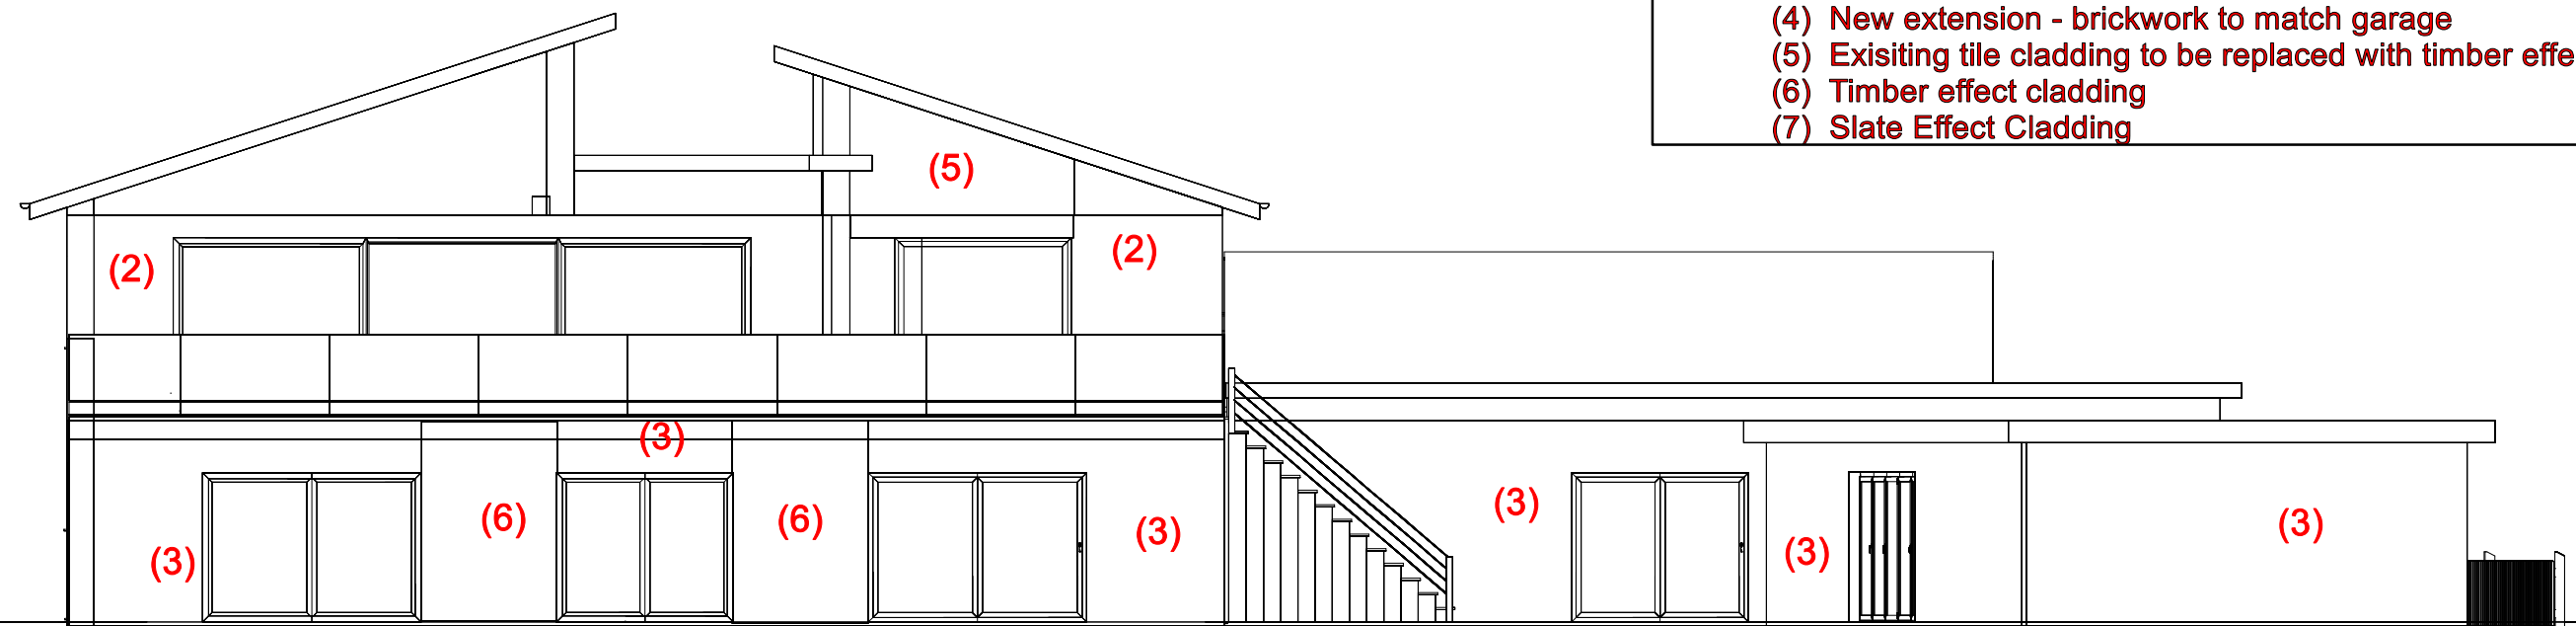

South Elevation

Key to finishes:

- (1) Existing Brickwork
- (2) Existing Brickwork to be rendered white
- (3) New extension - white render
- (4) New extension - brickwork to match garage
- (5) Existing tile cladding to be replaced with timber effect cladding
- (6) Timber effect cladding
- (7) Slate Effect Cladding

Winterlake Remodel-proposed
North and South Elevations
KLW
24/04/2018
1:100 A3 Landscape