


P5	DB	AR	090218	Planning Submission
P4	DB	AR	060218	Internal GA revised to comply with Building Regulations. Car Wash added
P3	DB	AR	020218	Planning Submission
P2	AJR	SL	170118	Dimensions shown to Gas Main and Boundary
P1	AJR	SL	040118	Issued for comment
rev	by	chkd	date	description

CLIENT LOGO

Tab-select, then edit family
to add your logo

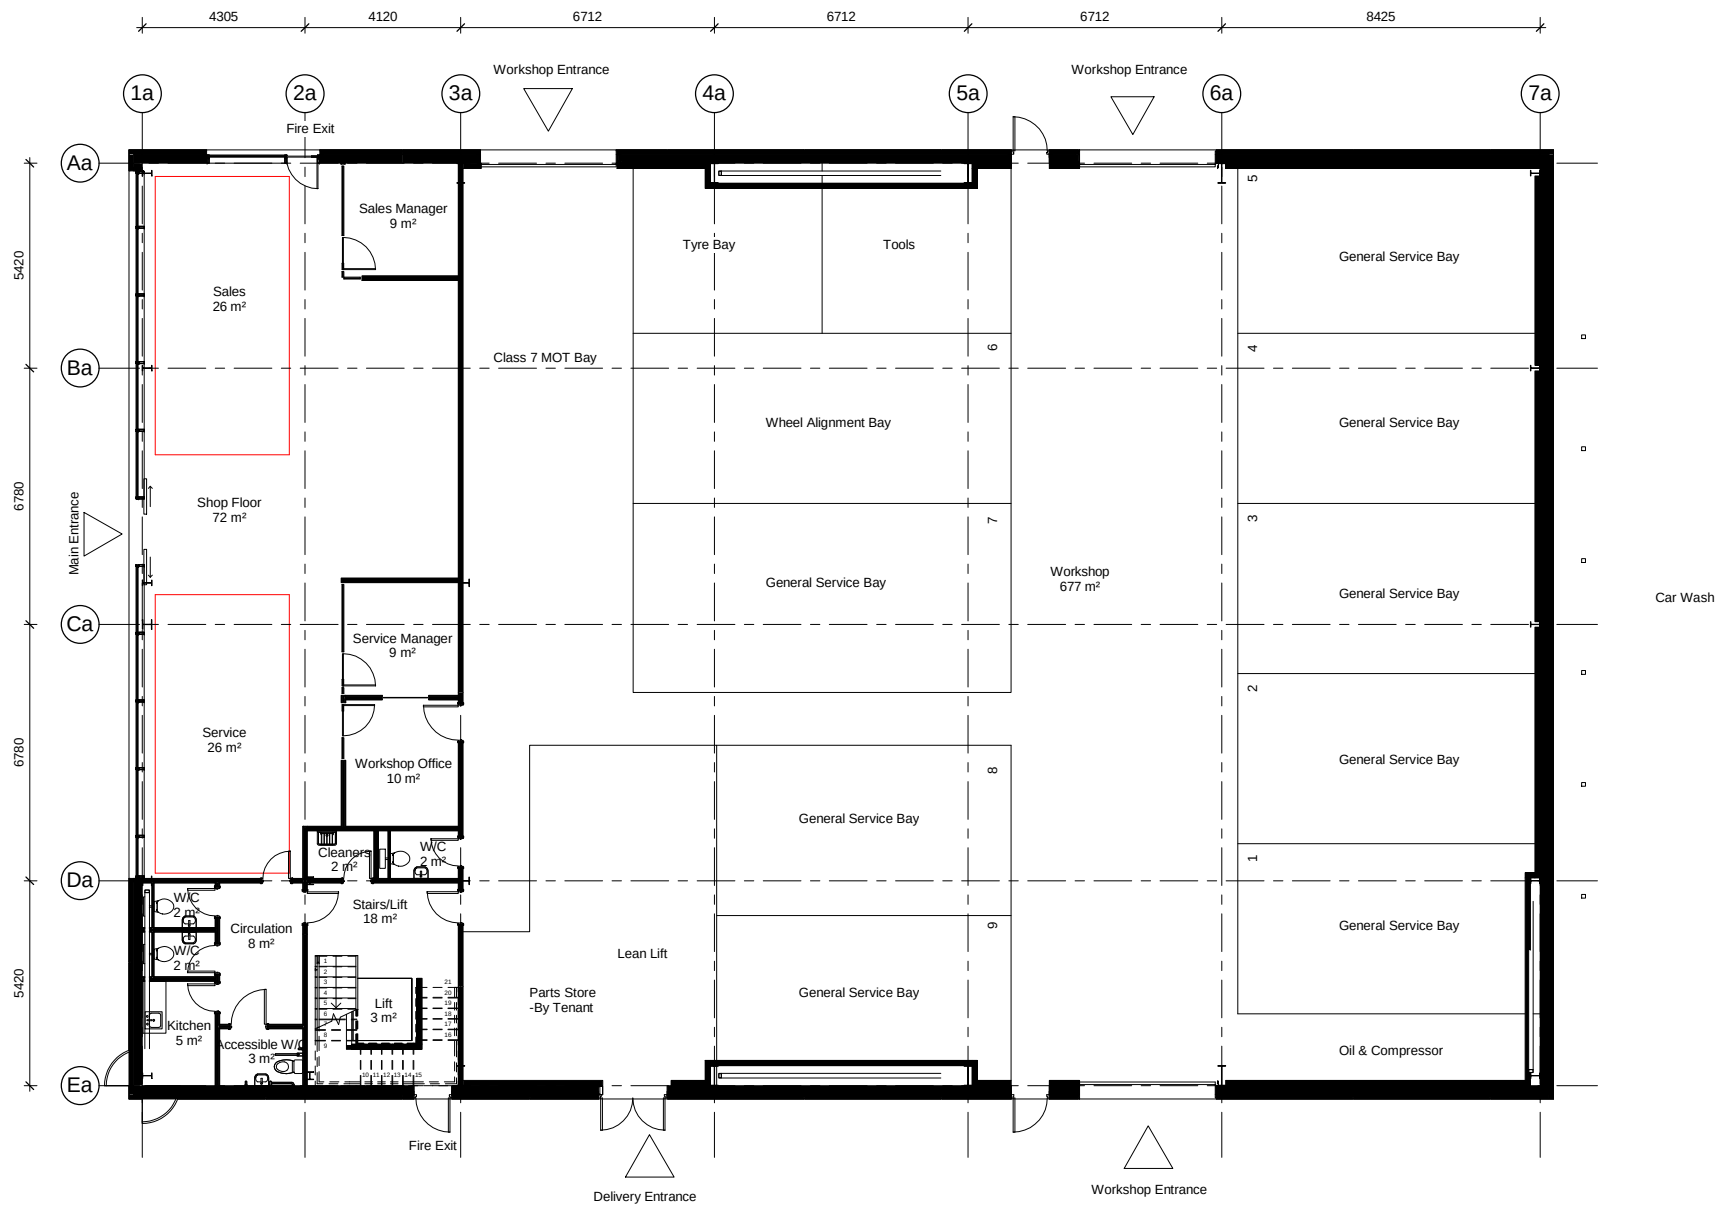

project	Dunsbury Park Plot 3			purpose of issue		
site	3A - Ground Floor Plan - GA			INFORMATION		
scale	1 : 100 @ A1	drawn	AJR	BAM job no.	drg. status	
date	01/03/18	checked	SL	4330	S3	
project code	originator	volume	level	type	role	number
drg / doc ref.	DHF-	BAMD-Z3-	00-	A-	DR-	11002 P5