

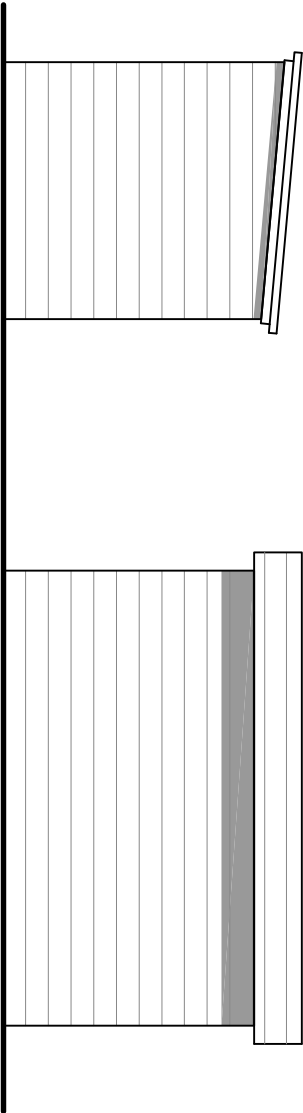


roof - tiled
walls - weatherboarding

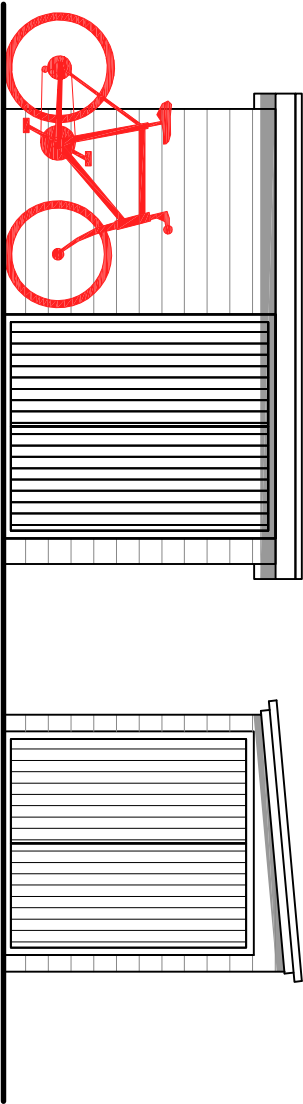


TYPICAL ELEVATIONS

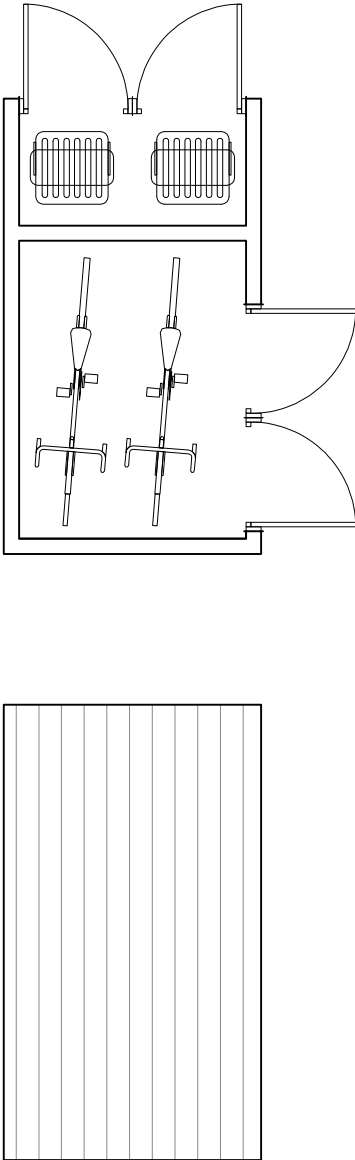

PLAN

ROOF

CYCLE & REFUSE PLANS SCALE 1:50

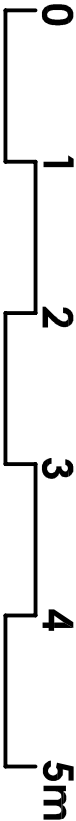

This drawing is the copyright of CMCDesign and may not be copied, altered or reproduced in any form without the written consent of CMCDesign.

It is the sole responsibility of the building owner to draw up all legal agreements with adjoining property owners to cover the over hanging of any fascia, guttering, balconies or any part of the building. CMCDesign cannot be held responsible in any way, whatsoever for any legal costs or other costs incurred through any neighbouring disputes.

It is the sole responsibility of the building owner to comply with the party wall act 1996. CMCDesign cannot be held responsible in any way if non compliance is adopted.

Use figured dimensions only. In all instances only as indicated otherwise.

all levels and contours to check all drawings and to verify all dimensions on the plot to works commencing any discrepancies in dimensions or boundary locations are to be brought to the attention of CMCDesign immediately before any other works take place on the

revision

client
mrv eridowns

stage
planning

date
oct 2015

scale
1:50 @ A3

address
ford to door of
35 blackburn drive
hempstead
po11 5pd

drawing no.
254/10/26

drawing
cycle & refuse
plans and elevations

CMC DESIGN architectural services



11a studio 22 horton road
higfield, southampton, so17 1ny
t 0768 997454
e studio@cmc-design.co.uk
w www.cmc-design.co.uk