


MATERIAL KEY

- FACING BRICKWORK
- RENDER
- TILE HANGING

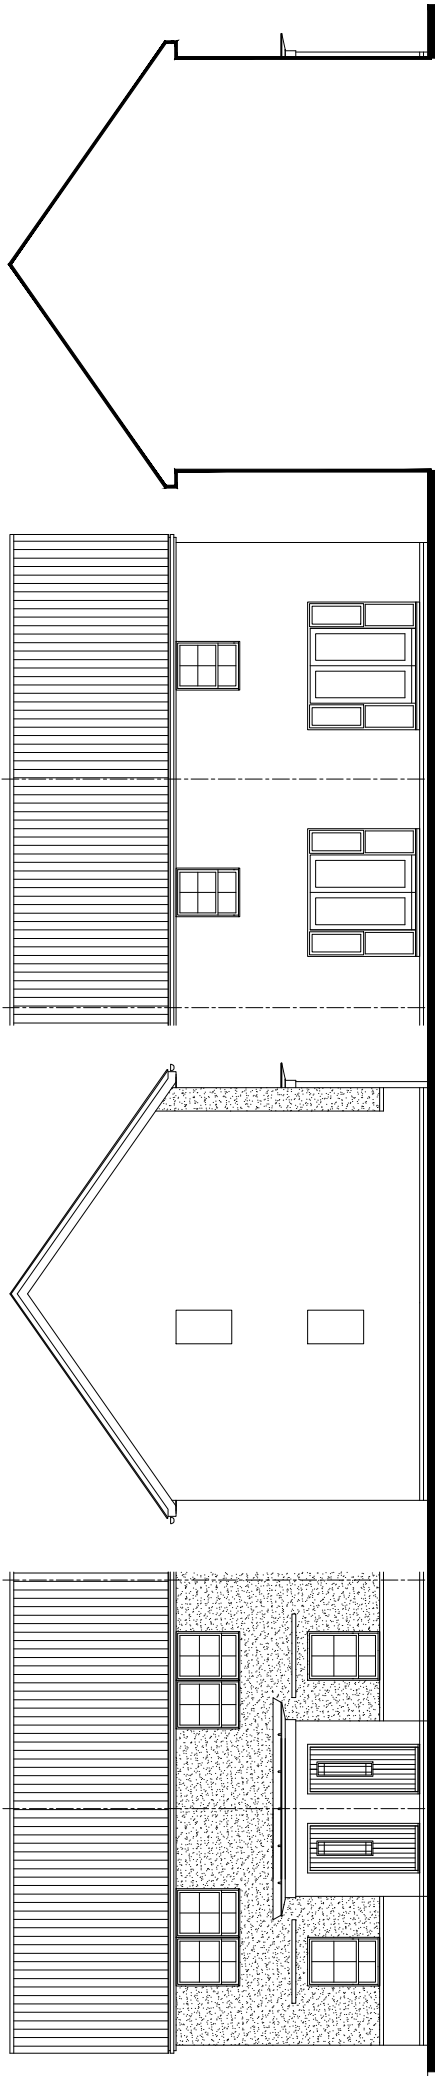


FRONT ELEVATION


SIDE ELEVATION 1

REAR ELEVATION

SECTION / SIDE ELEVATION 2

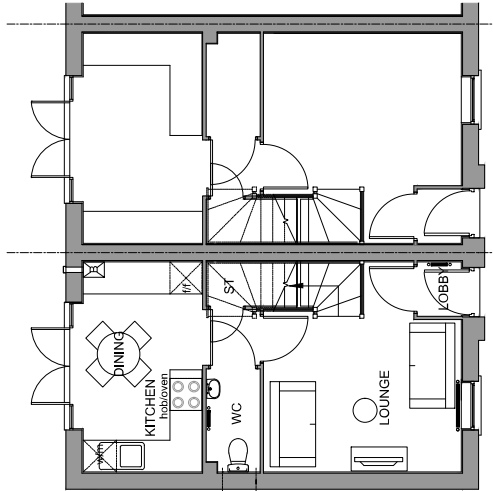

GROUND FLOOR PLAN

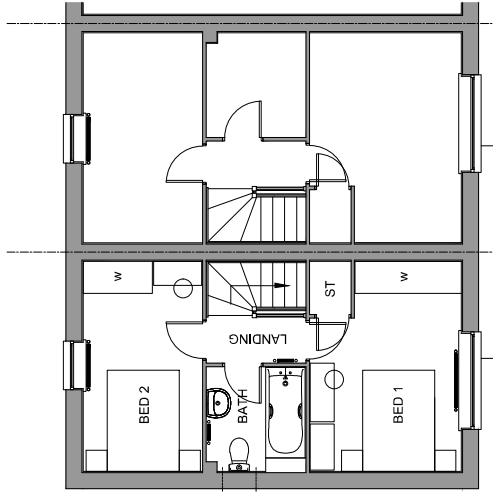

FIRST FLOOR PLAN

PLOT NUMBERS:
AS: 97
OPP: 95

NOTE: ALL FLUES, METERS & EXTRACT POSITIONS TO BE CONFIRMED.

SOLAR PANELS TYPE, SIZE & ORIENTATION TO BE AGREED. PLOT SPECIFIC

KENLEY
VARIANT 2
BEDROOM ALLOCATION 2B/4P
2 STOREY
FLOOR AREA: 614sqft/57.1m² (GIFA)

M 1:100

0 1 2 3 4 5 6 7 8 9 10 (m)



BARRATT
HOMES

idp PARTNERSHIP
IAN DARBY PARTNERSHIP

NORTHERN