


GARDENS
3 Old Barns ~~Close~~ - 2057.18

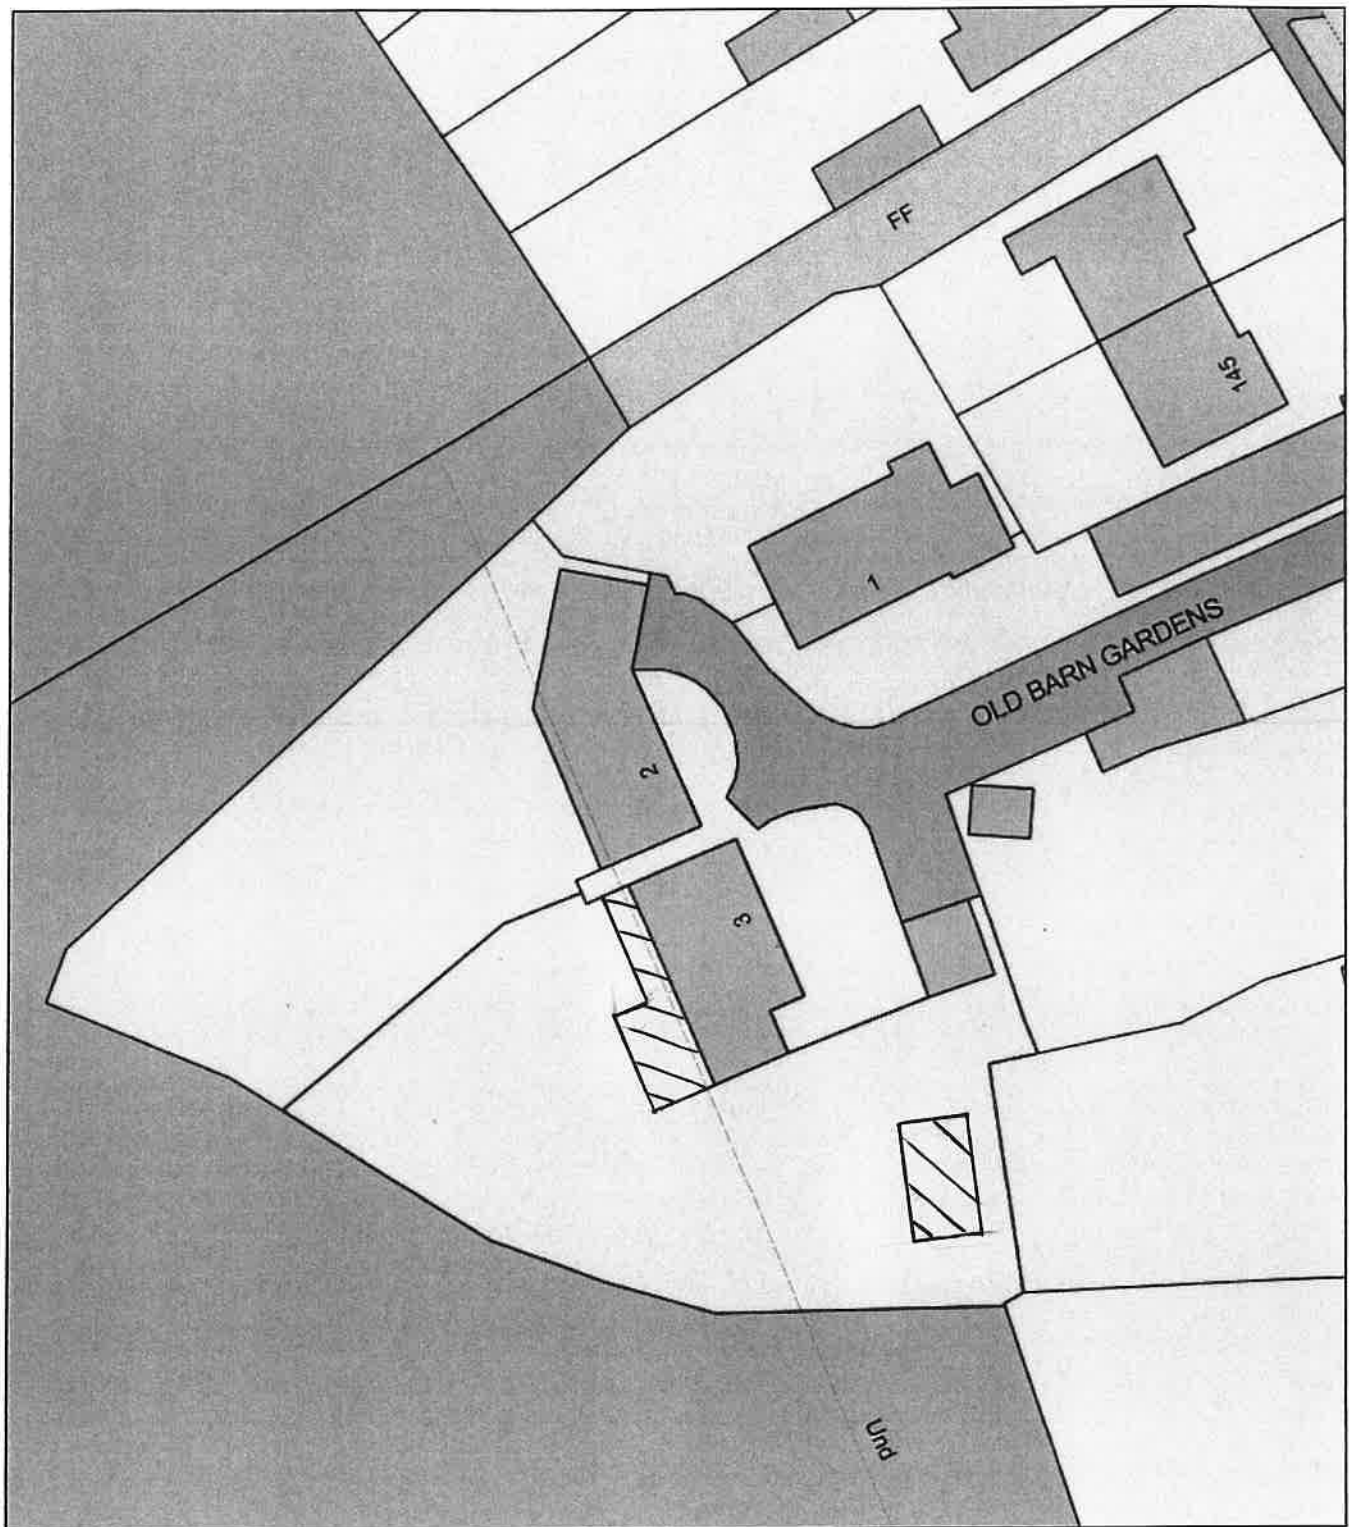

0 20
Metres



Plan Produced for: Mr Dave Green

Date Produced: 16 Mar 2018

Plan Reference Number: TQRQM18075131932605

Scale: 1:500 @ A4