



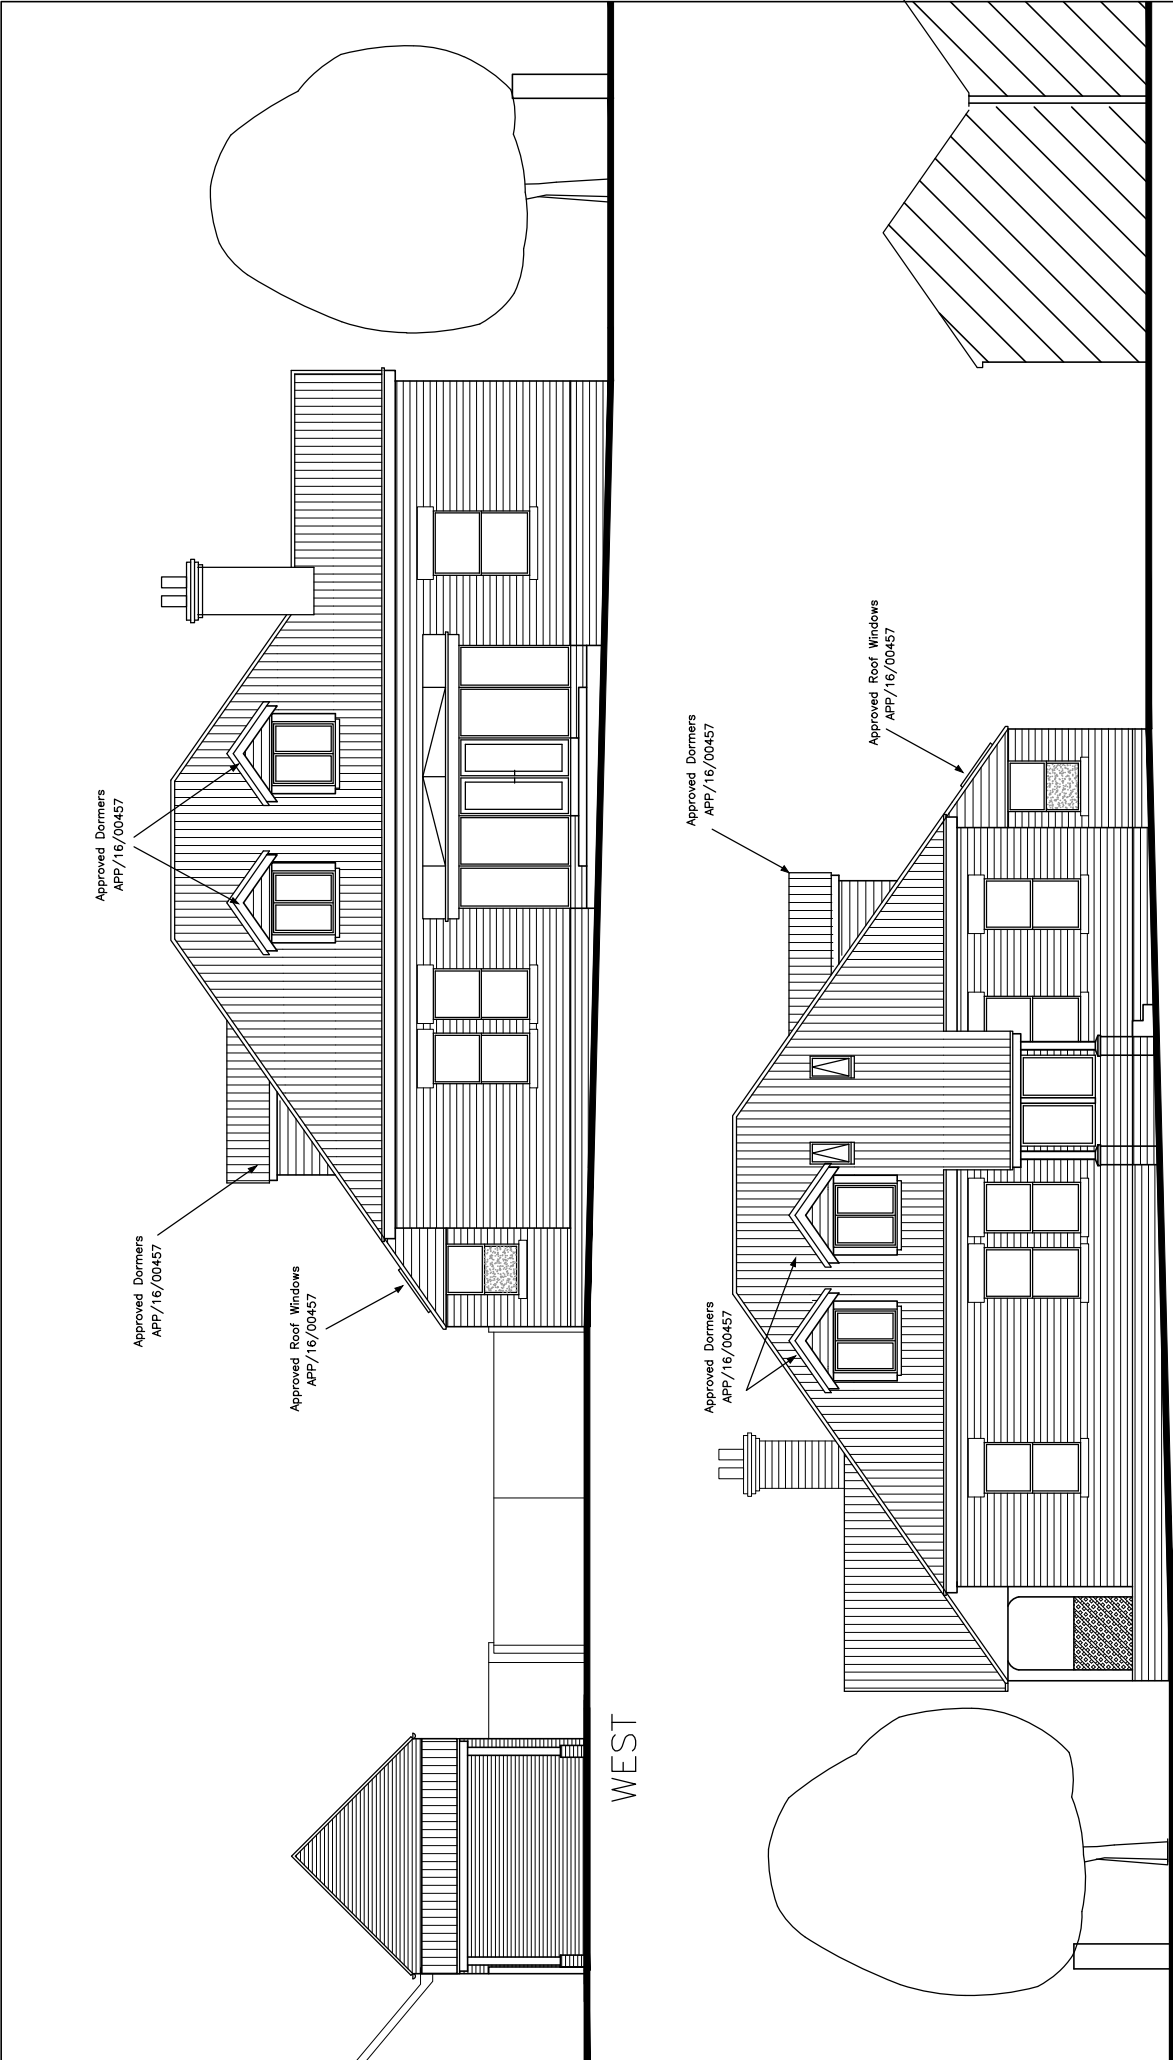

Scale A3 = 1:100
Drawn SAR/NKM
Date 12/03/18

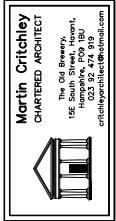

21 Grove Road
Havant
PO9 1AR

Revisions
A.
B.
C.

APPROVED
ELEVATIONS

1607-310°

metres

10

20

30