
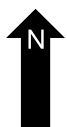
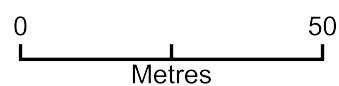


Lake House - 2036.18

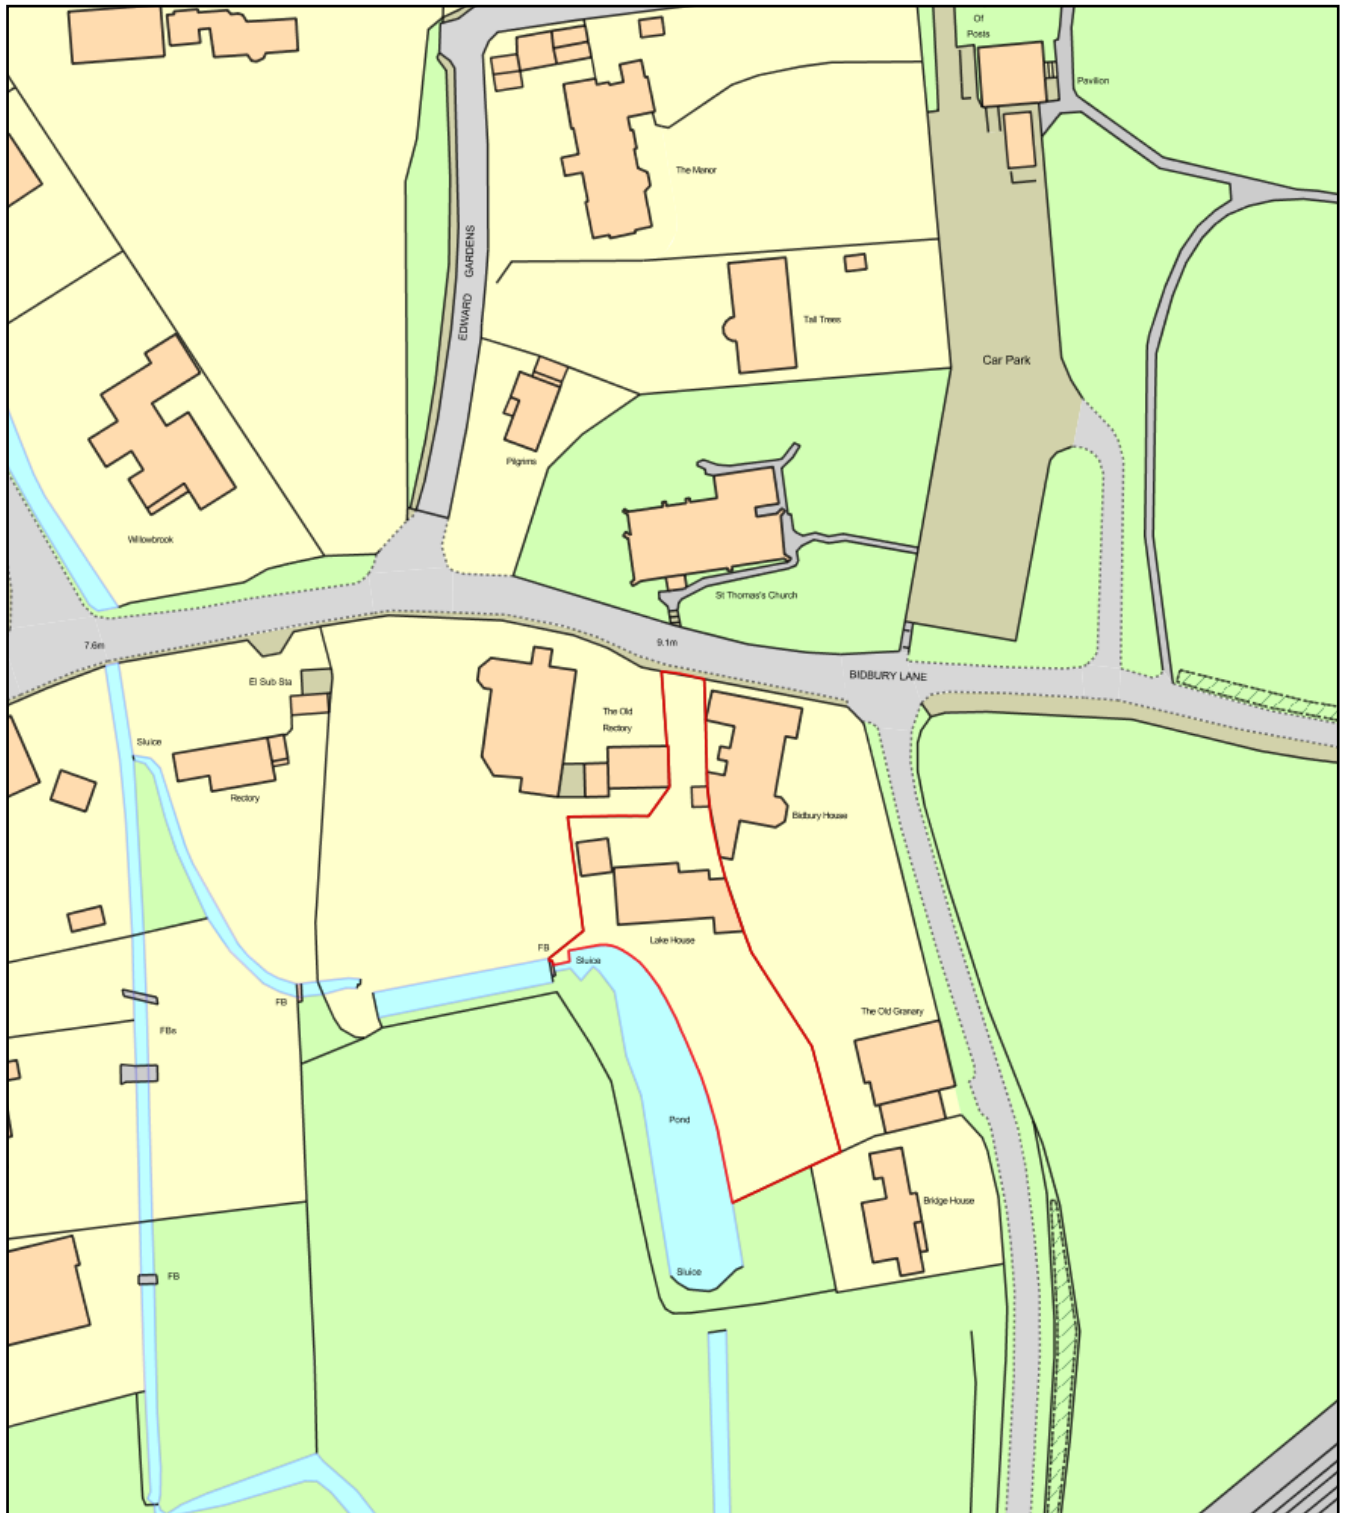

Plan Produced for: Mr & Mrs S Codling

Date Produced: 16 Apr 2018

Plan Reference Number: TQRQM18106134056181

Scale: 1:1250 @ A4