


PHYSICAL SCALE IN METERS @ 1:1250

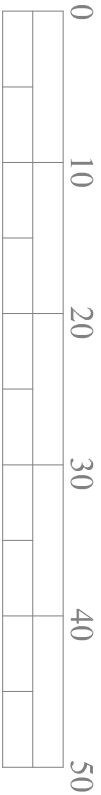

PHYSICAL SCALE IN METERS @ 1:500

NOTES:
This drawing has been produced solely for PLANNING/DESIGN.
Do not Scale from this Drawing except for planning purposes.
Any drainage shown is presumed and to be checked on site
before commencement of works.
This drawing is the copyright of mf Designs Ltd.



Produced on 27 June 2018 from the Ordnance Survey National Geographic Database and incorporating surveyed revision available at this date.
This map shows the area bounded by 475026,105669 475026,105769 475126,105769 475126,105669
Reproduction in whole or part is prohibited without the prior permission of Ordnance Survey.
Crown copyright 2018 Supplied by copra, its trading as UKPlanningMaps.com a licensed Ordnance Survey partner (100054135).
Data licensed for 1 year, expiring 27 June 2019. Unique plan reference: 716/238759/326386



Location



CHANGE OF USE WITH EXTENSION & ALTERATIONS

12 Queen Street, Emsworth, PO10 7YA

mf designs ltd
Chartered Architects



36 Grove Road • Havant • Hampshire • PO9 1AZ	02392 470967
Director: Martin Farrer RIBA • Co Registration No.4507379	admin@mfdesigns.org.uk
Date: June 2018	Job No: 3204
Scale: 1:1250/500	Dwg No: P_02