


87 Andrew Crescent - 2142.18

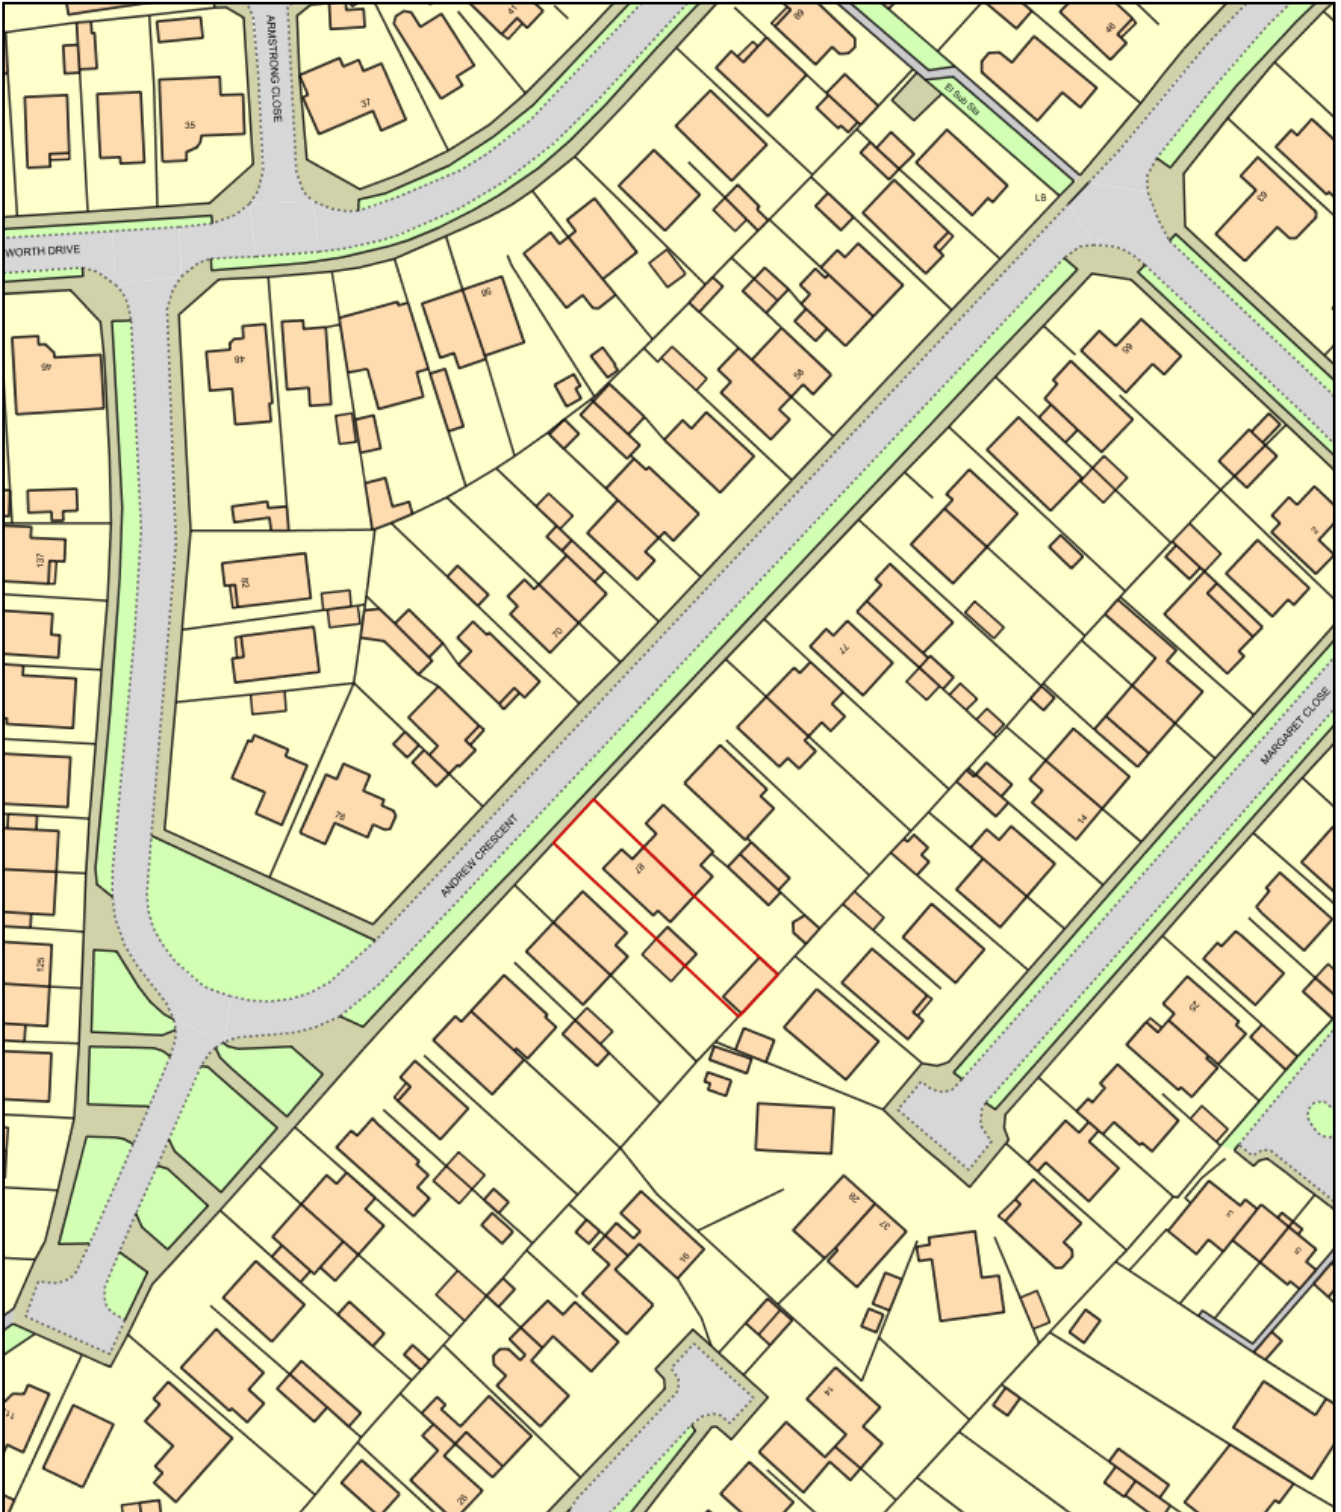

0 50
Metres



Plan Produced for: Mr Phillips

Date Produced: 07 Aug 2018

Plan Reference Number: TQRQM18219092033870

Scale: 1:1250 @ A4