


3 Old Barns Close - 2057.18

Appendix 1 Tree Quality Assessment Plan

○ Tree of moderate quality

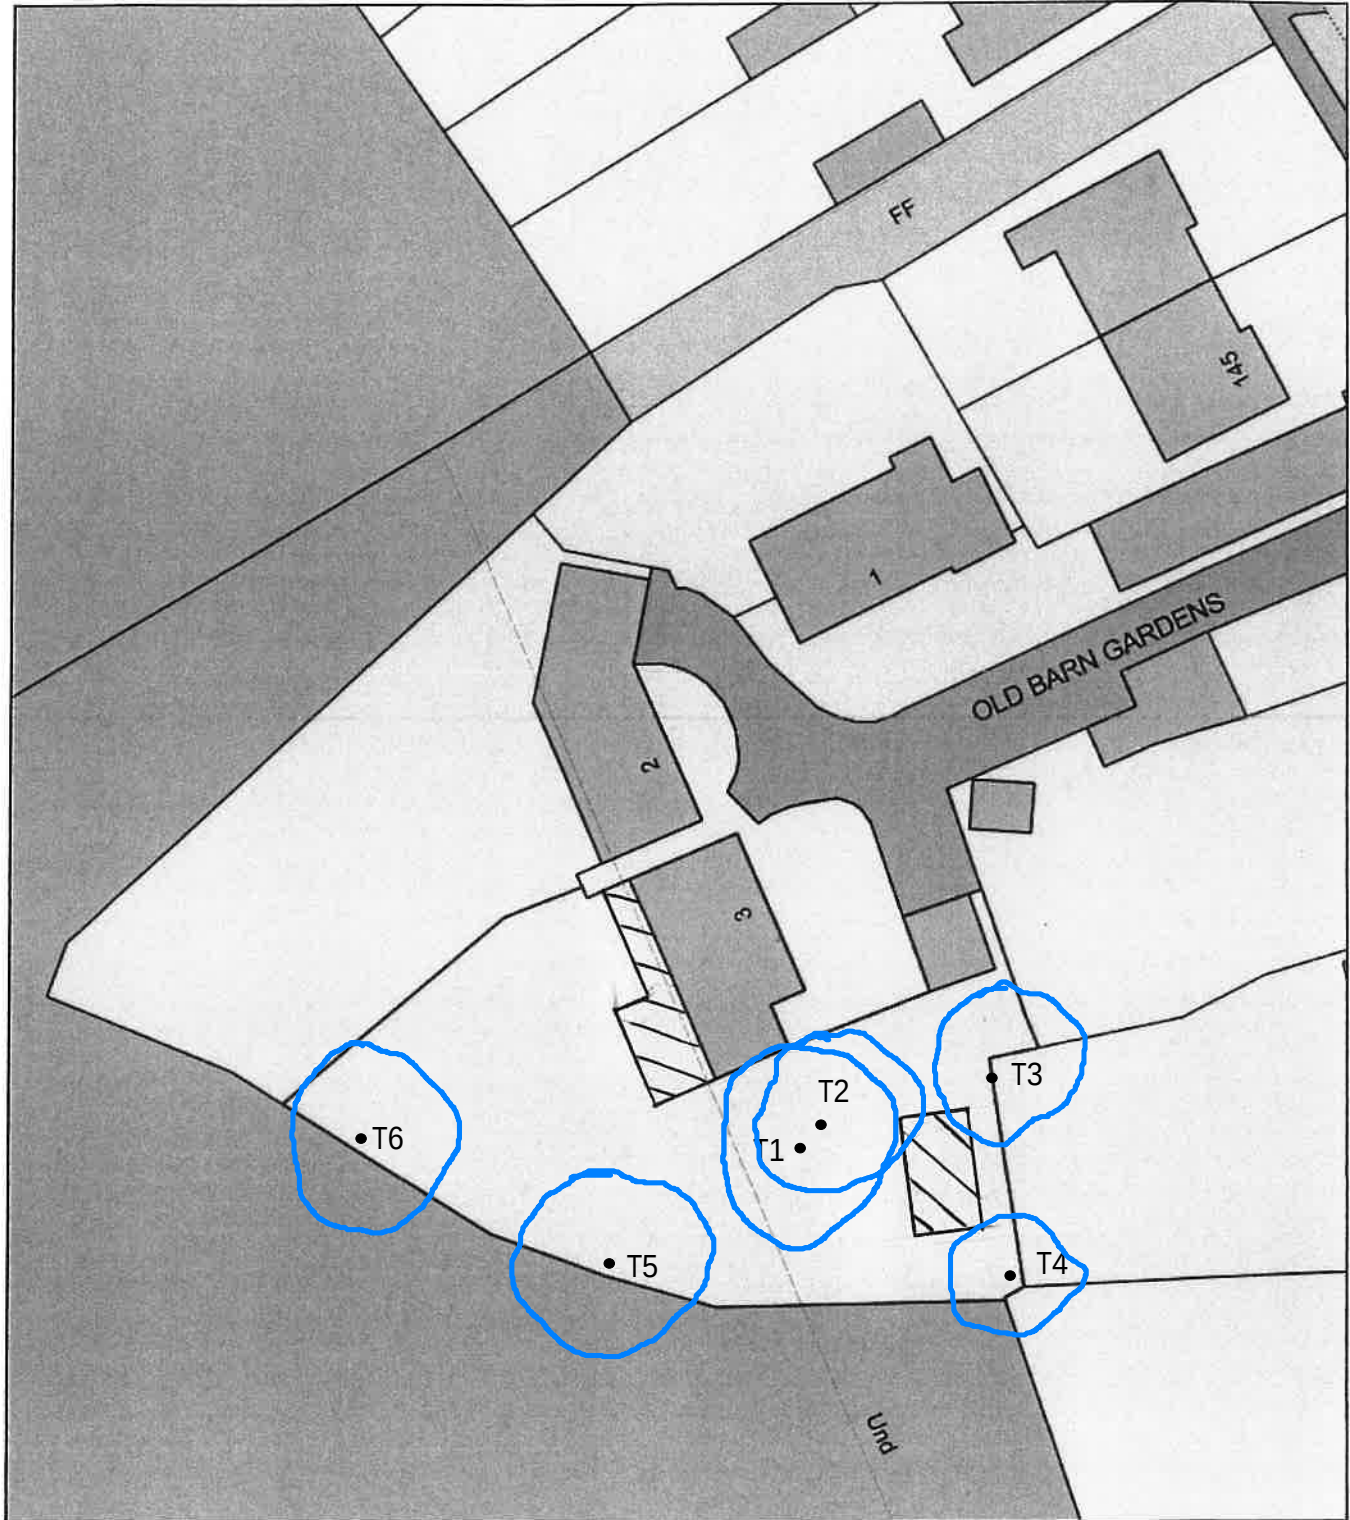

0 20
Metres



Plan Produced for: Mr Dave Green
Date Produced: 16 Mar 2018
Plan Reference Number: TQRQM18075131932605
Scale: 1:500 @ A4