

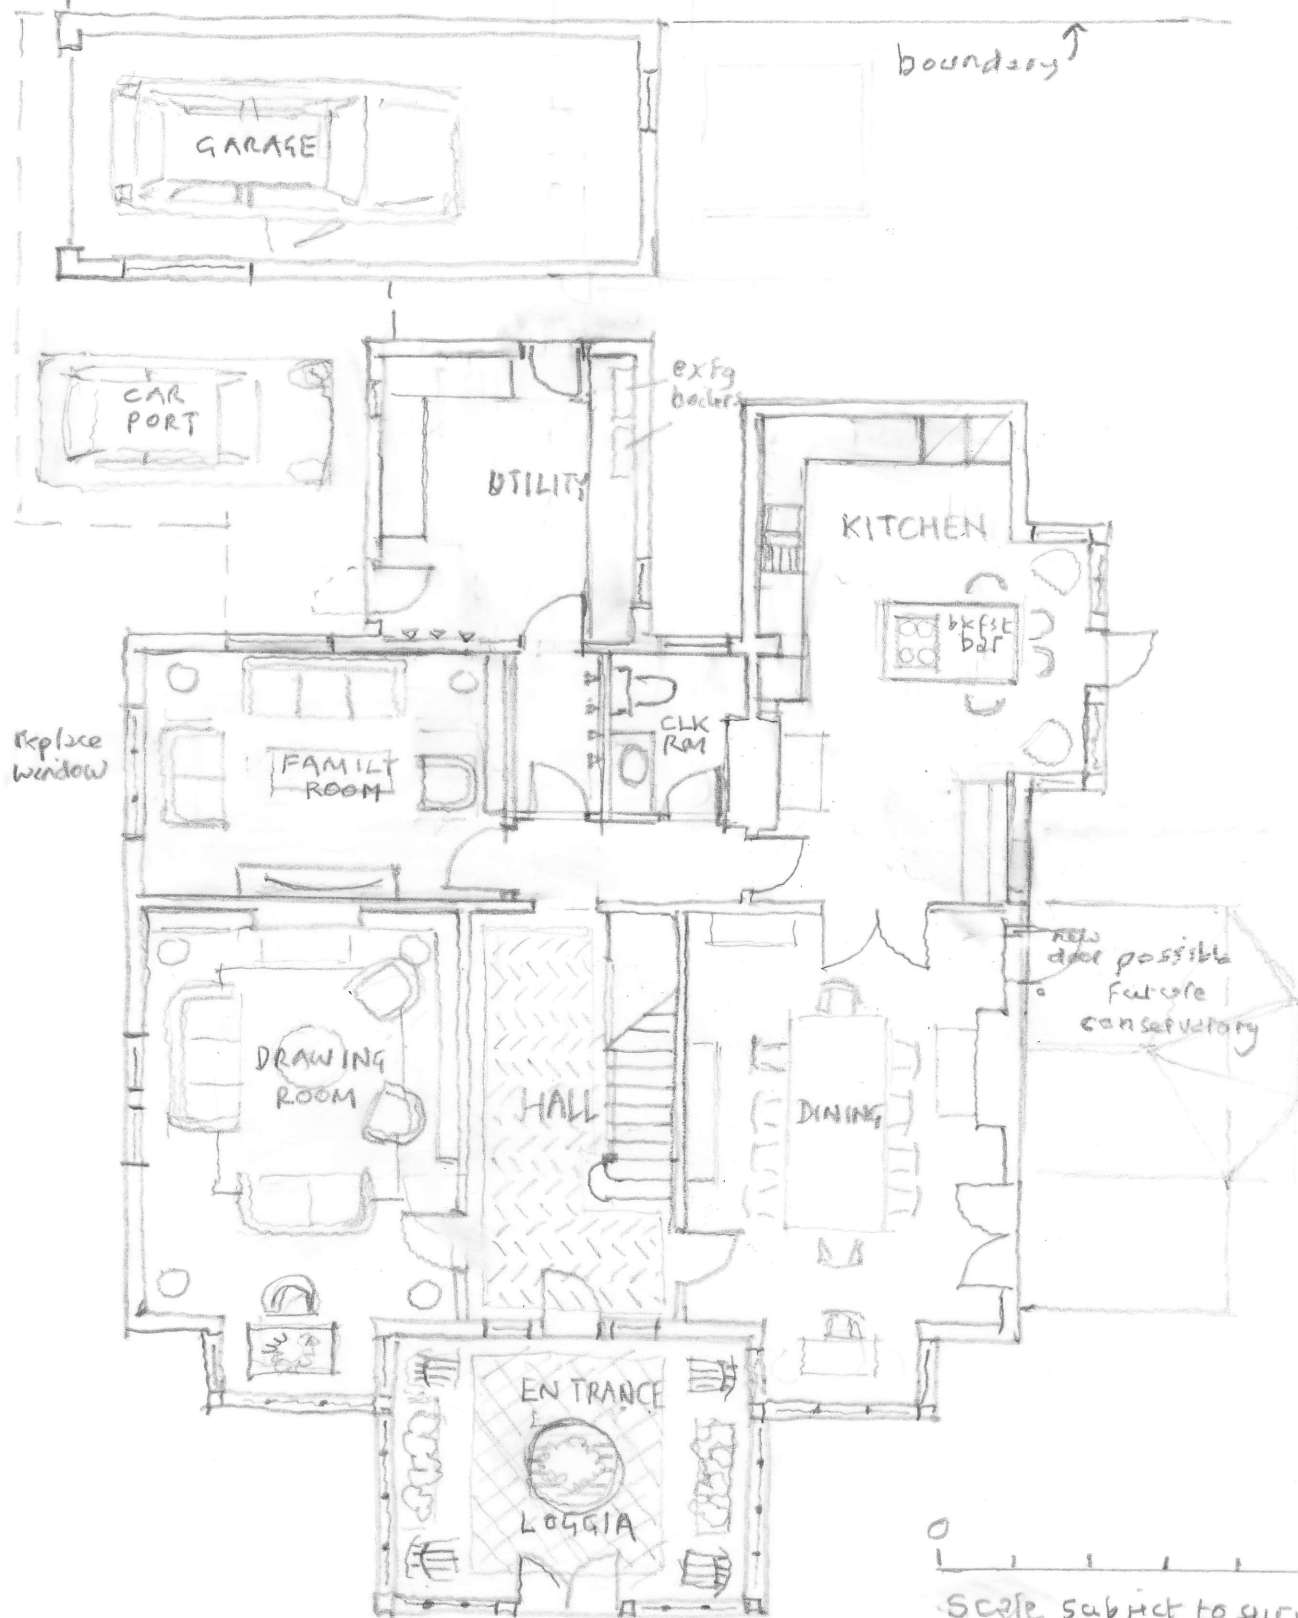
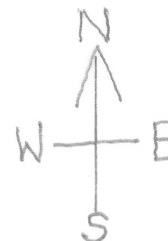


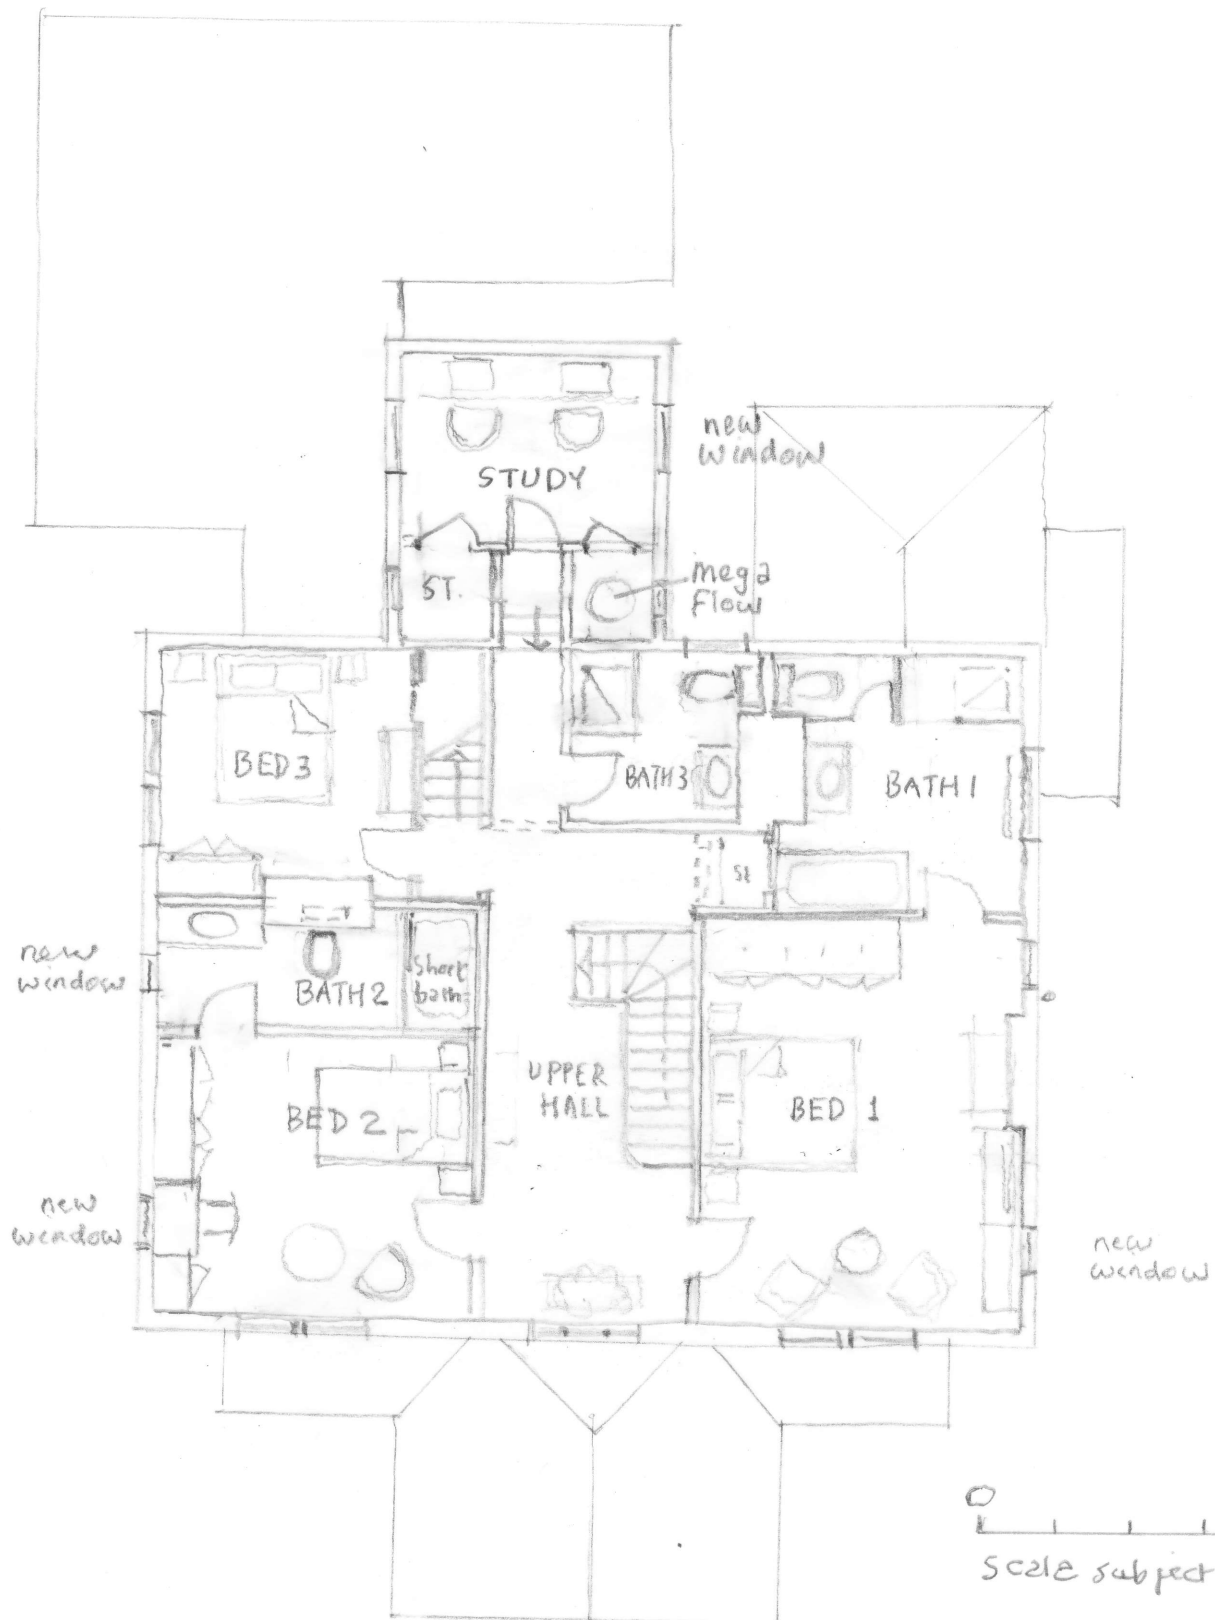



0 5m

Scale subject to survey

PROPOSED
GROUND FLOOR
11 PARK CRESCENT
EMSWORTH
28.12.2017

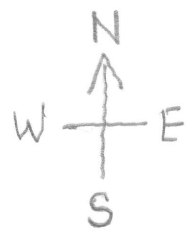

PROPOSED
FIRST FLOOR
11 PARK CRESCENT
EMSWORTH

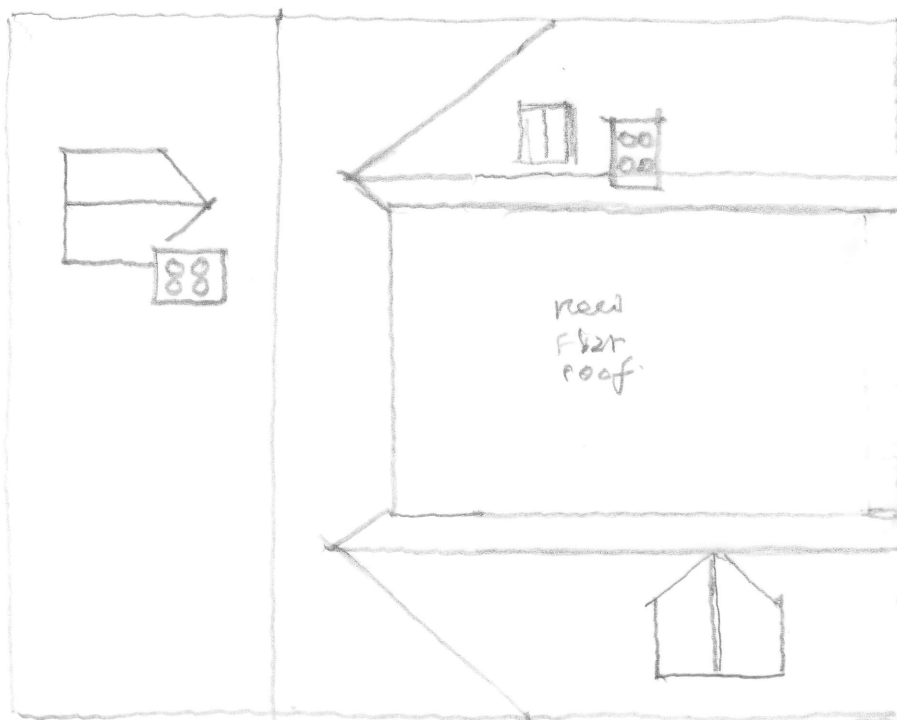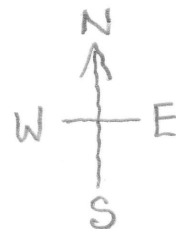


ROOF

PROPOSED PLANS
 11 PARK CRESCENT
 EMSWORTH




Scale subject to survey
 28.12.2017

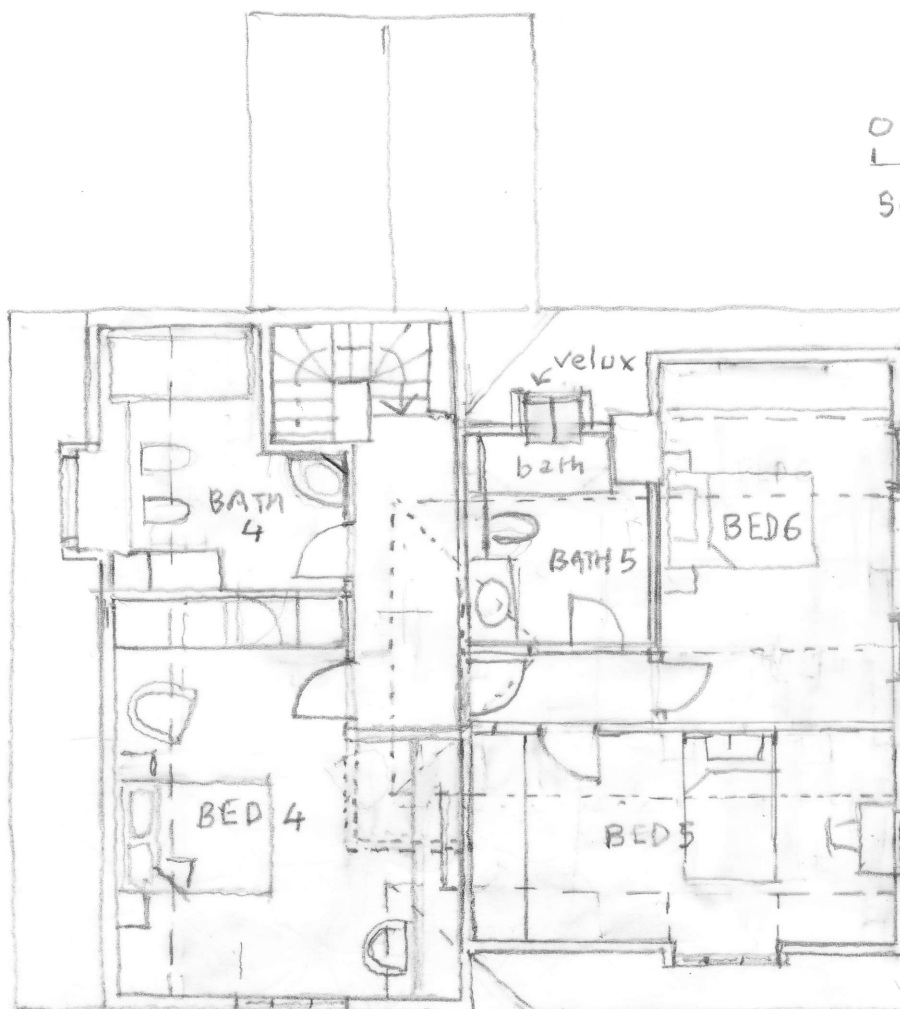

SECOND FLOOR



PROPOSED
EAST ELEVATION

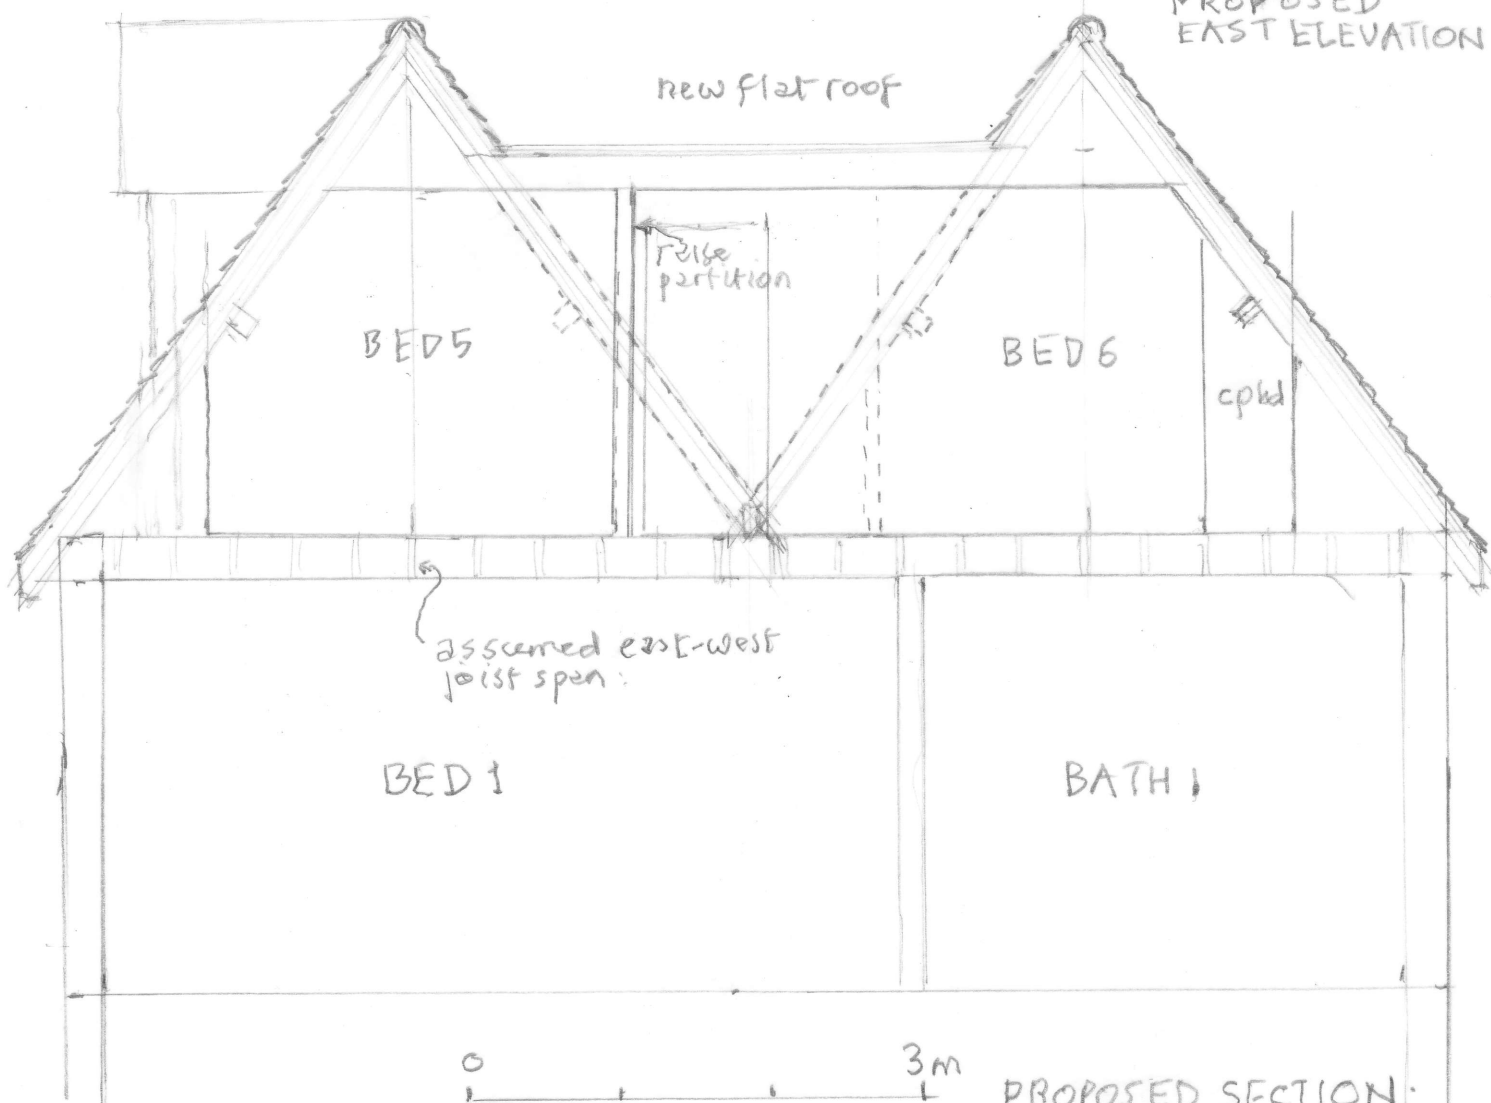

PROPOSED SECTION
11 PARK CRESCENT, EMSWORTH
28.12.2017